




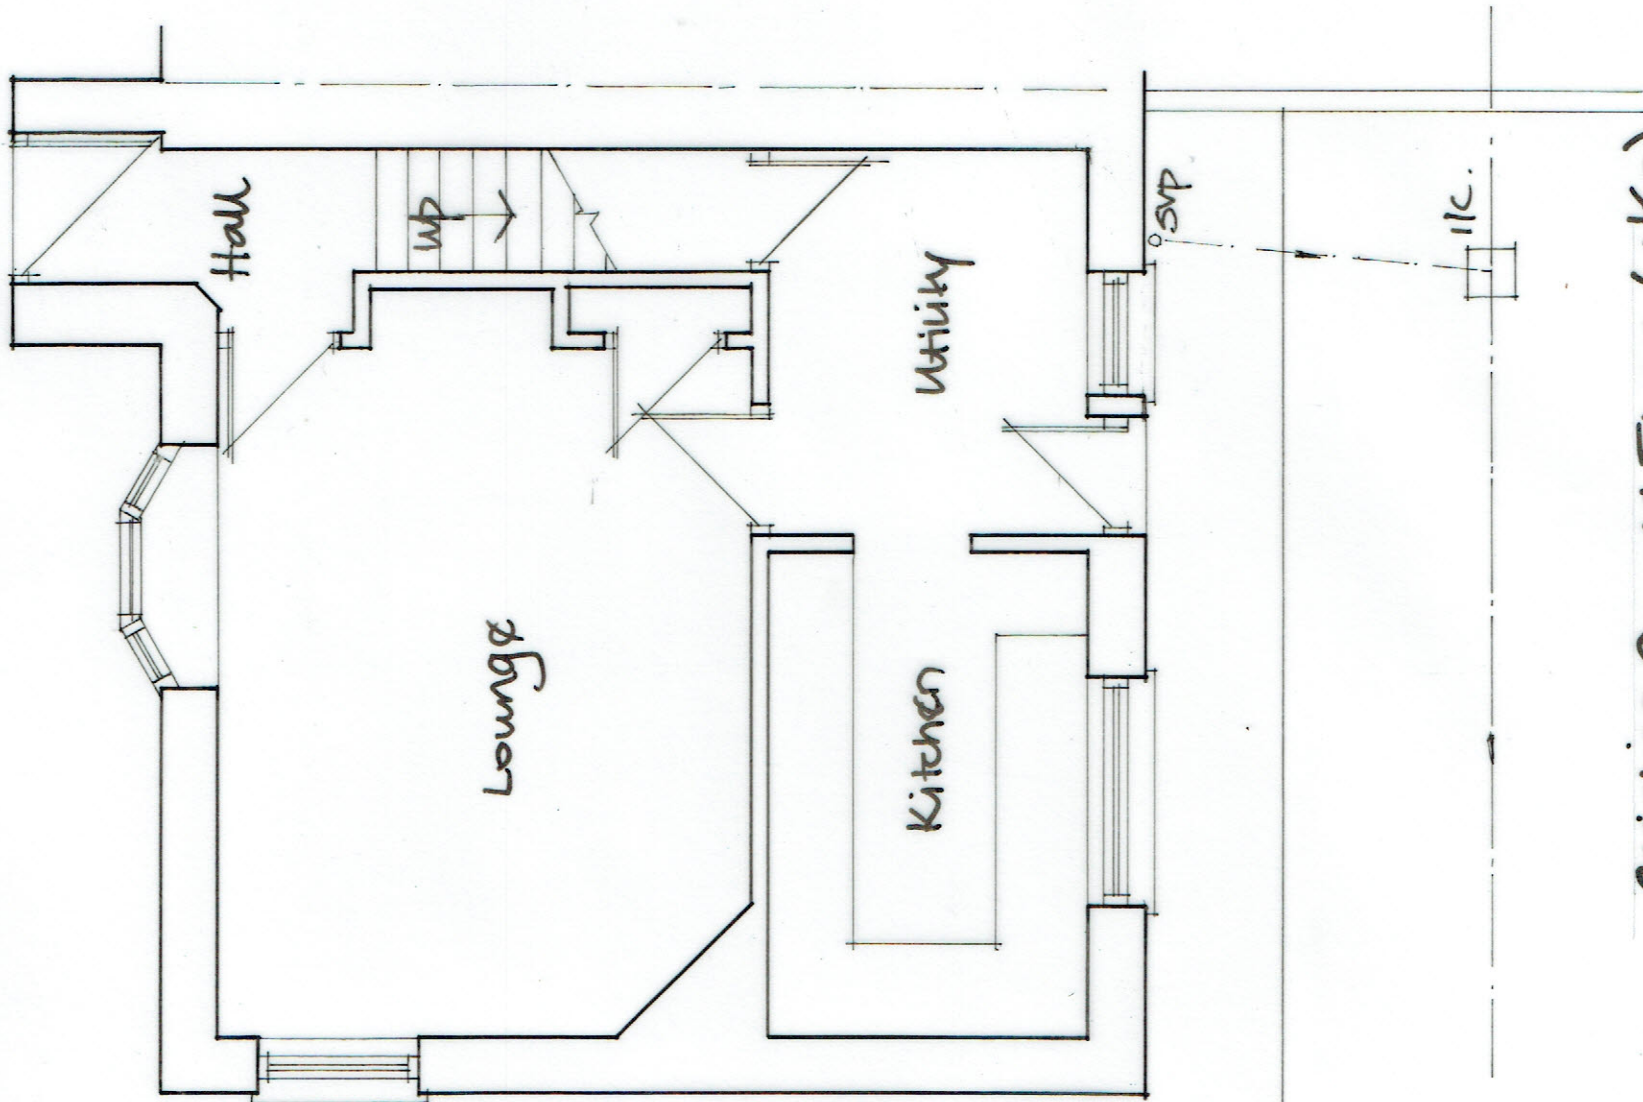

Existing Ground Floor (1/50)

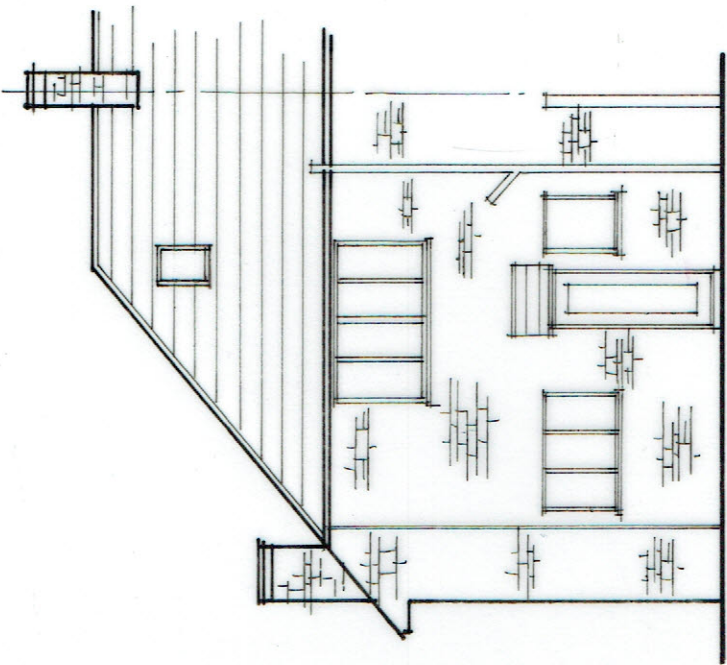

Existing Rear Elevation

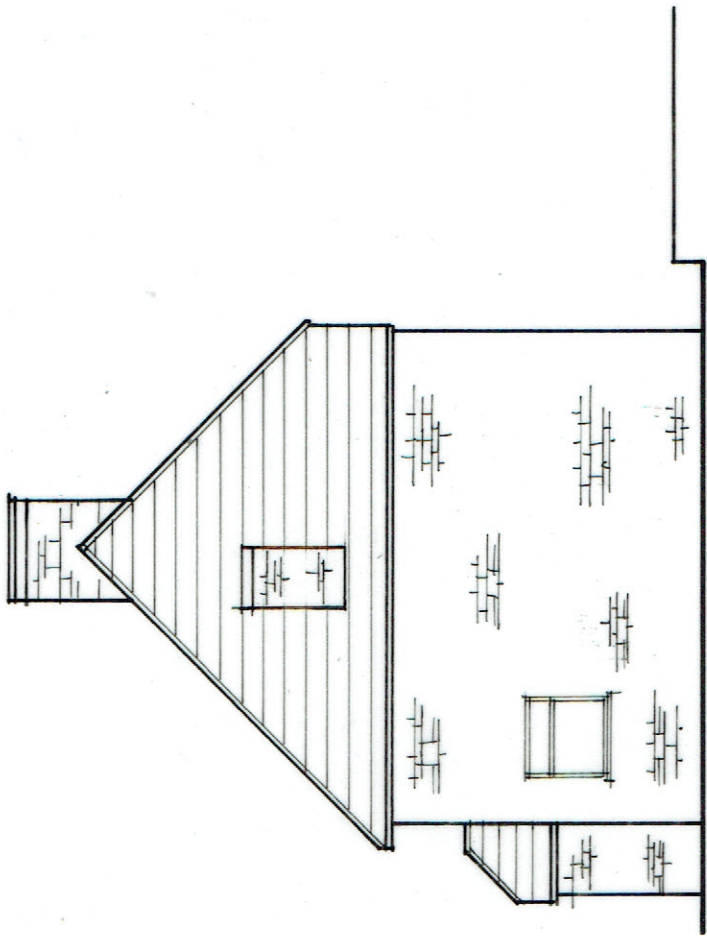

Existing Side Elevation

(Scale 1/100)