




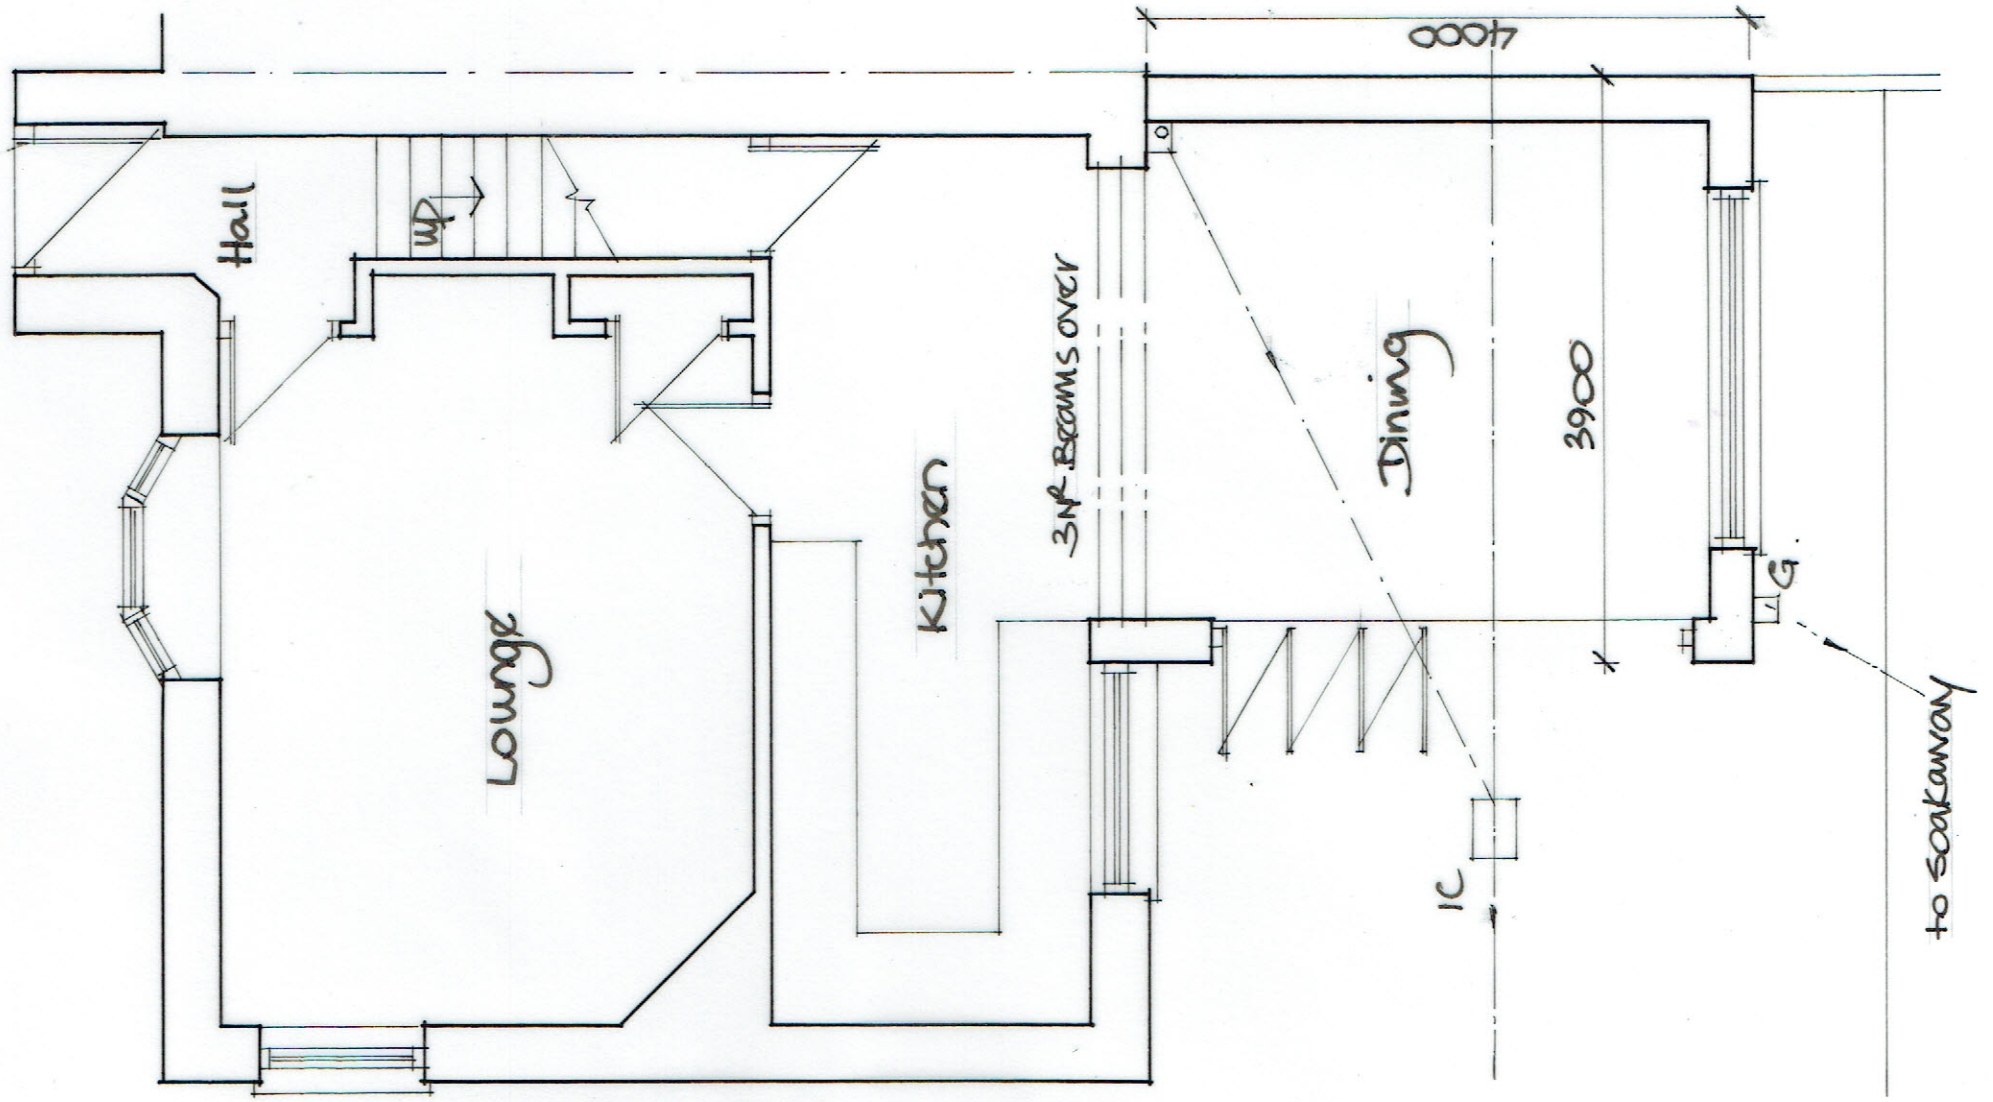

Proposed Ground Floor (1/50)

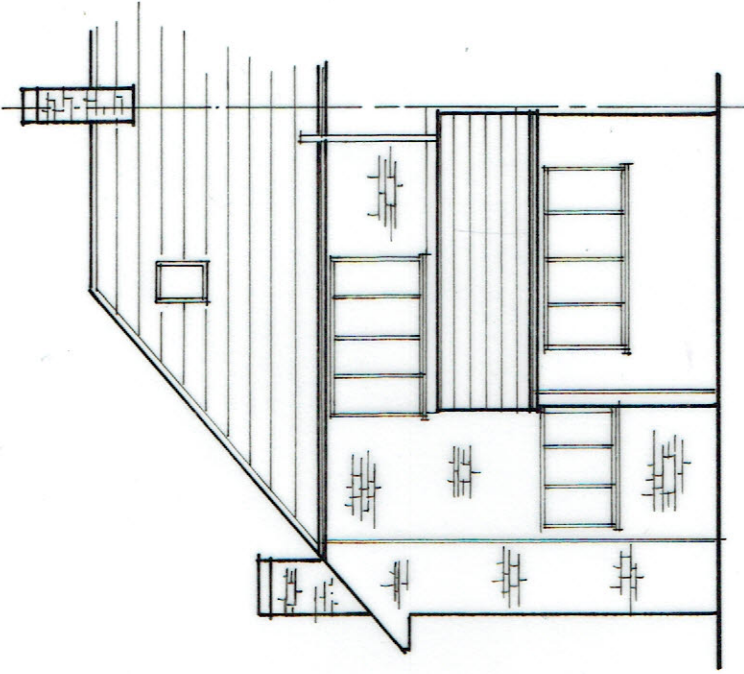


Proposed Rear Elevation

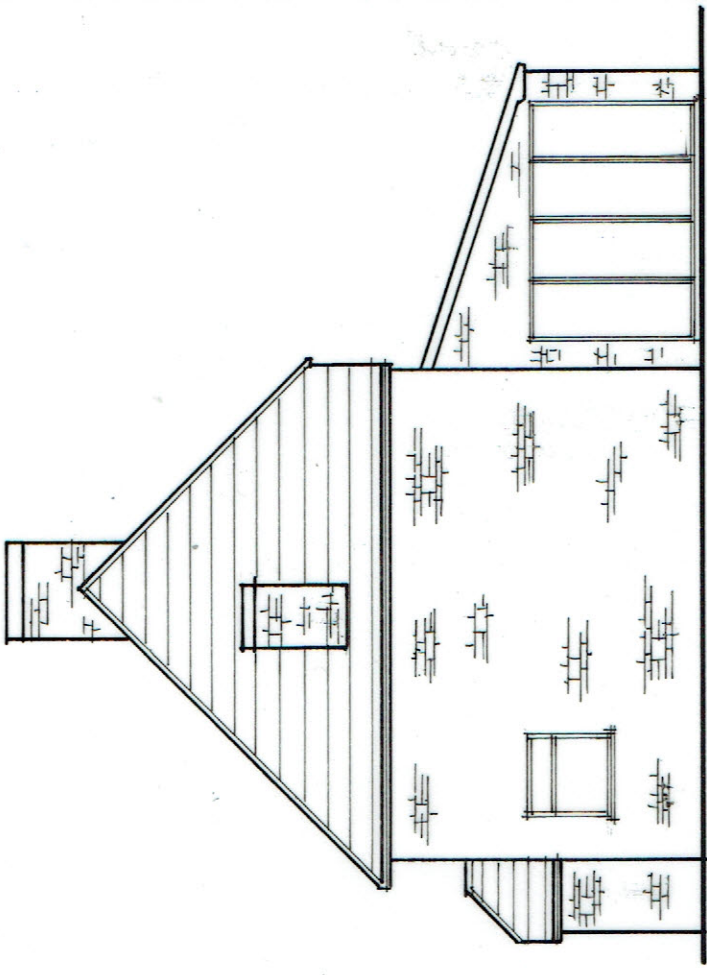

Proposed Side Elevation

(Scale 1/100)

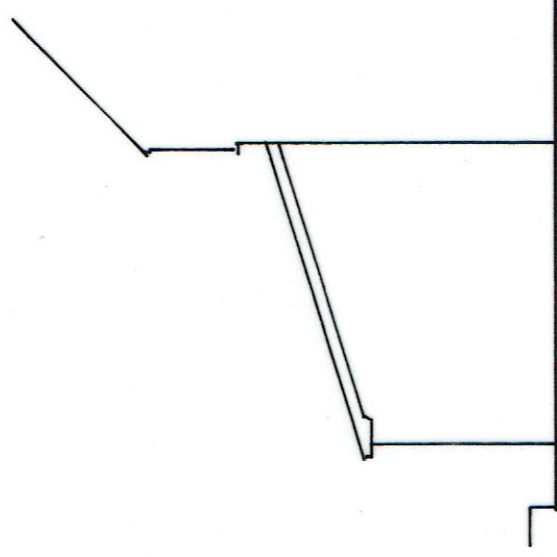

Proposed Side Elevation