



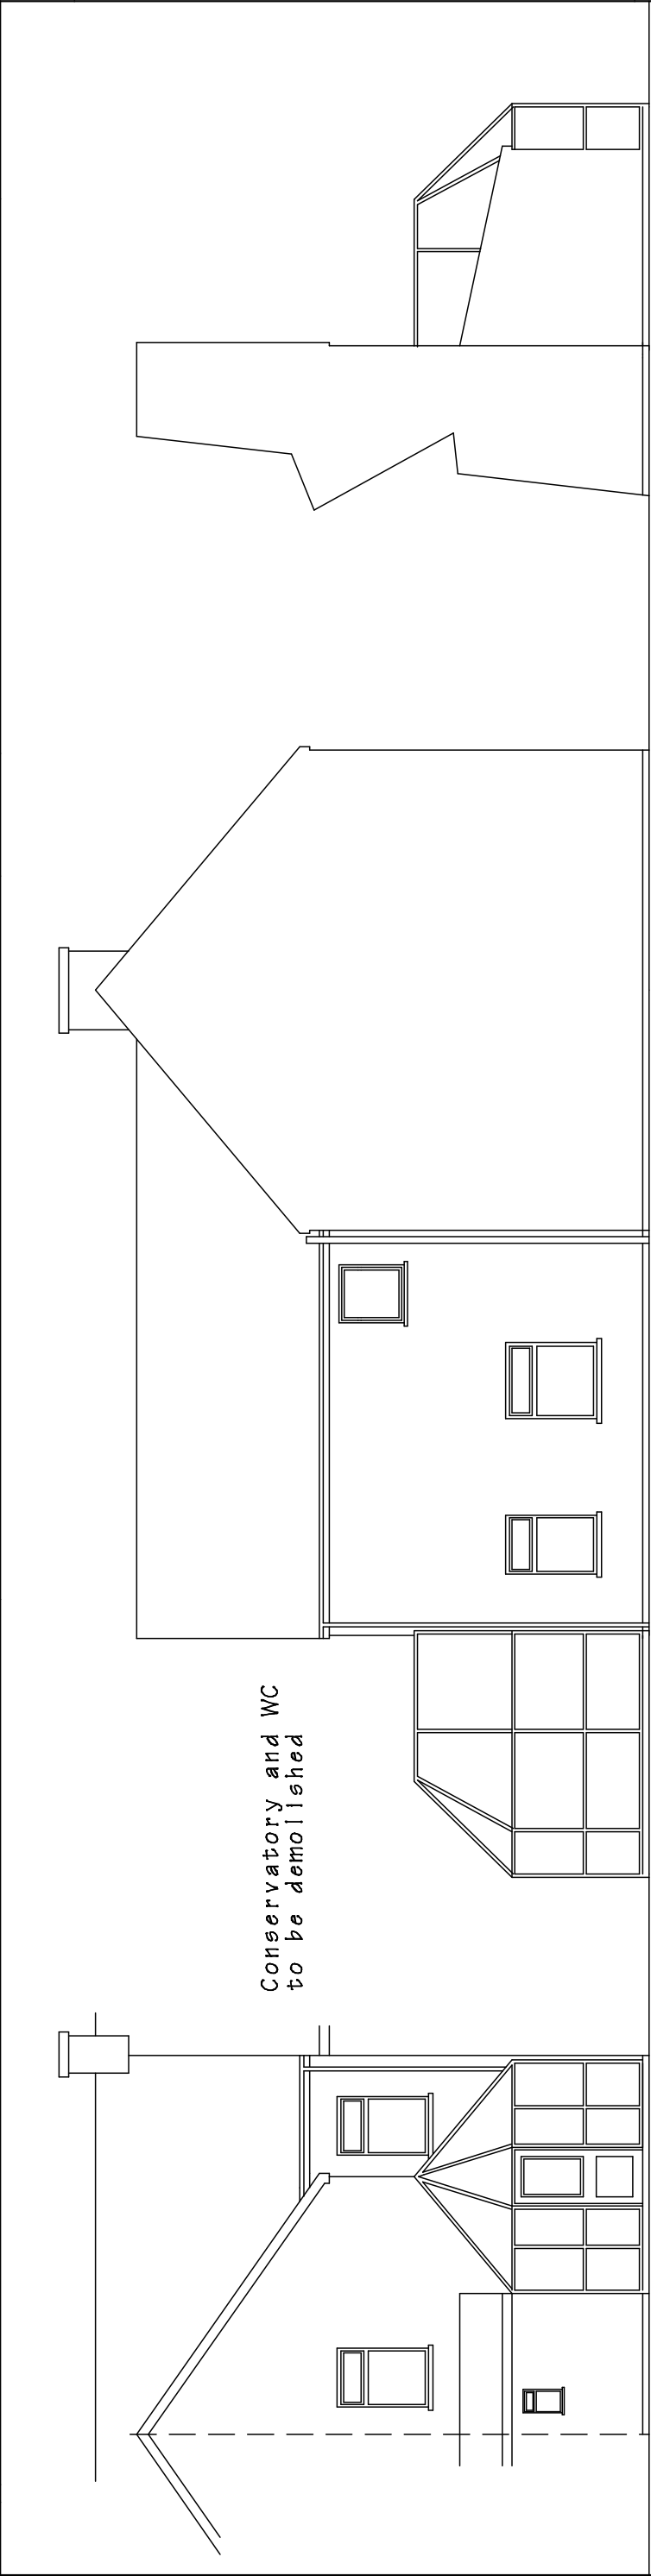

EXISTING
REAR AND SIDE ELEVATIONS

Windows/doors
Double glazed UPVC with safety glazing below
800mm including any side panels.

Glazing U-Value 2.0 W/m2K.
Doubled glazed with 16mm air gap and a
"soft" low-E coating, or Doubled glazed
with 12mm air gap, argon filled and a
"soft" low-E coating.

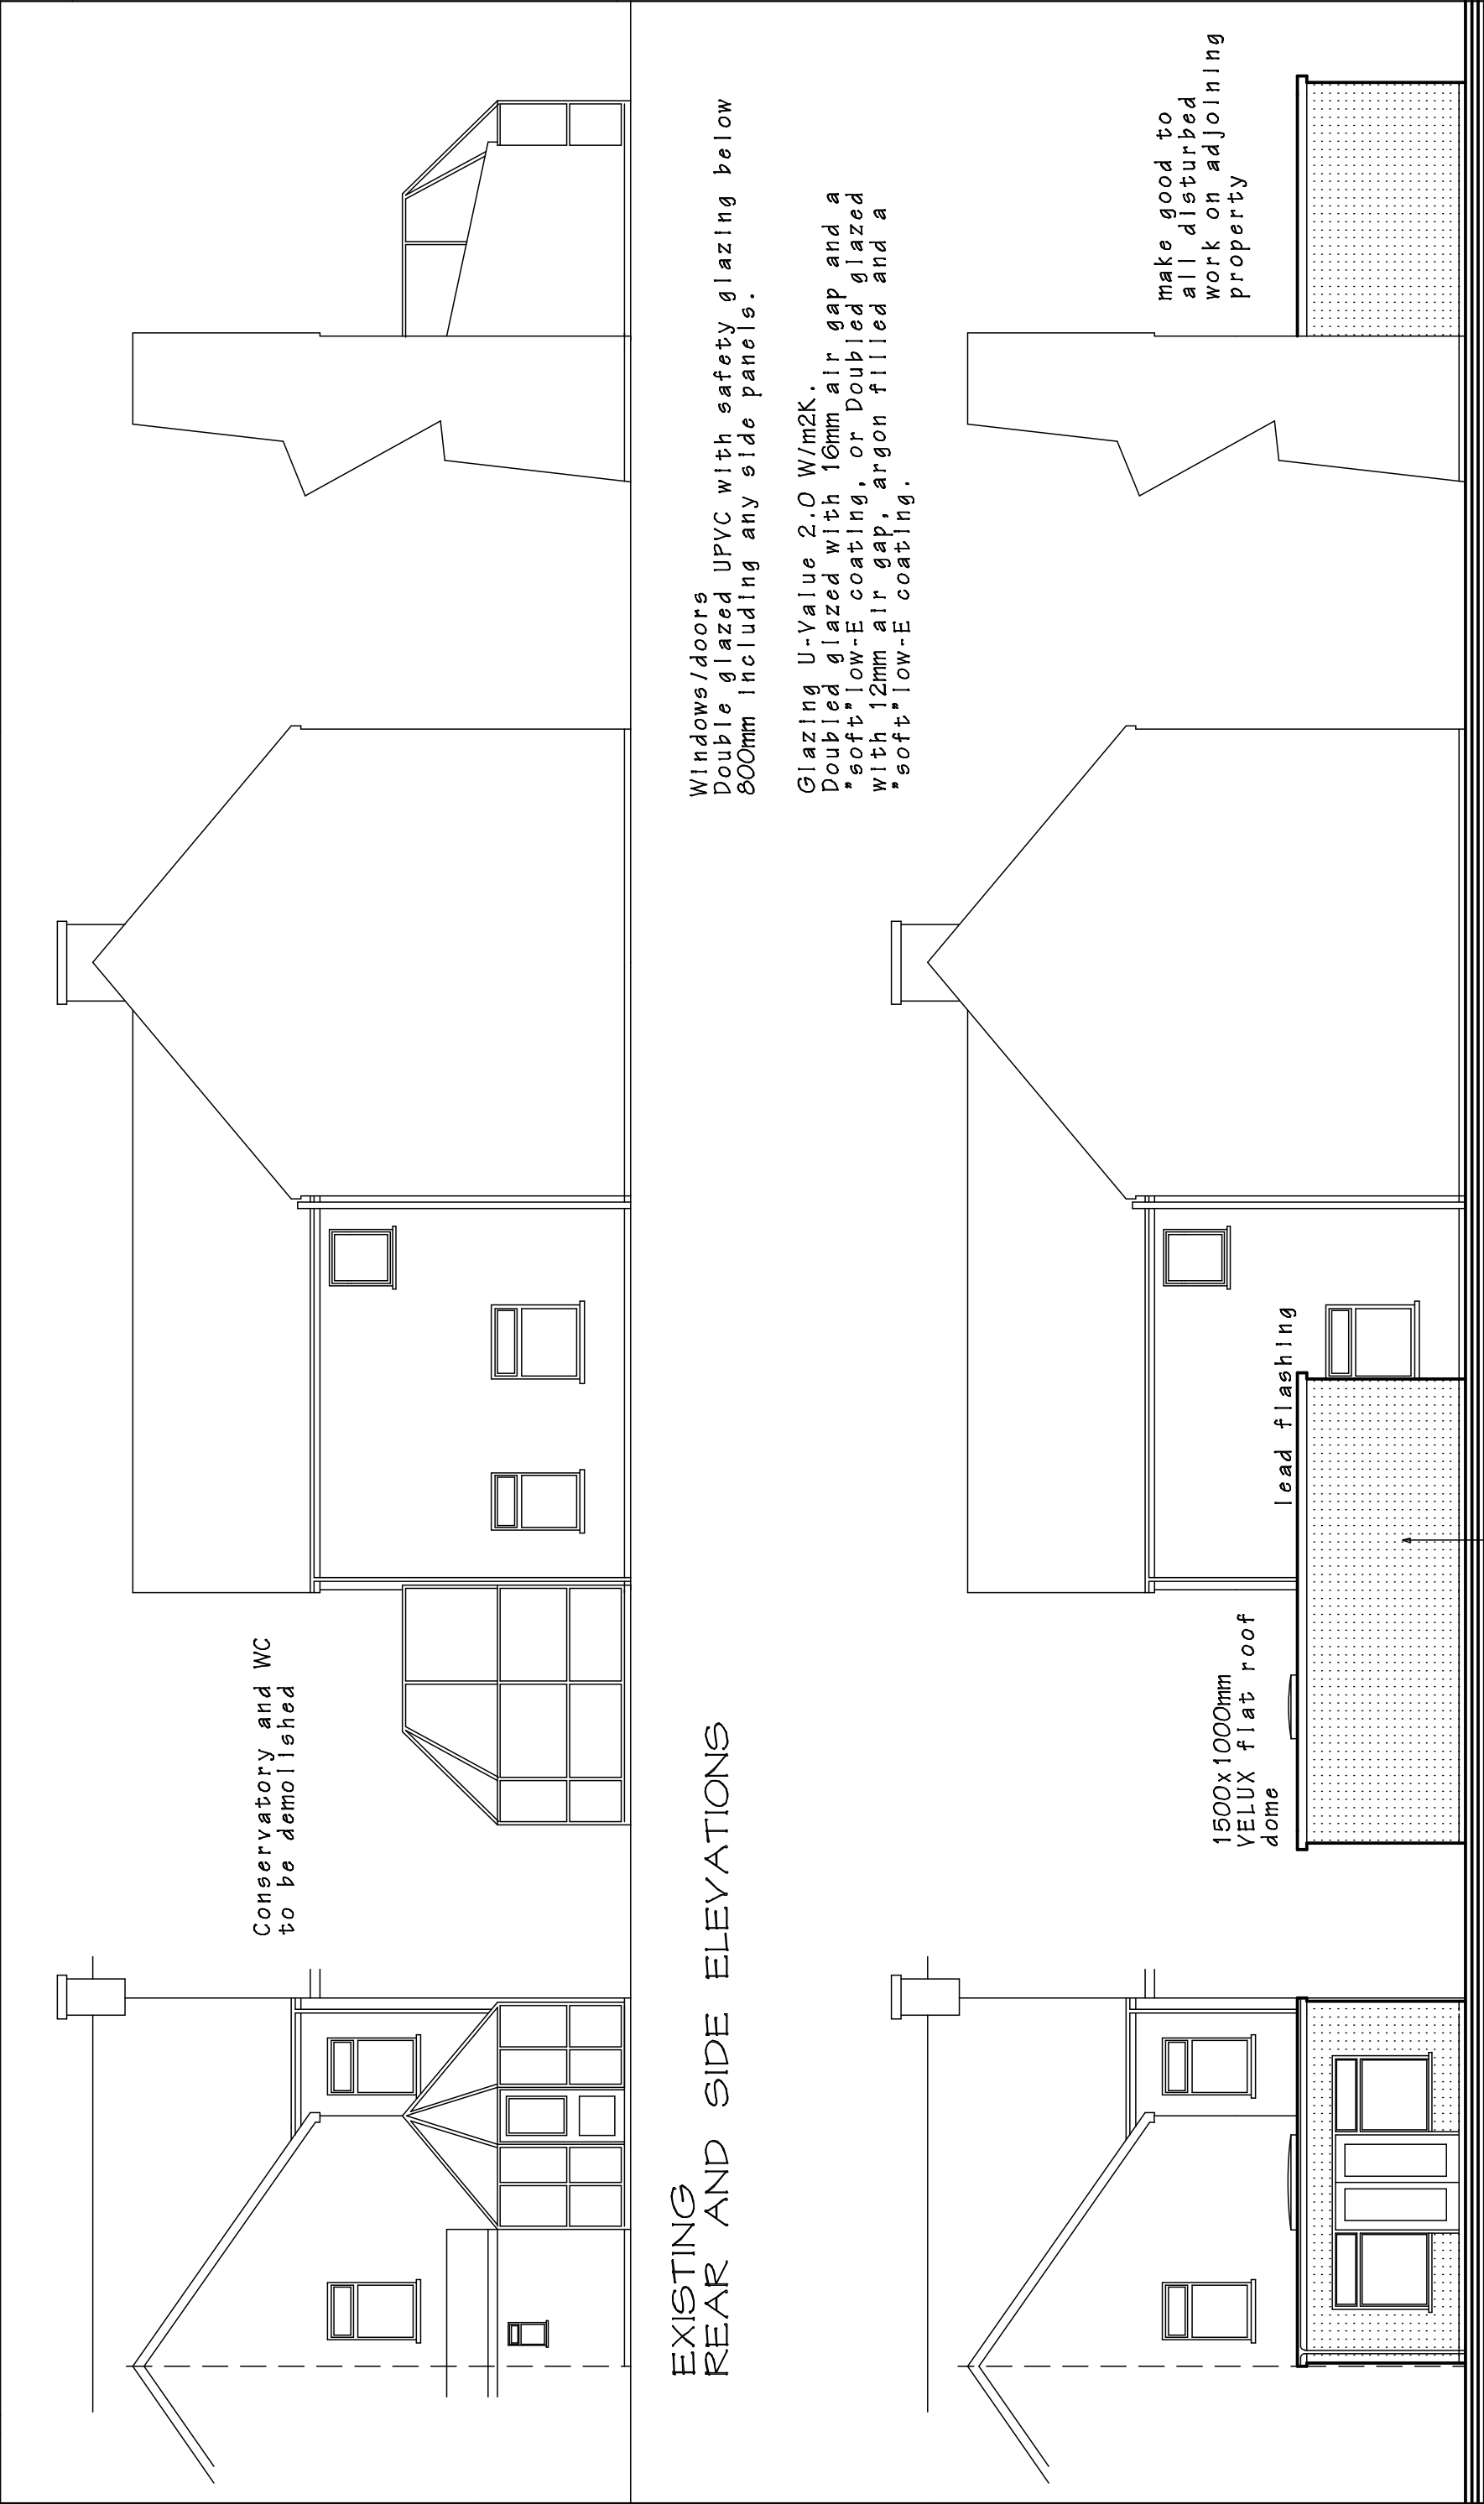

PROPOSED
REAR AND SIDE ELEVATIONS

waterproof render
to match existing

make good to
all disturbed
work on adjoining
property

PROPOSED EXTENSION AT 102 TAN-Y-GROES
STREET, PORT TALBOT: SA13 1EE
Mr.Rob Shaw 07876 214282

DRAWING TITLE		
EXISTING and PROPOSED ELEVATIONS		
SCALE 1 to 100 @ A3	DATE July 2020.	DRAWING No. 2020/01
DO NOT SCALE DRAWING. FIGURED DIMENSIONS ONLY TO BE USED. DISCREPANCIES TO BE REPORTED IMMEDIATELY.		