



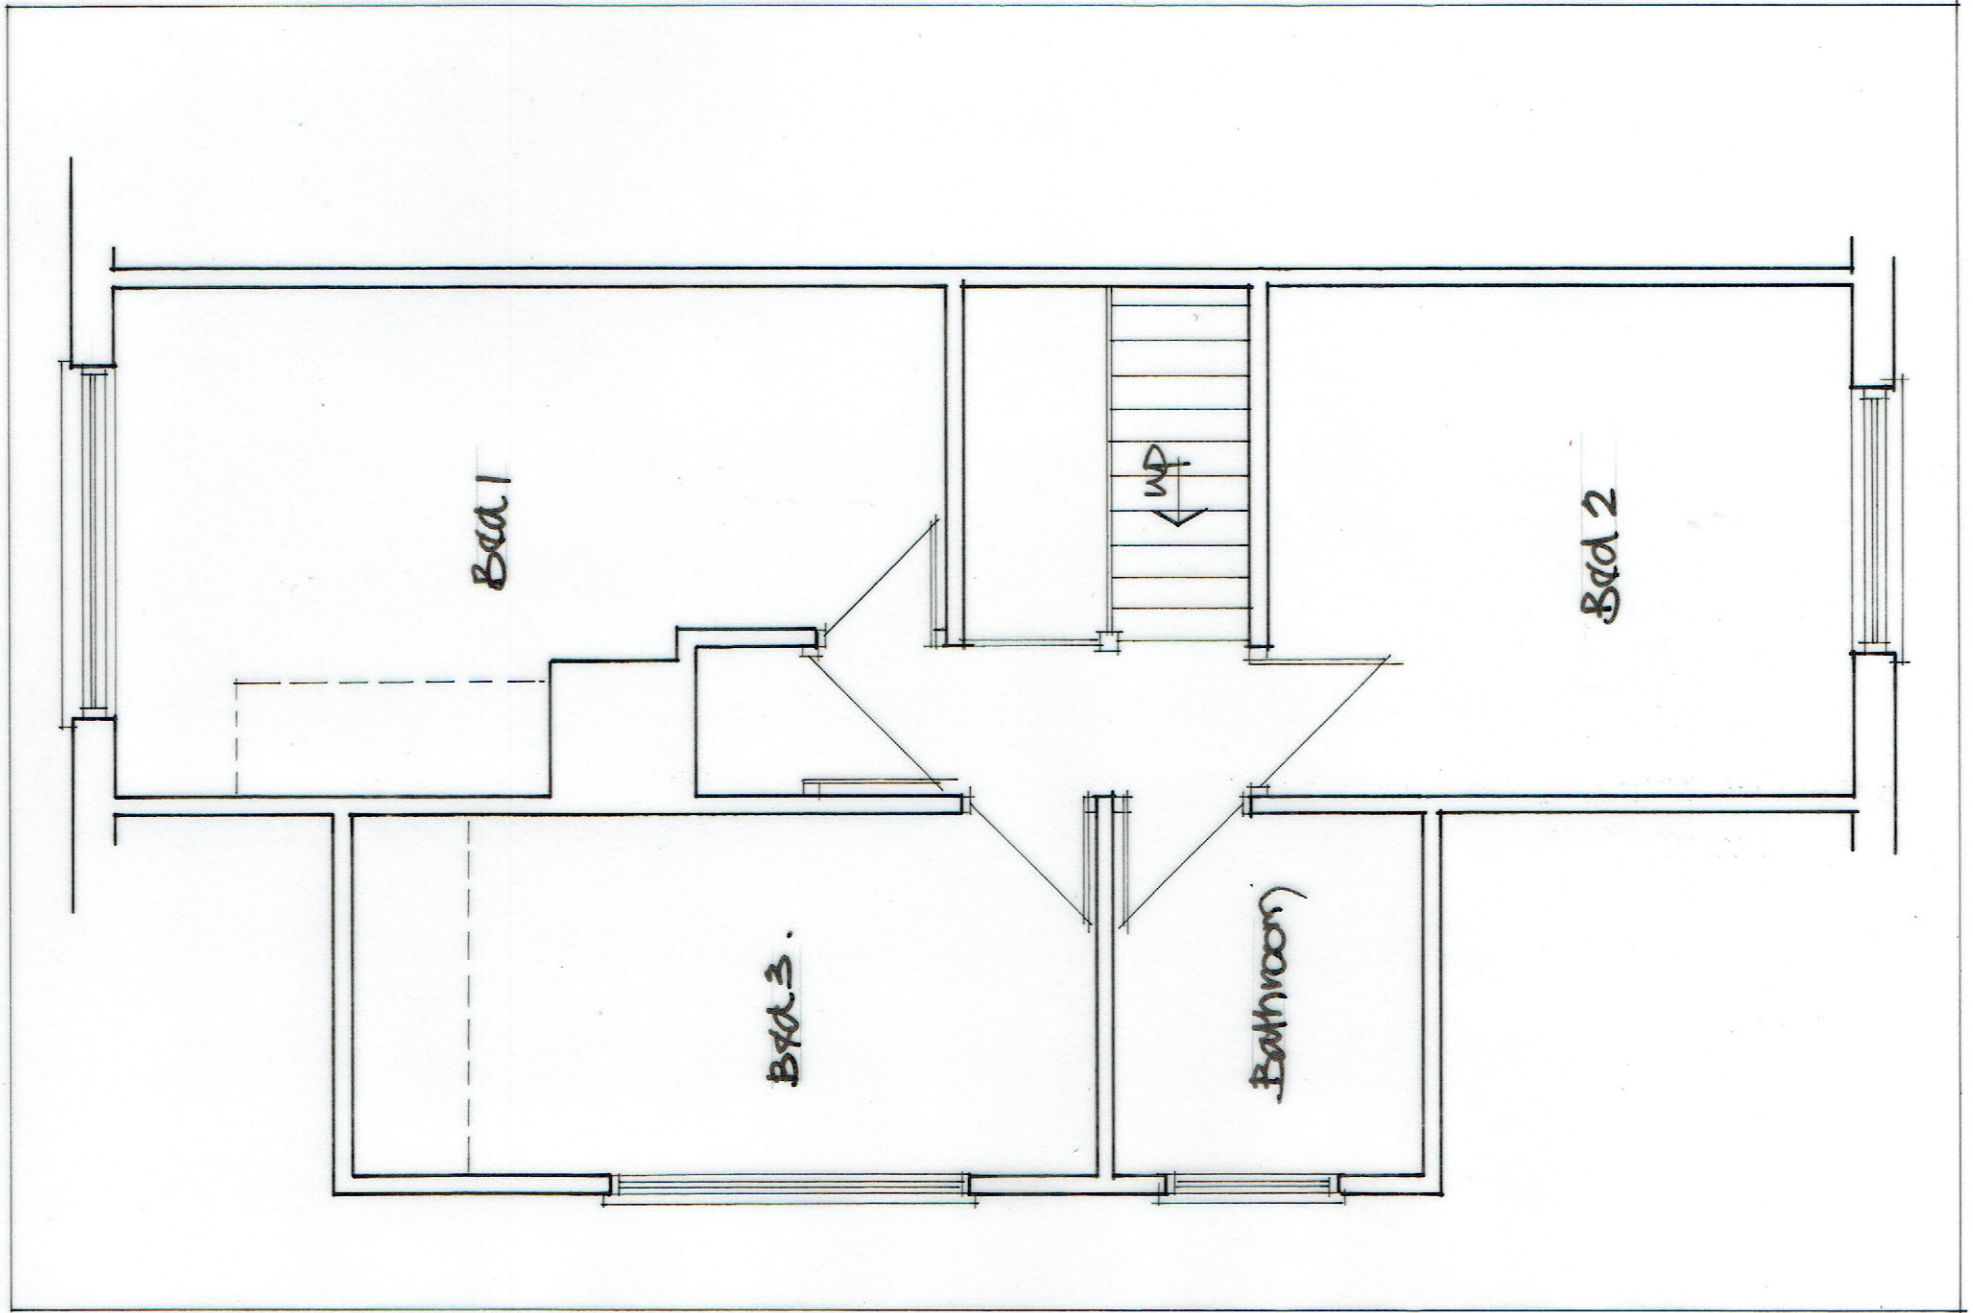

Existing First Floor Plan

Scale 1/50

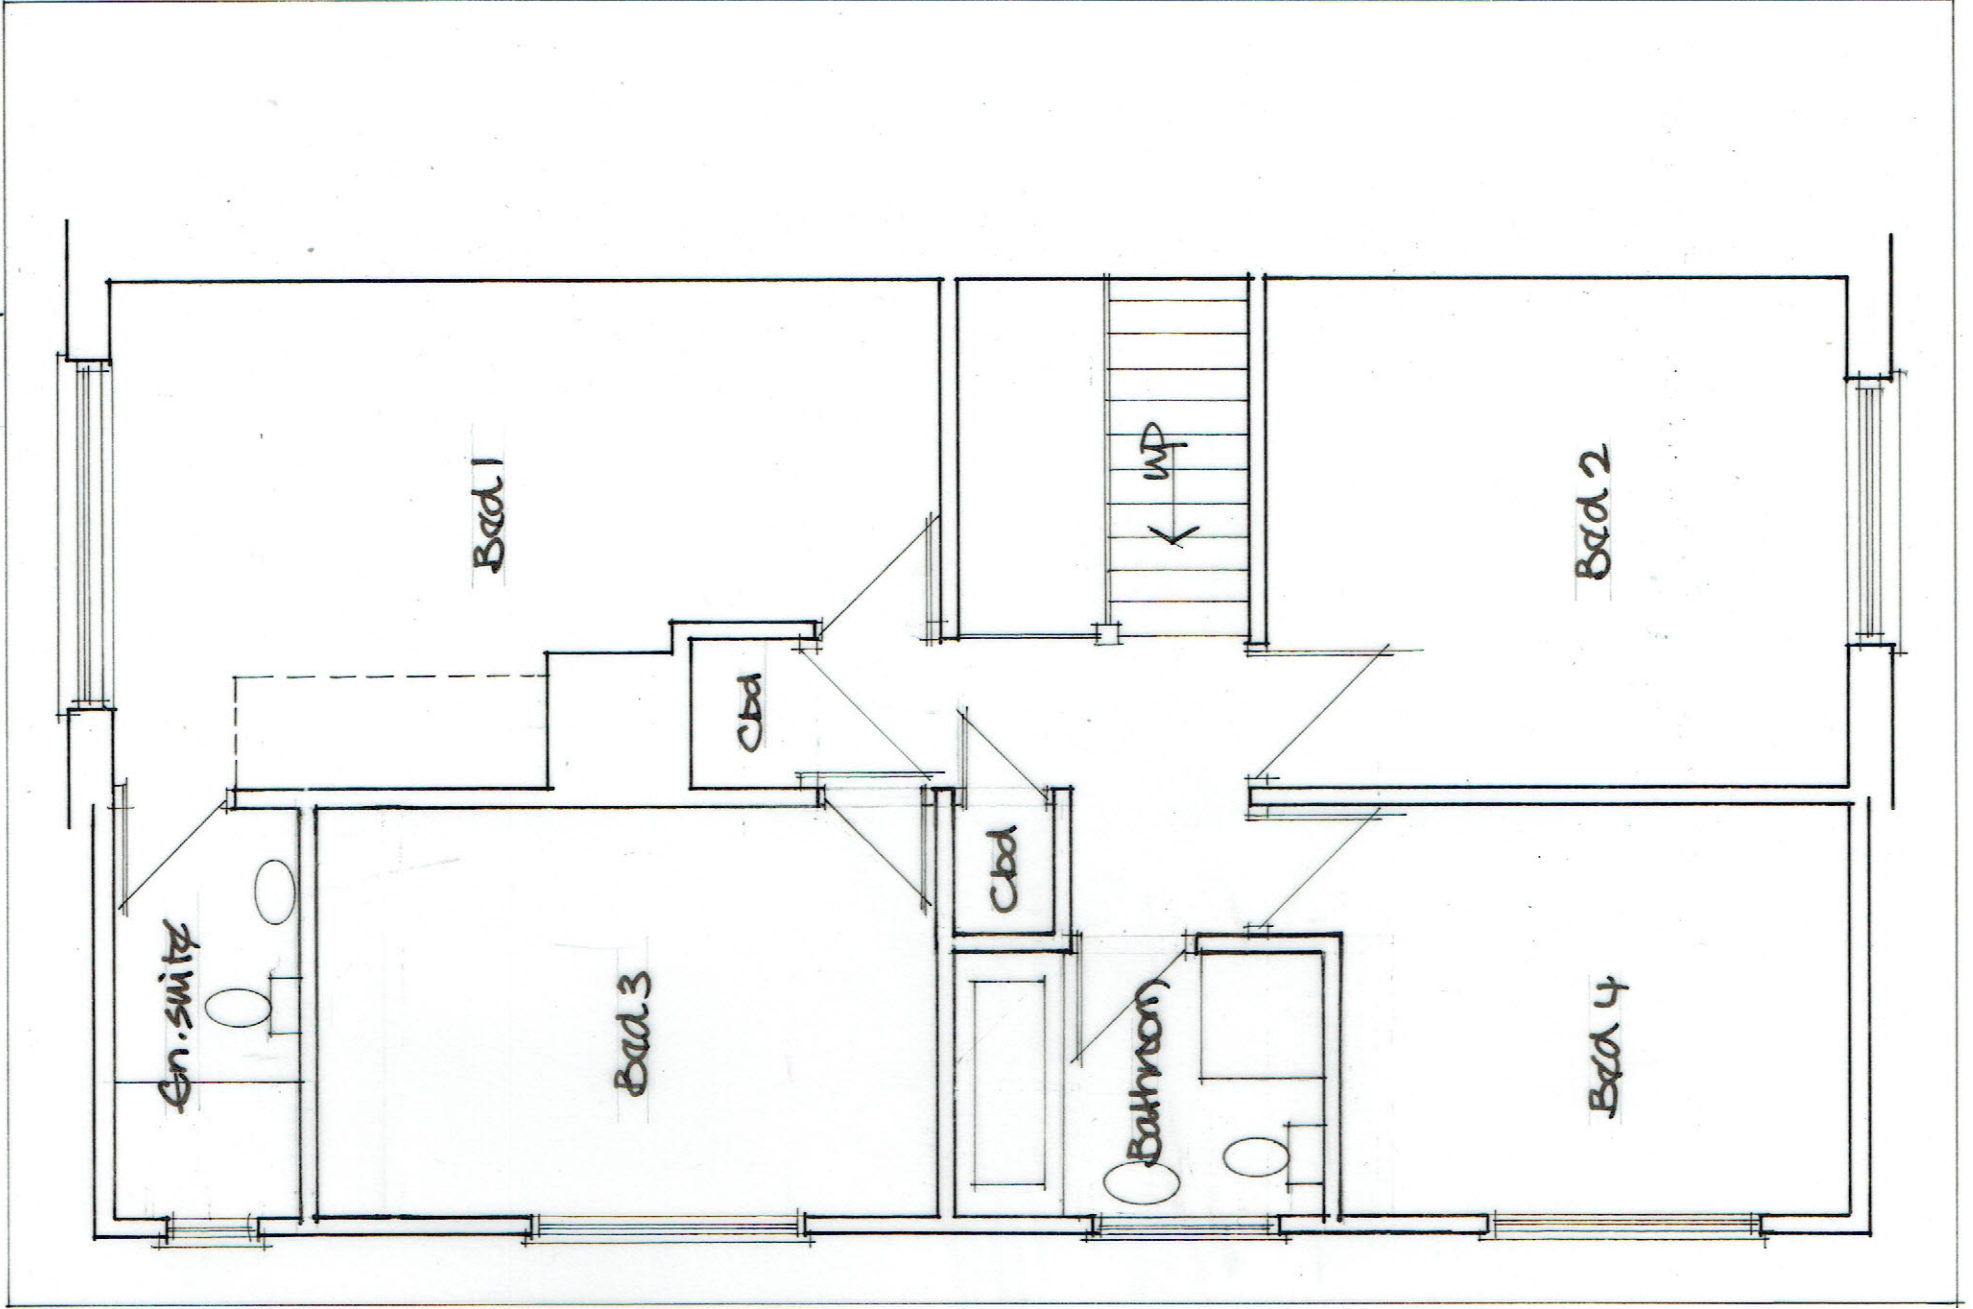

Proposed First Floor Plan