
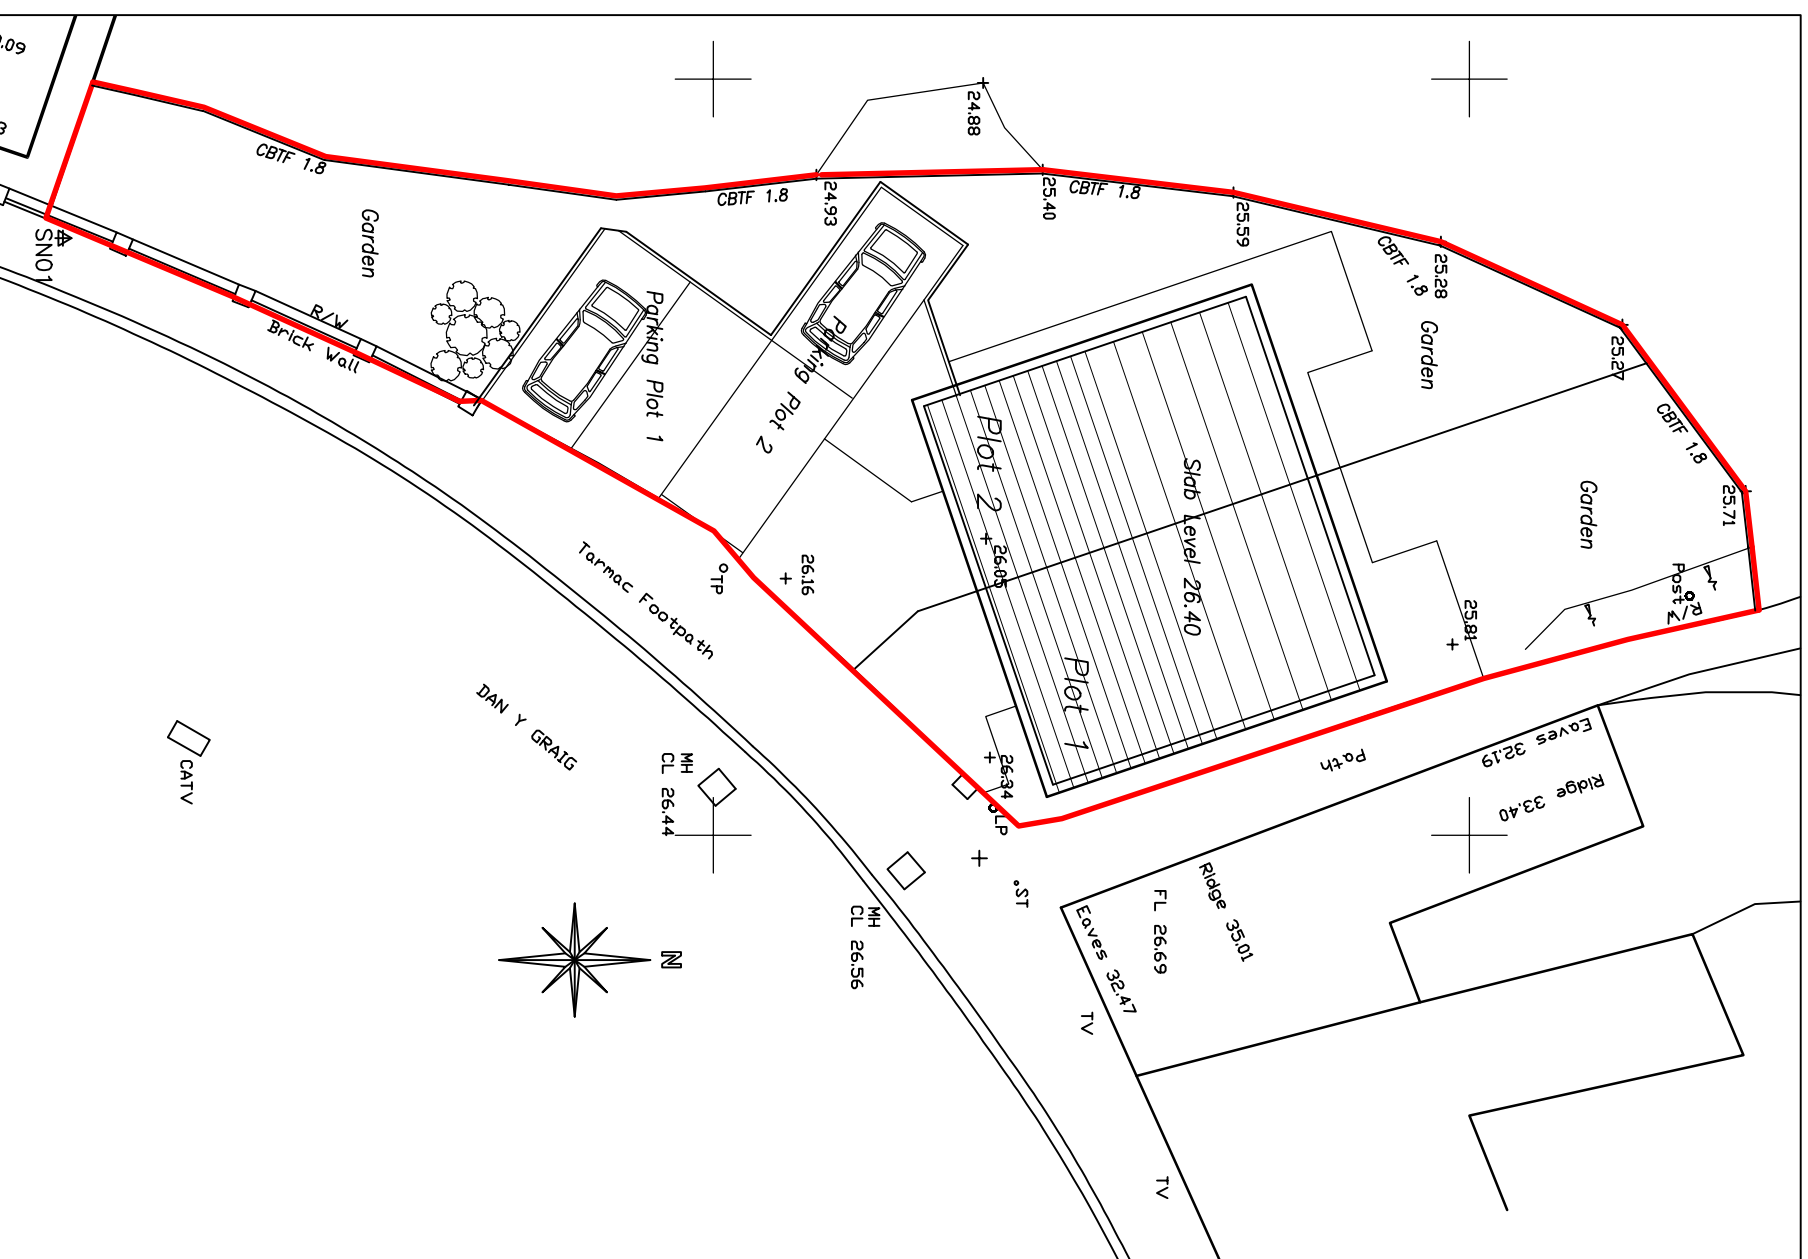
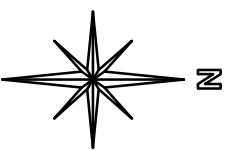


SITE LOCATION PLAN 1:1250

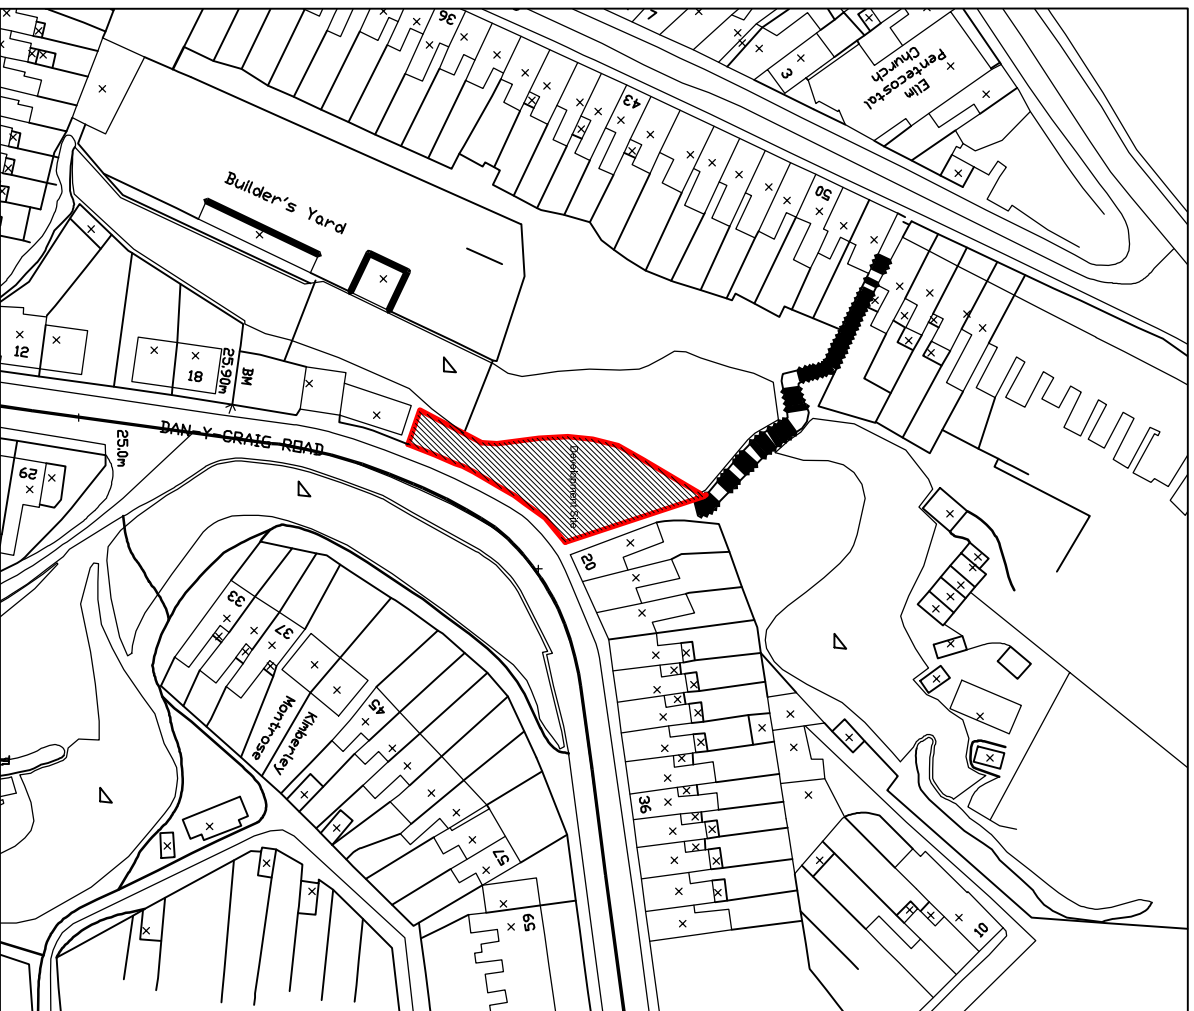

BLOCK PLAN 1:500

Rev	Description	Date

concept
ARCHITECTURAL SERVICES
The Forum Business Centre, Ystadynials SA9 1YW
01792 812010

Site
SCOTT AVERY
LAND at DAN-Y-GRAIG
ROAD

Dwg Title
**NEATH SA11 1TY
SITE LOCATION PLAN
& BLOCK PLAN**

Drawn By:	MW	Date:	18/07/2020
Scale:	1:1250 @ A3L 1:200 @ A3L	Dwg No:	20-304P/105
REV			