


North: (Proposed)

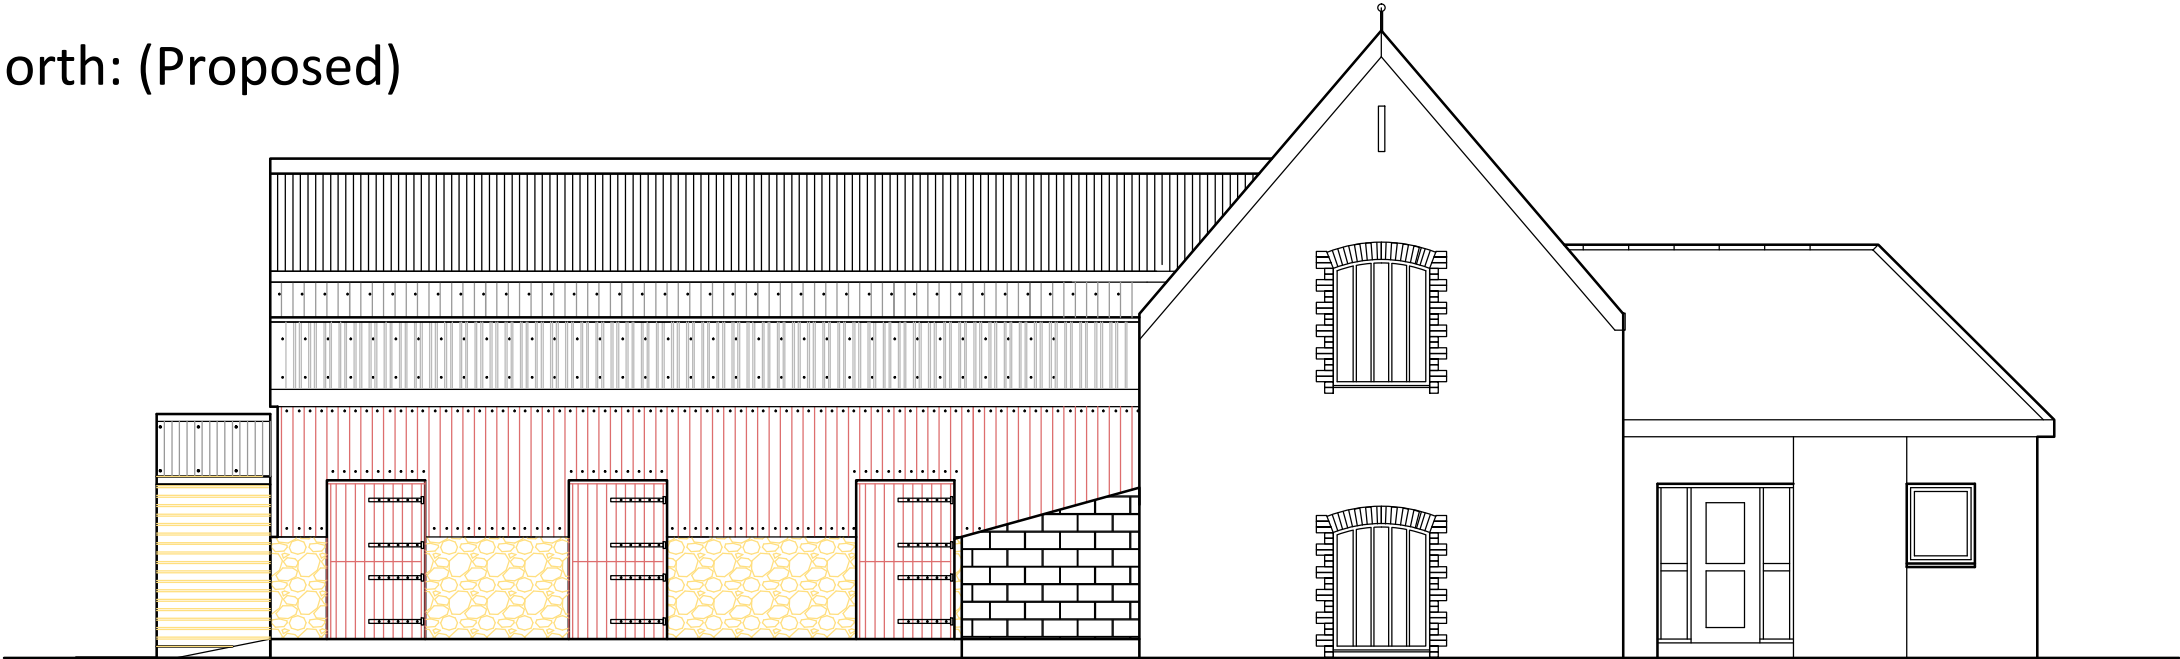

Client: Patrick Horgan 60 Pont neathvaughan Rd Glynneath Neath SA11 5NR	Title: Elevations	Proposal: New Agricultural building for Angel Farm, Glynneath, Neath, SA11 5NR	Scale: 1:100
			Date: 14/07/2020
			Page No: 6
			PHS 1