


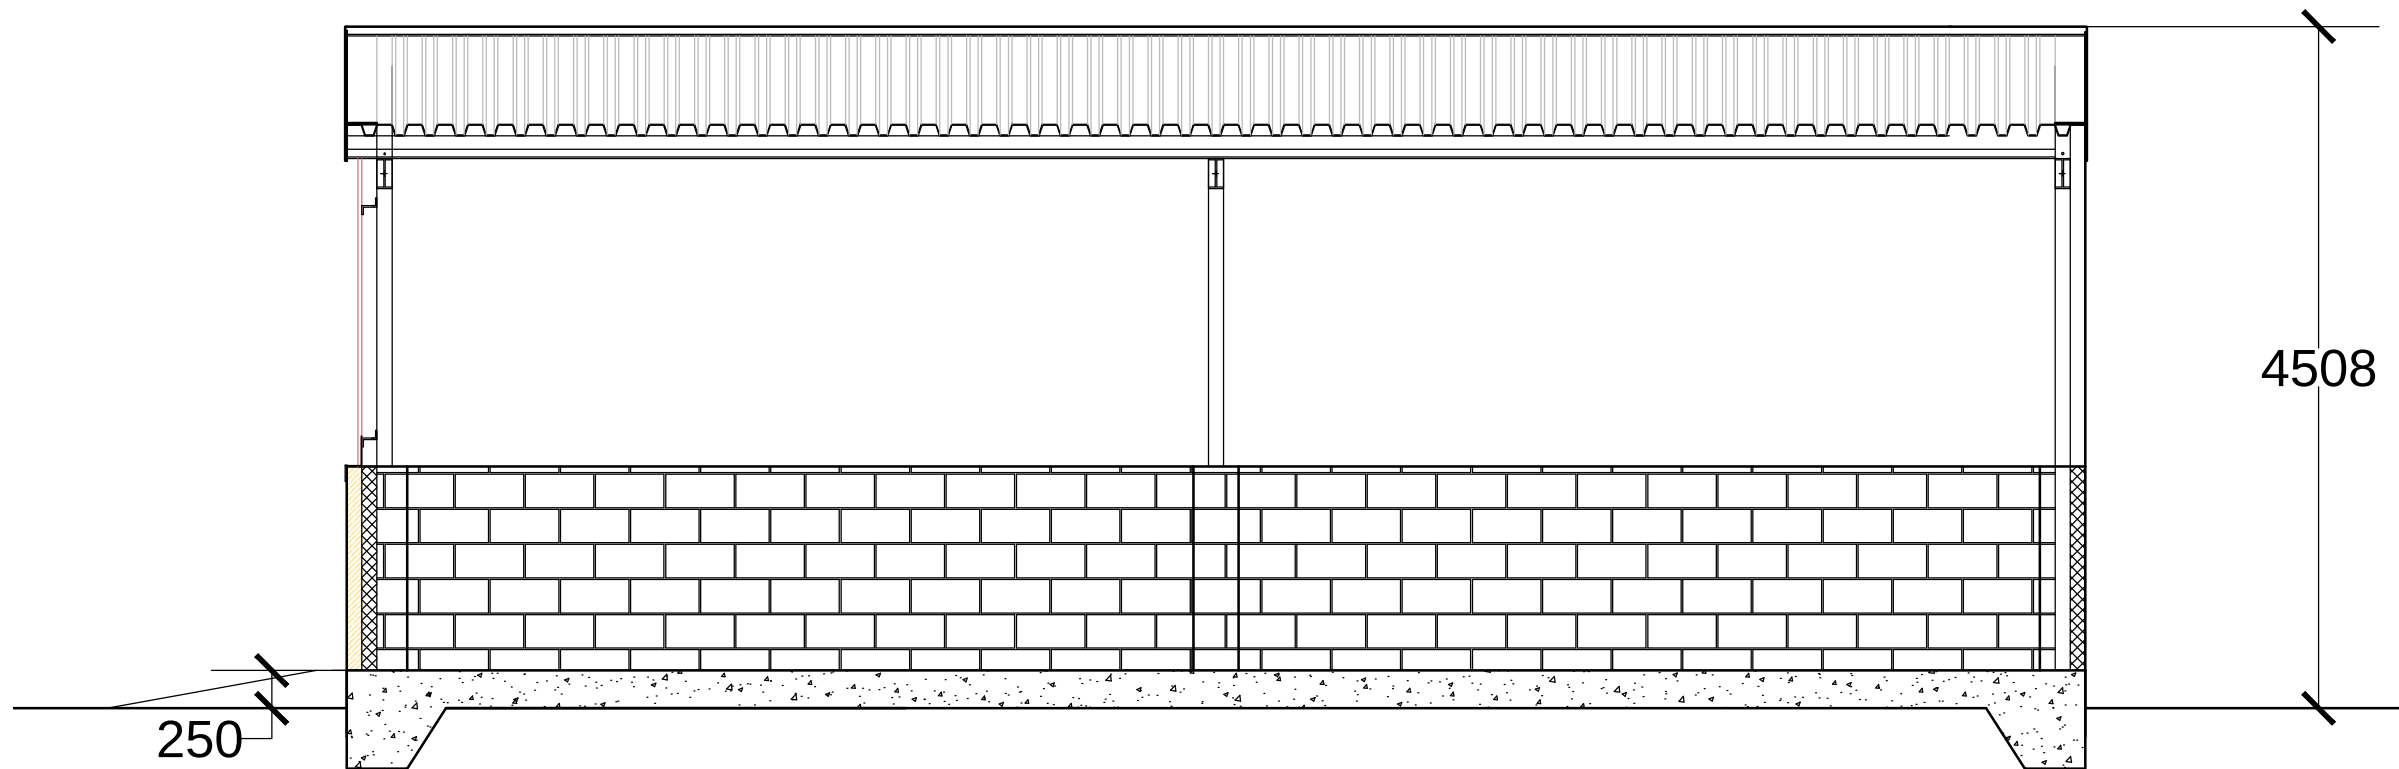

Section B-B:

Client: Patrick
Horgan
60 Pont
neathvaughan Rd
Glynneath
Neath
SA11 5NR

Title:
Section B-B

Proposal: New
Agricultural building
for Angel Farm,
Glynneath, Neath,
SA11 5NR

Notes:

Scale: 1:50

Date: 14/07/2020

Page No: 8

PHS 1