



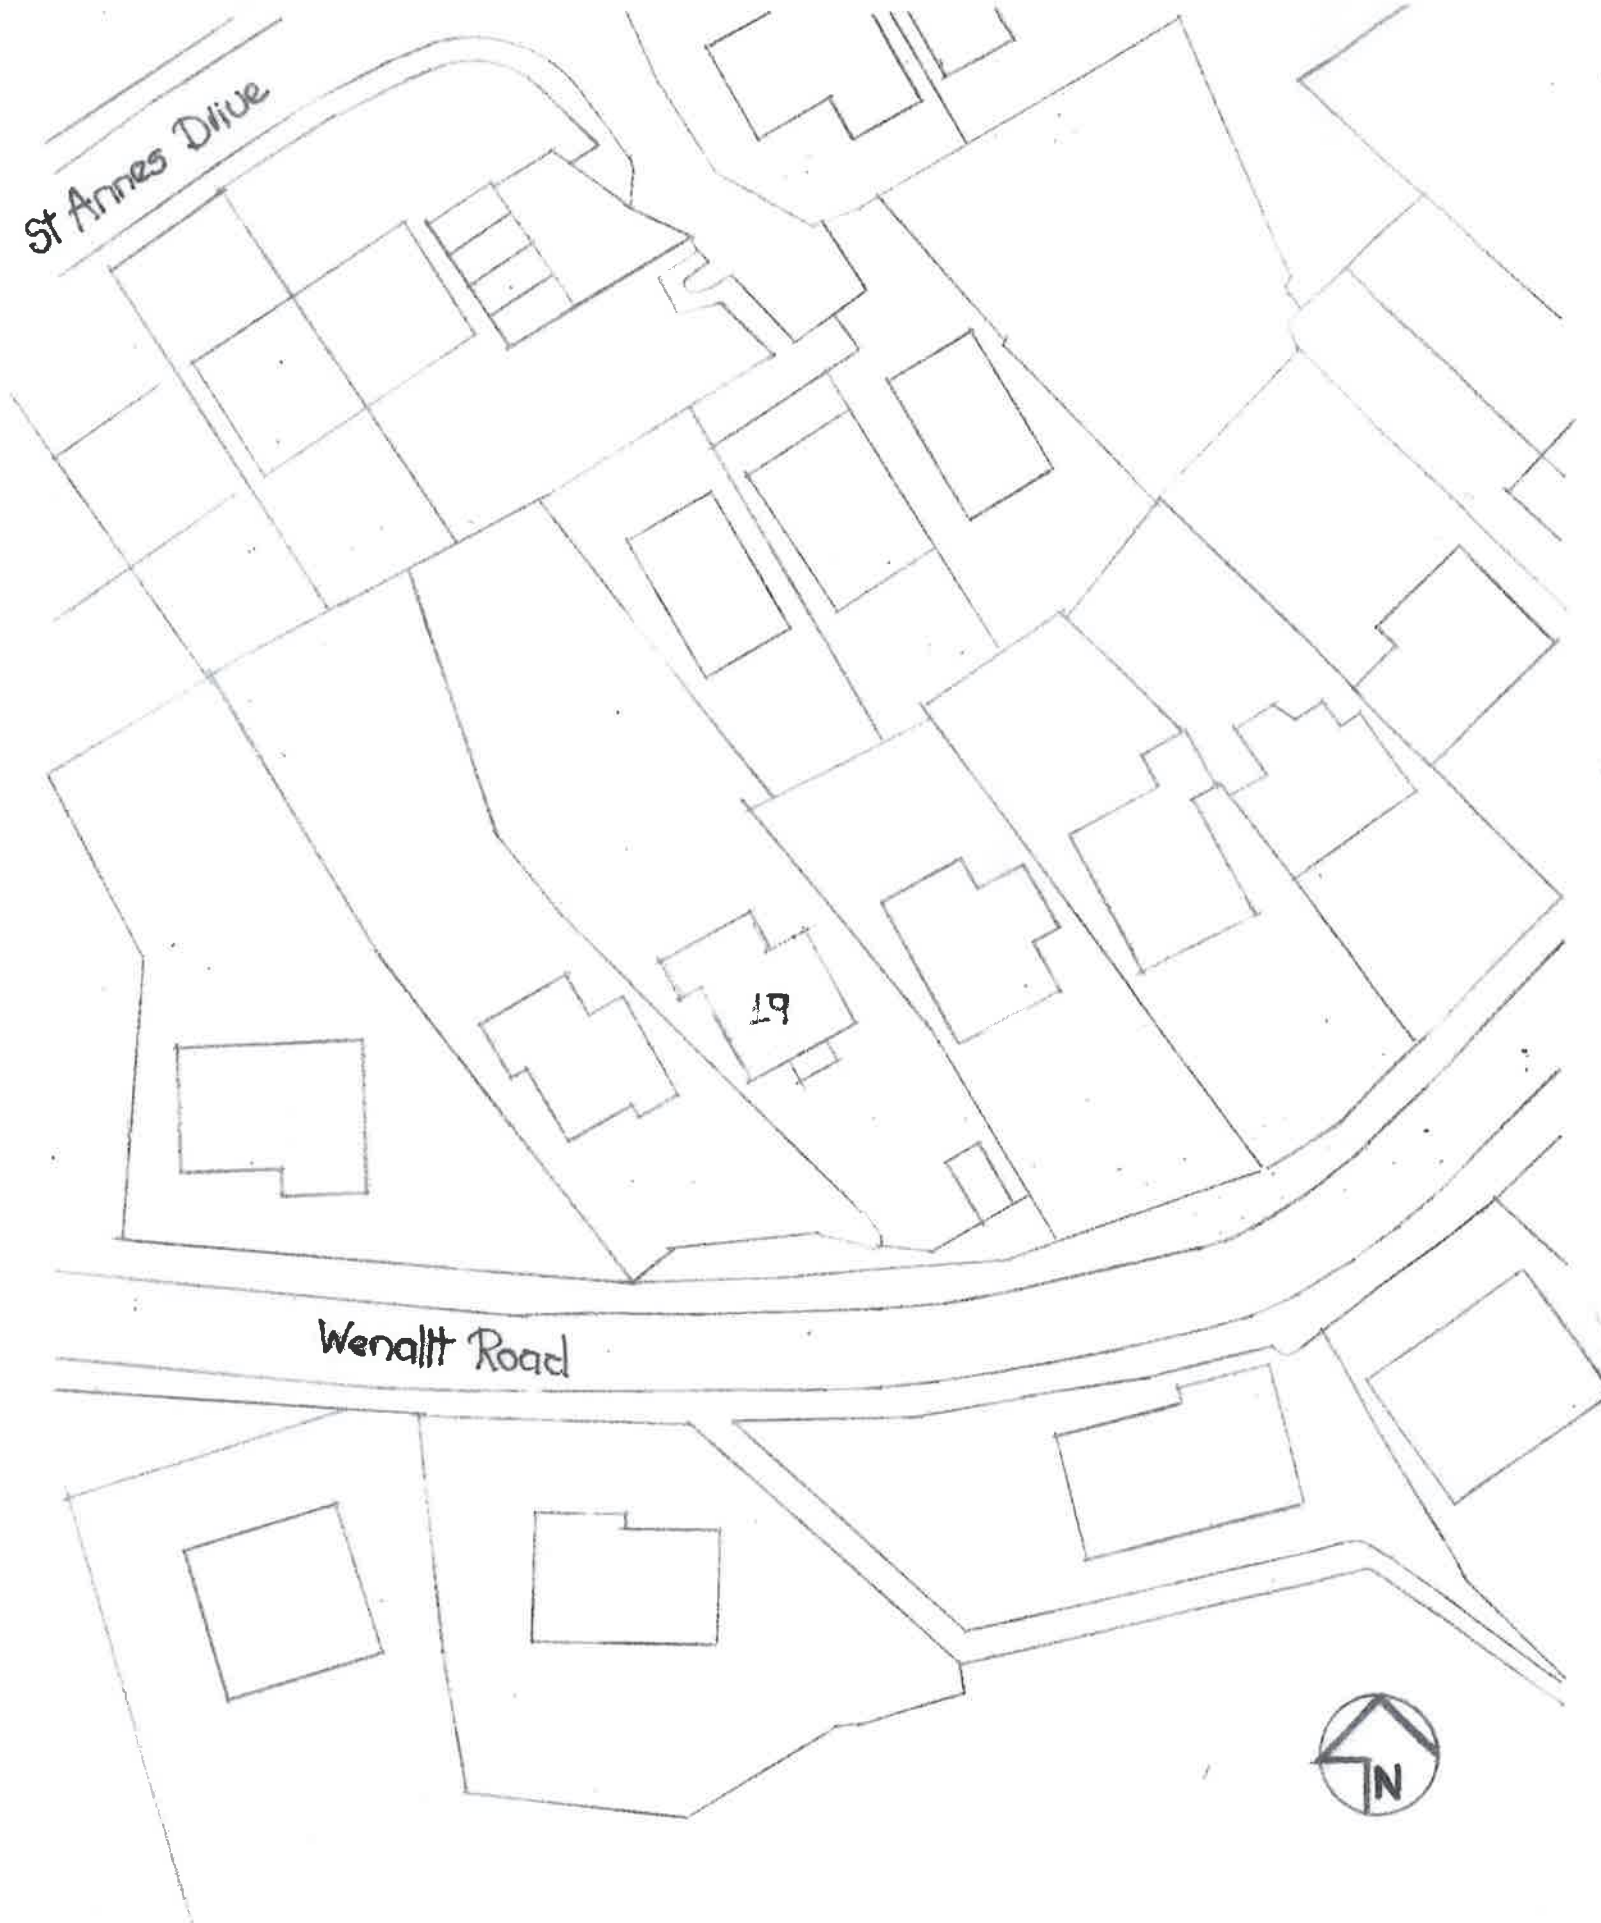

Block Plan As Existing
Scale: 1:500

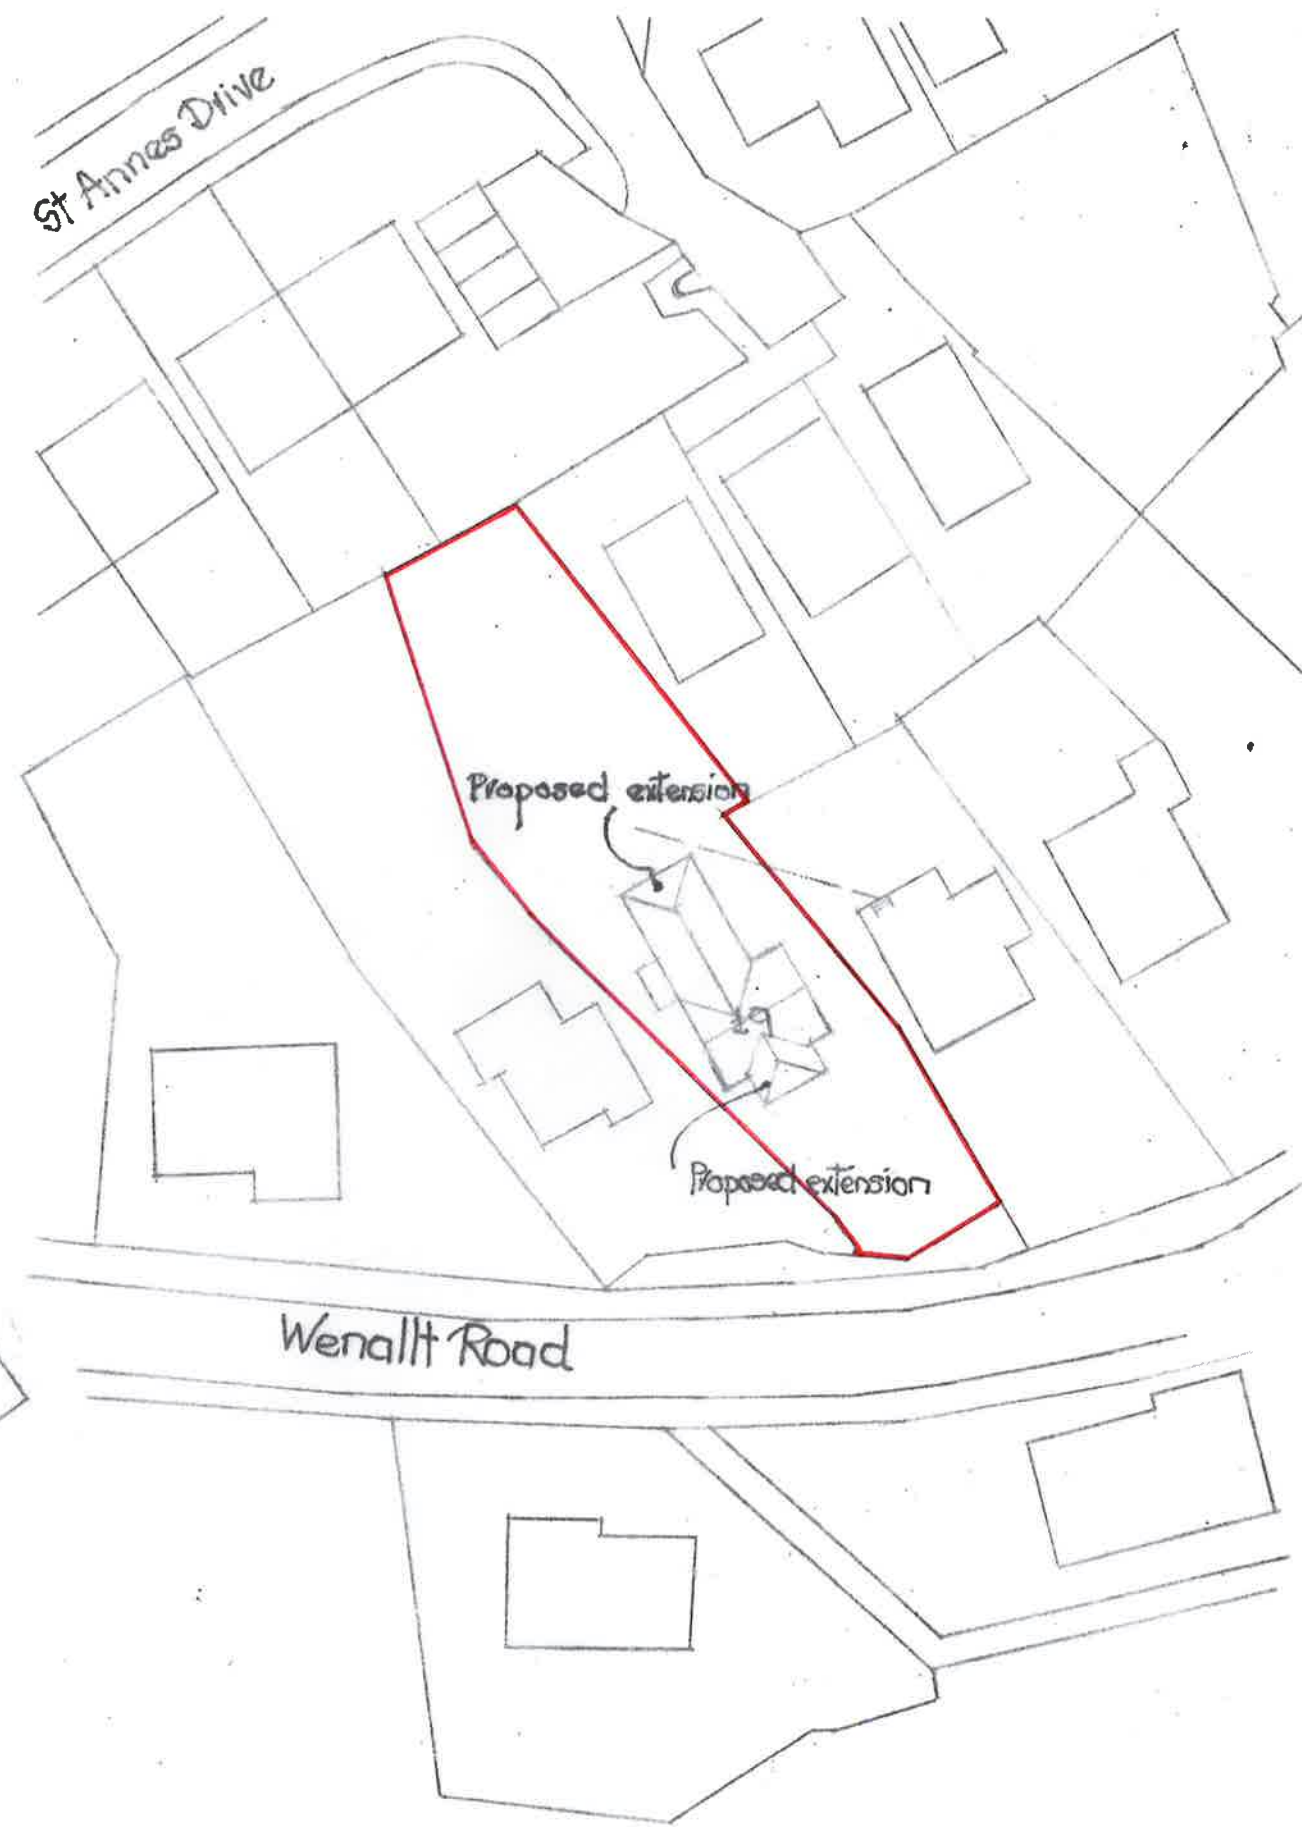

Block Plan As Proposed