
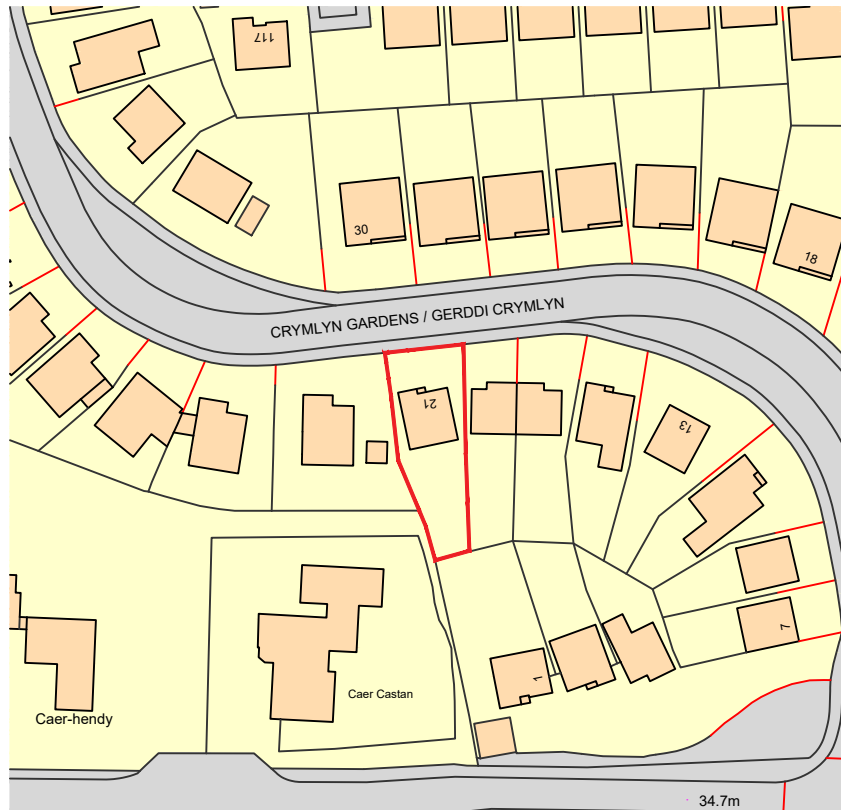


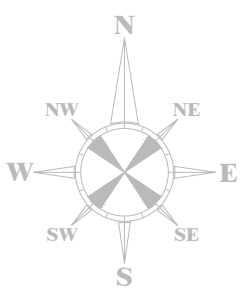

NOTES Ordnance Survey, (c) Crown Copyright 2020. All rights reserved. Licence number 100022432 	REVISIONS				CLIENT: Chloe McLean									
	Rev		Comment		By		Date		PROJECT TITLE: Retrospective Application					
									PROJECT ADDRESS 1: 21 Crymlyn Gardens				A4	
									PROJECT ADDRESS 2: Neath, SA10 6EU				CHECKED BY: DLD	
									DRAWING TITLE: Site Location Plan				APPROVED BY: DLD	
	-								DATE: 24.07.2020	SCALE: 1:1250	DRAWN BY: AJW	REF: RH441	DRAWING NO: 001	REV: -
									CARDIFF 02921 197 196 LLANELLI 01554 778 730 NEATH 01639 368 000 info@darkinarchitects.com © Copyright Darkin Architects 2020 RIBA  Chartered Practice					