


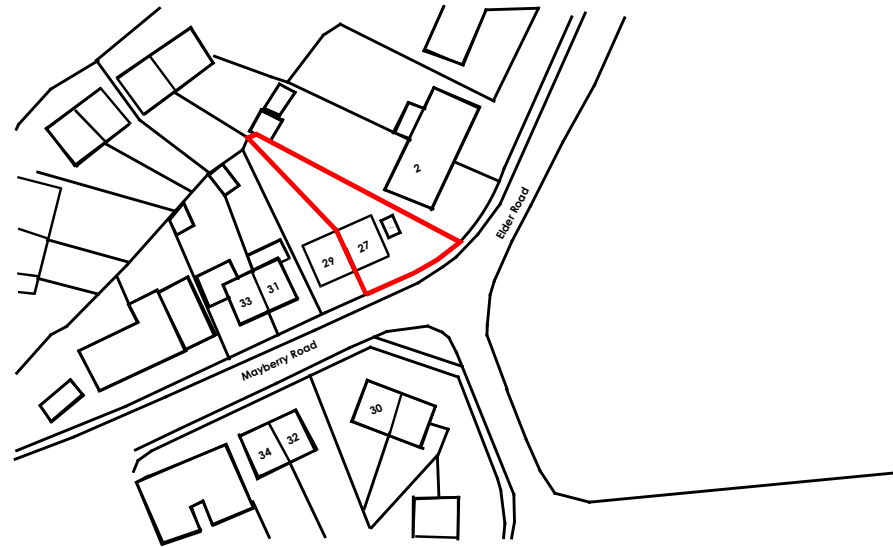

Project: Proposed extension at 27 Mayberry Rd. Baglan.

Drawing: Site Location Plan

Scale: 1:1250 @ A4

Date: July 2020

Drawing number: 113.P.01

Revision: