



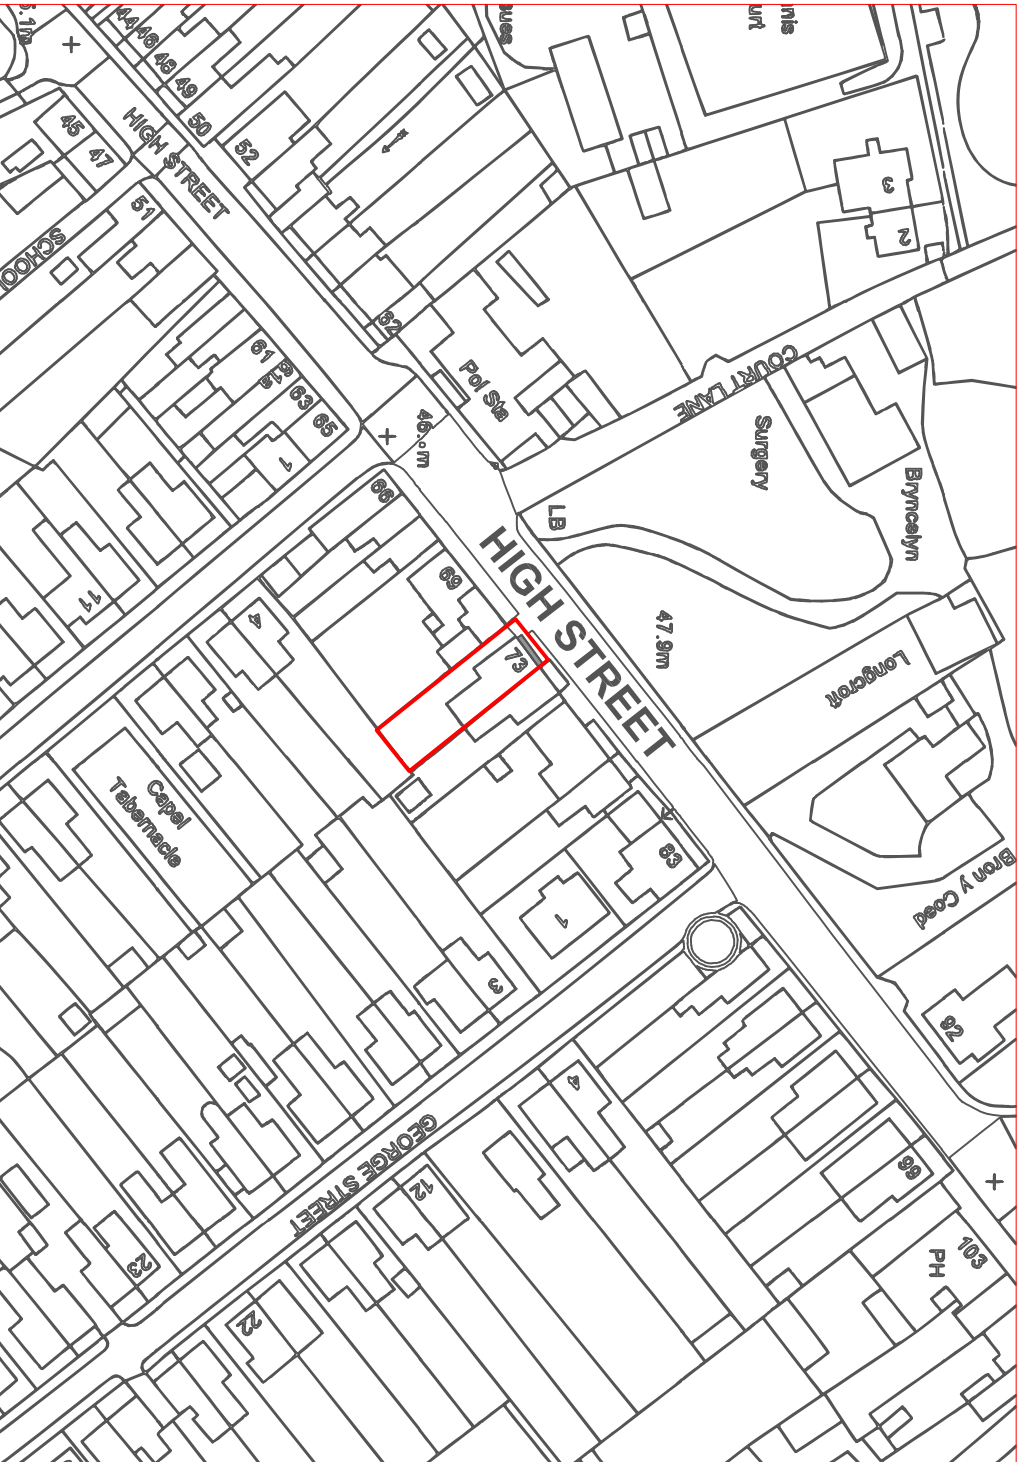

Location Plan
Scale 1 : 1250

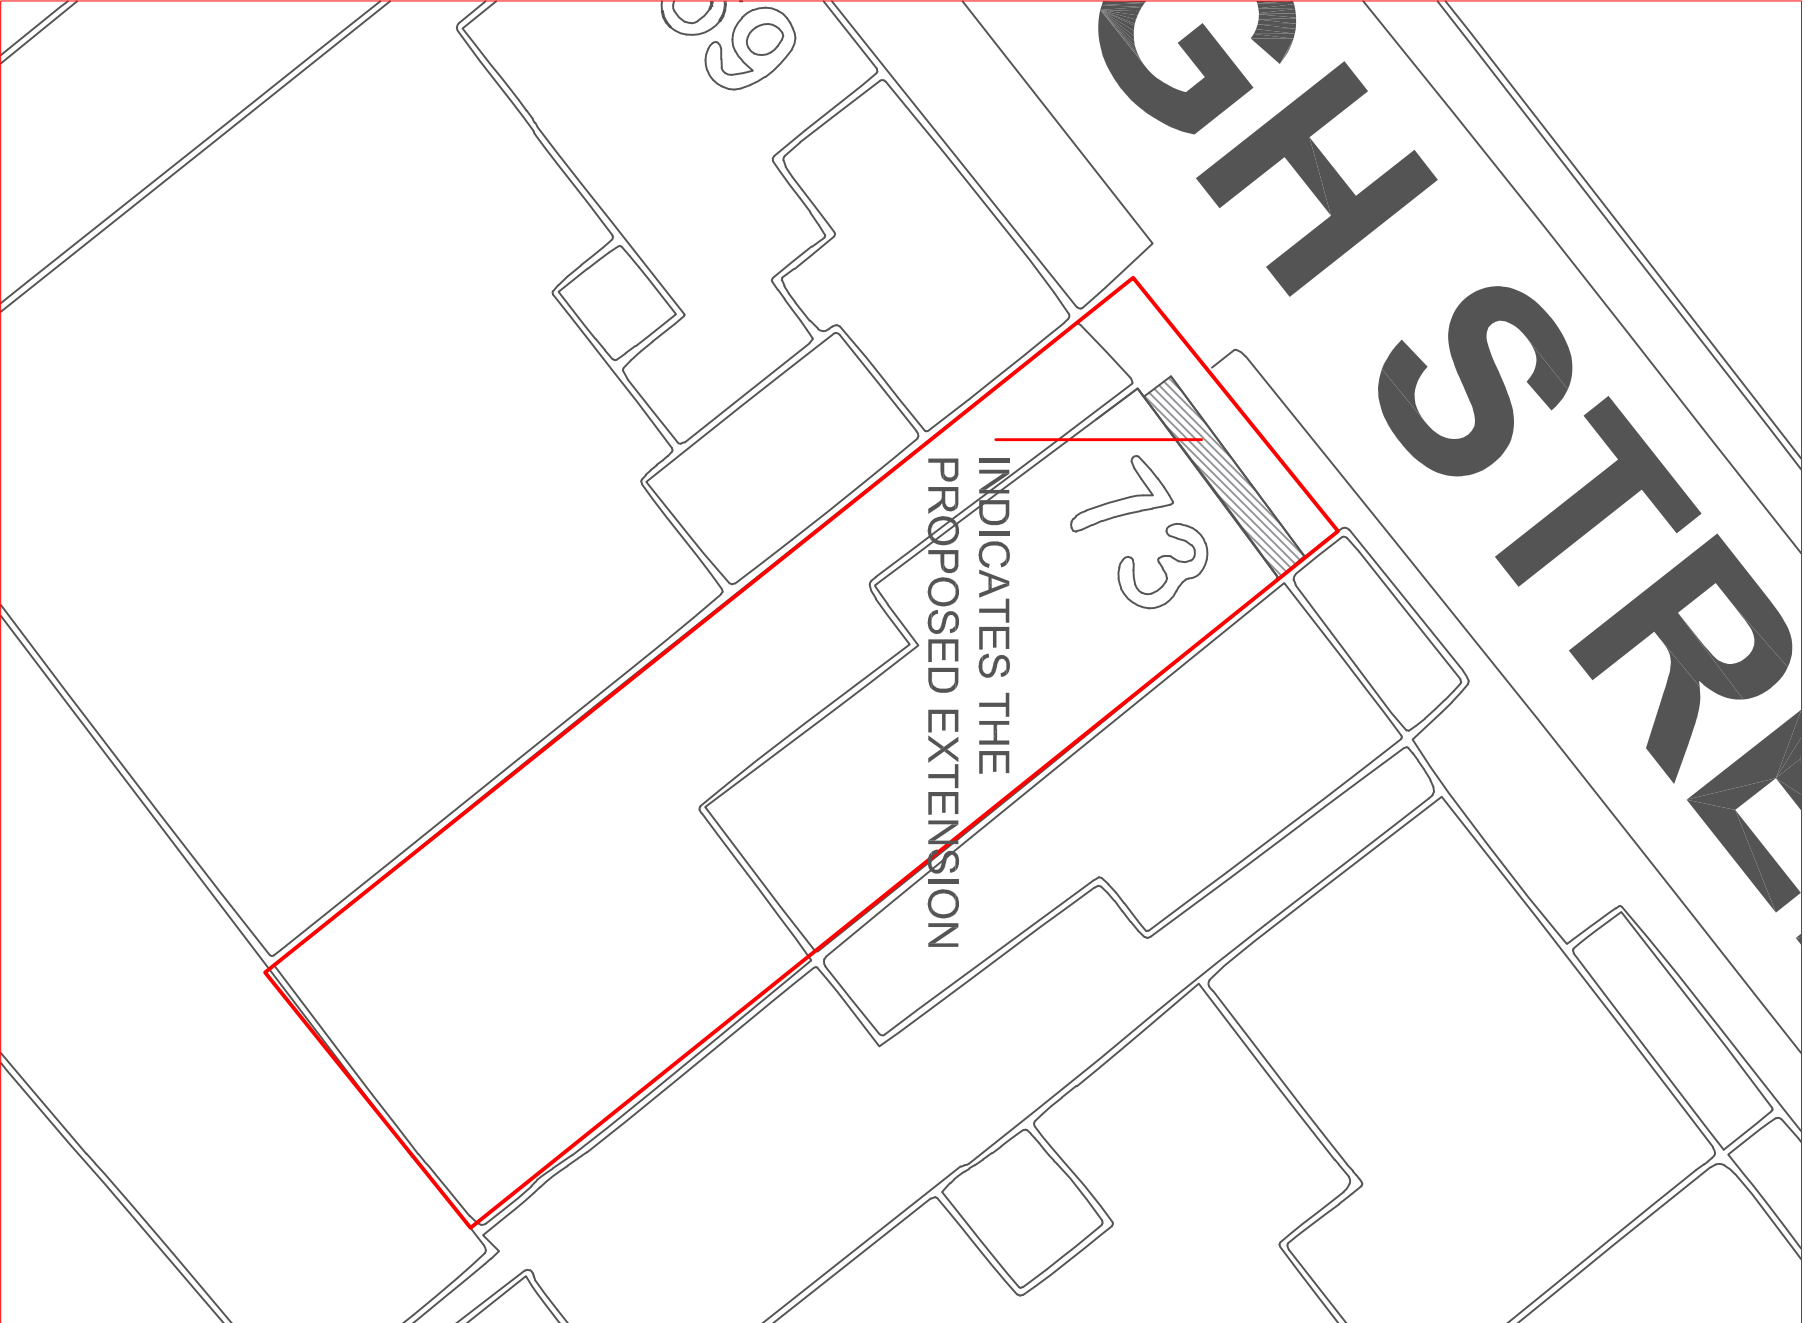

Block Plan
Scale 1 : 200

CLIENT		JOB TITLE		DRWG. TITLE	
TFMG Holdings 001 Limited		Proposed Change of use / Conversion		Location and Block Plan	
12 High Street		at 73 High Street,			
Pontardawe		Pontardawe, SA8 4JN			
Swansea, SA8 4HU					
DATE:	CHECKED?	SCALE:	A3	DRWG. NO.	REV.
14th June 2020		As Noted		JD001	0