





Front (North West) Elevation

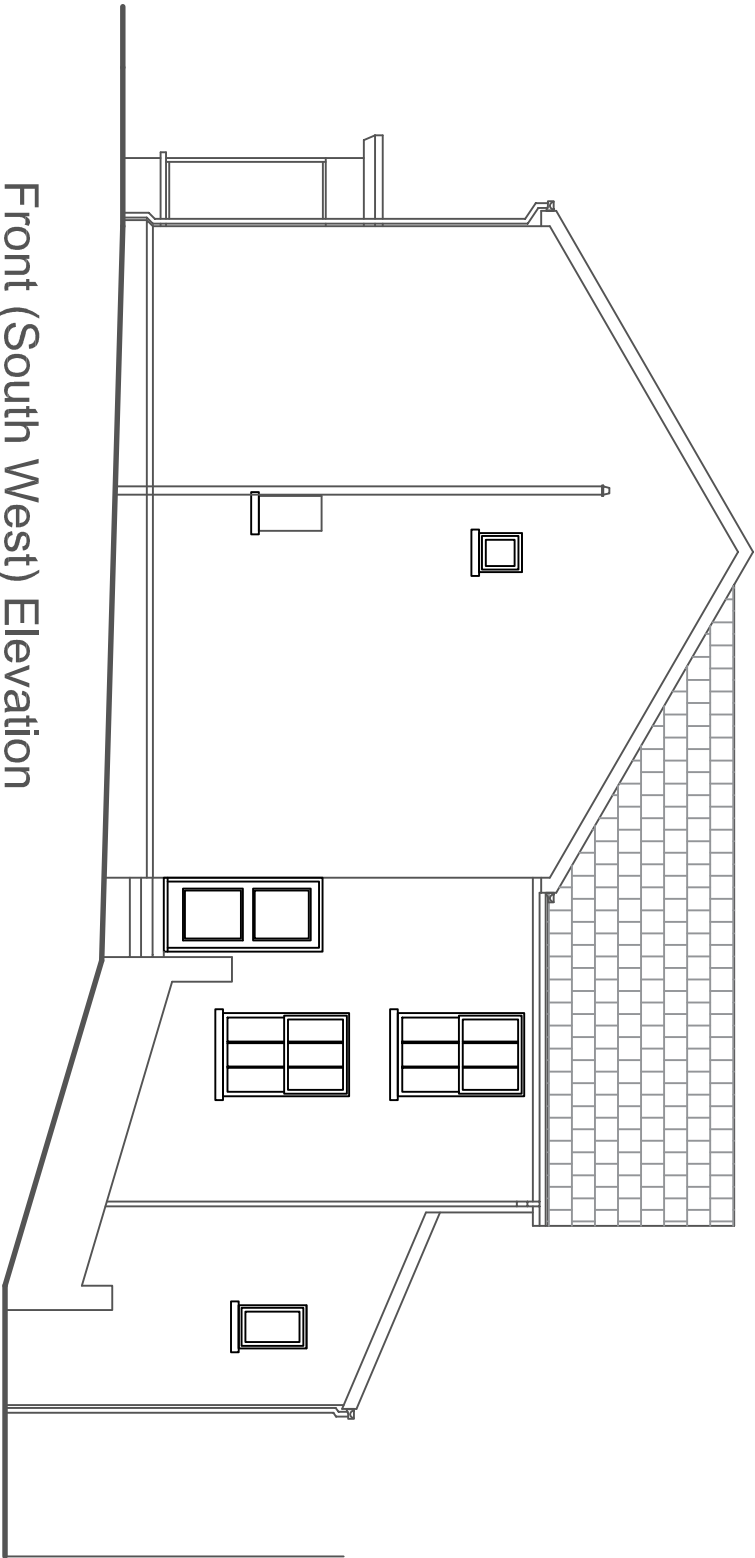

Front (South West) Elevation

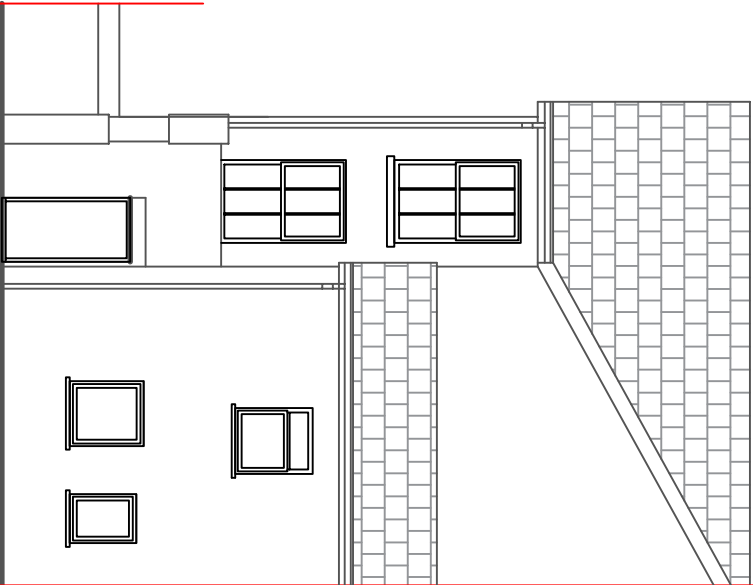

Front (South East) Elevation

CLIENT TFMG Holdings 001 Limited 12 High Street Pontardawe Swansea, SA8 4HU		JOB TITLE Proposed Change of use / Conversion at 73 High Street, Pontardawe, SA8 4JN		DRAWG. TITLE Existing Elevations	
DATE: 14th June 2020	CHECKED?	SCALE: 1:100	A3	DRAWG. NO. JD003	REV. 0