





Front (North West) Elevation

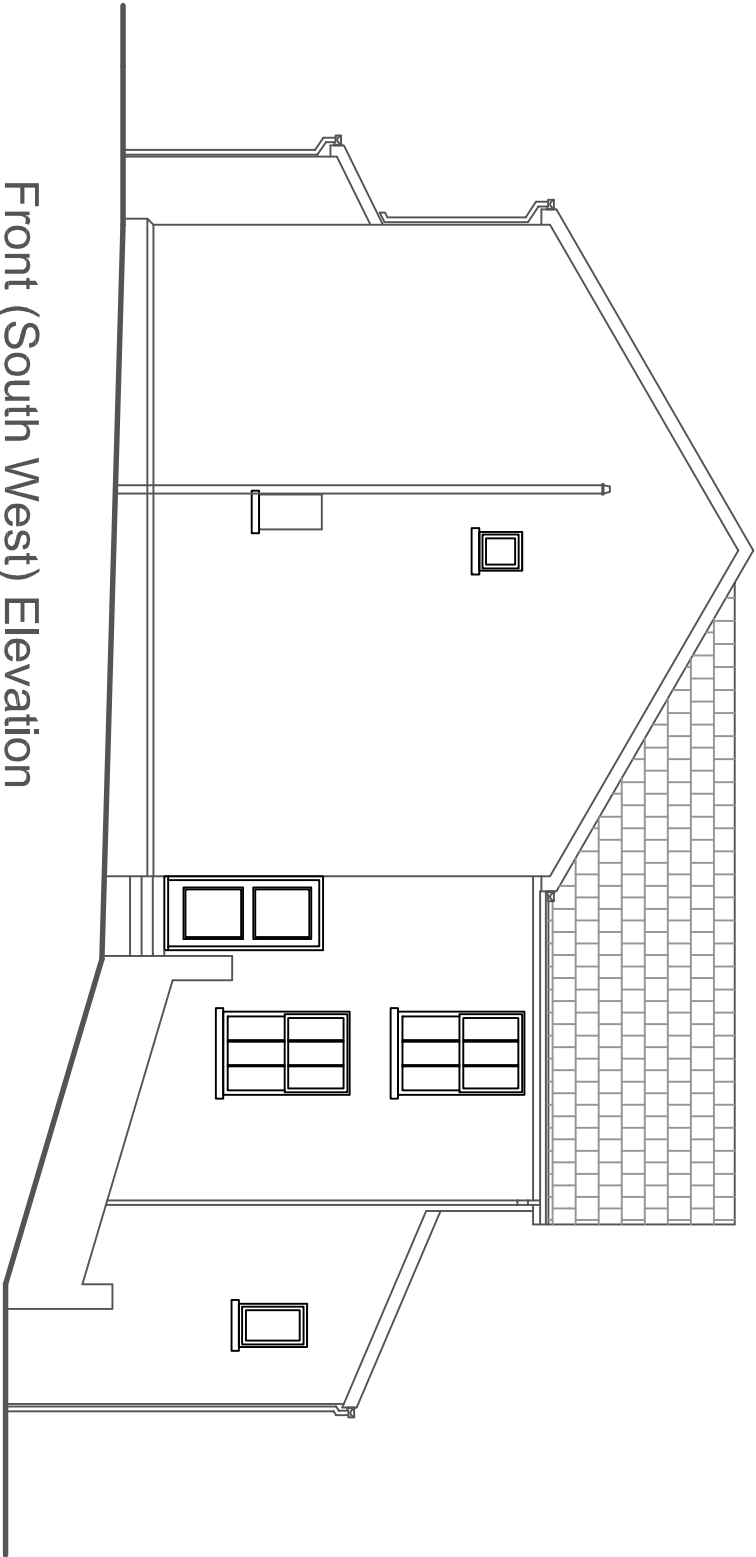

Front (South West) Elevation

FINISHES

- Roof
Walls
Windows
Downpipe
Guttering
- Tile/site to match existing
 - Render Finish
 - uPVC to match existing
 - To Match existing
 - To Match existing

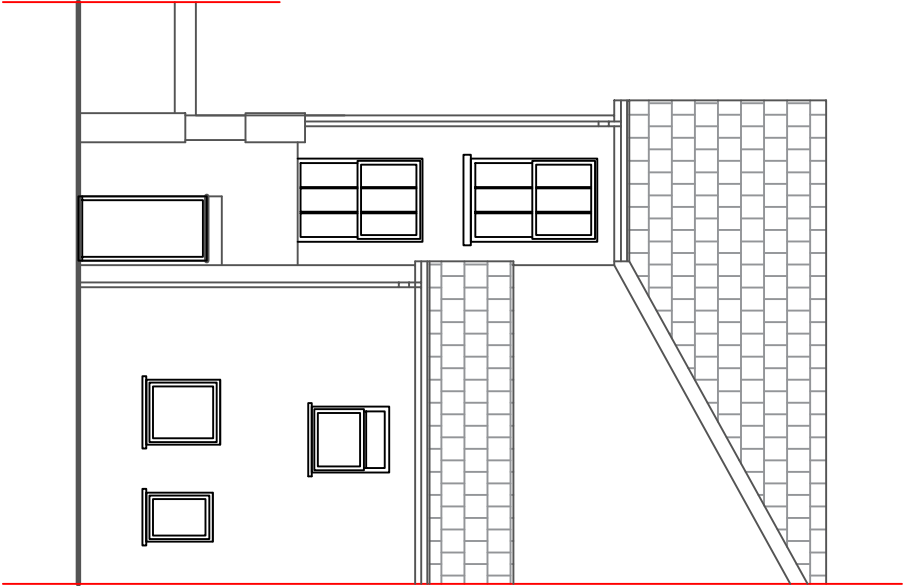

Front (South East) Elevation

CLIENT TFMG Holdings 001 Limited 12 High Street Pontardawe Swansea, SA8 4HU		JOB TITLE Proposed Change of use / Conversion at 73 High Street, Pontardawe, SA8 4JN		DRWG. TITLE Existing Elevations	
DATE: 14th June 2020	CHECKED?	SCALE: 1:100	A3	DRWG. NO. JD005	REV. 0