


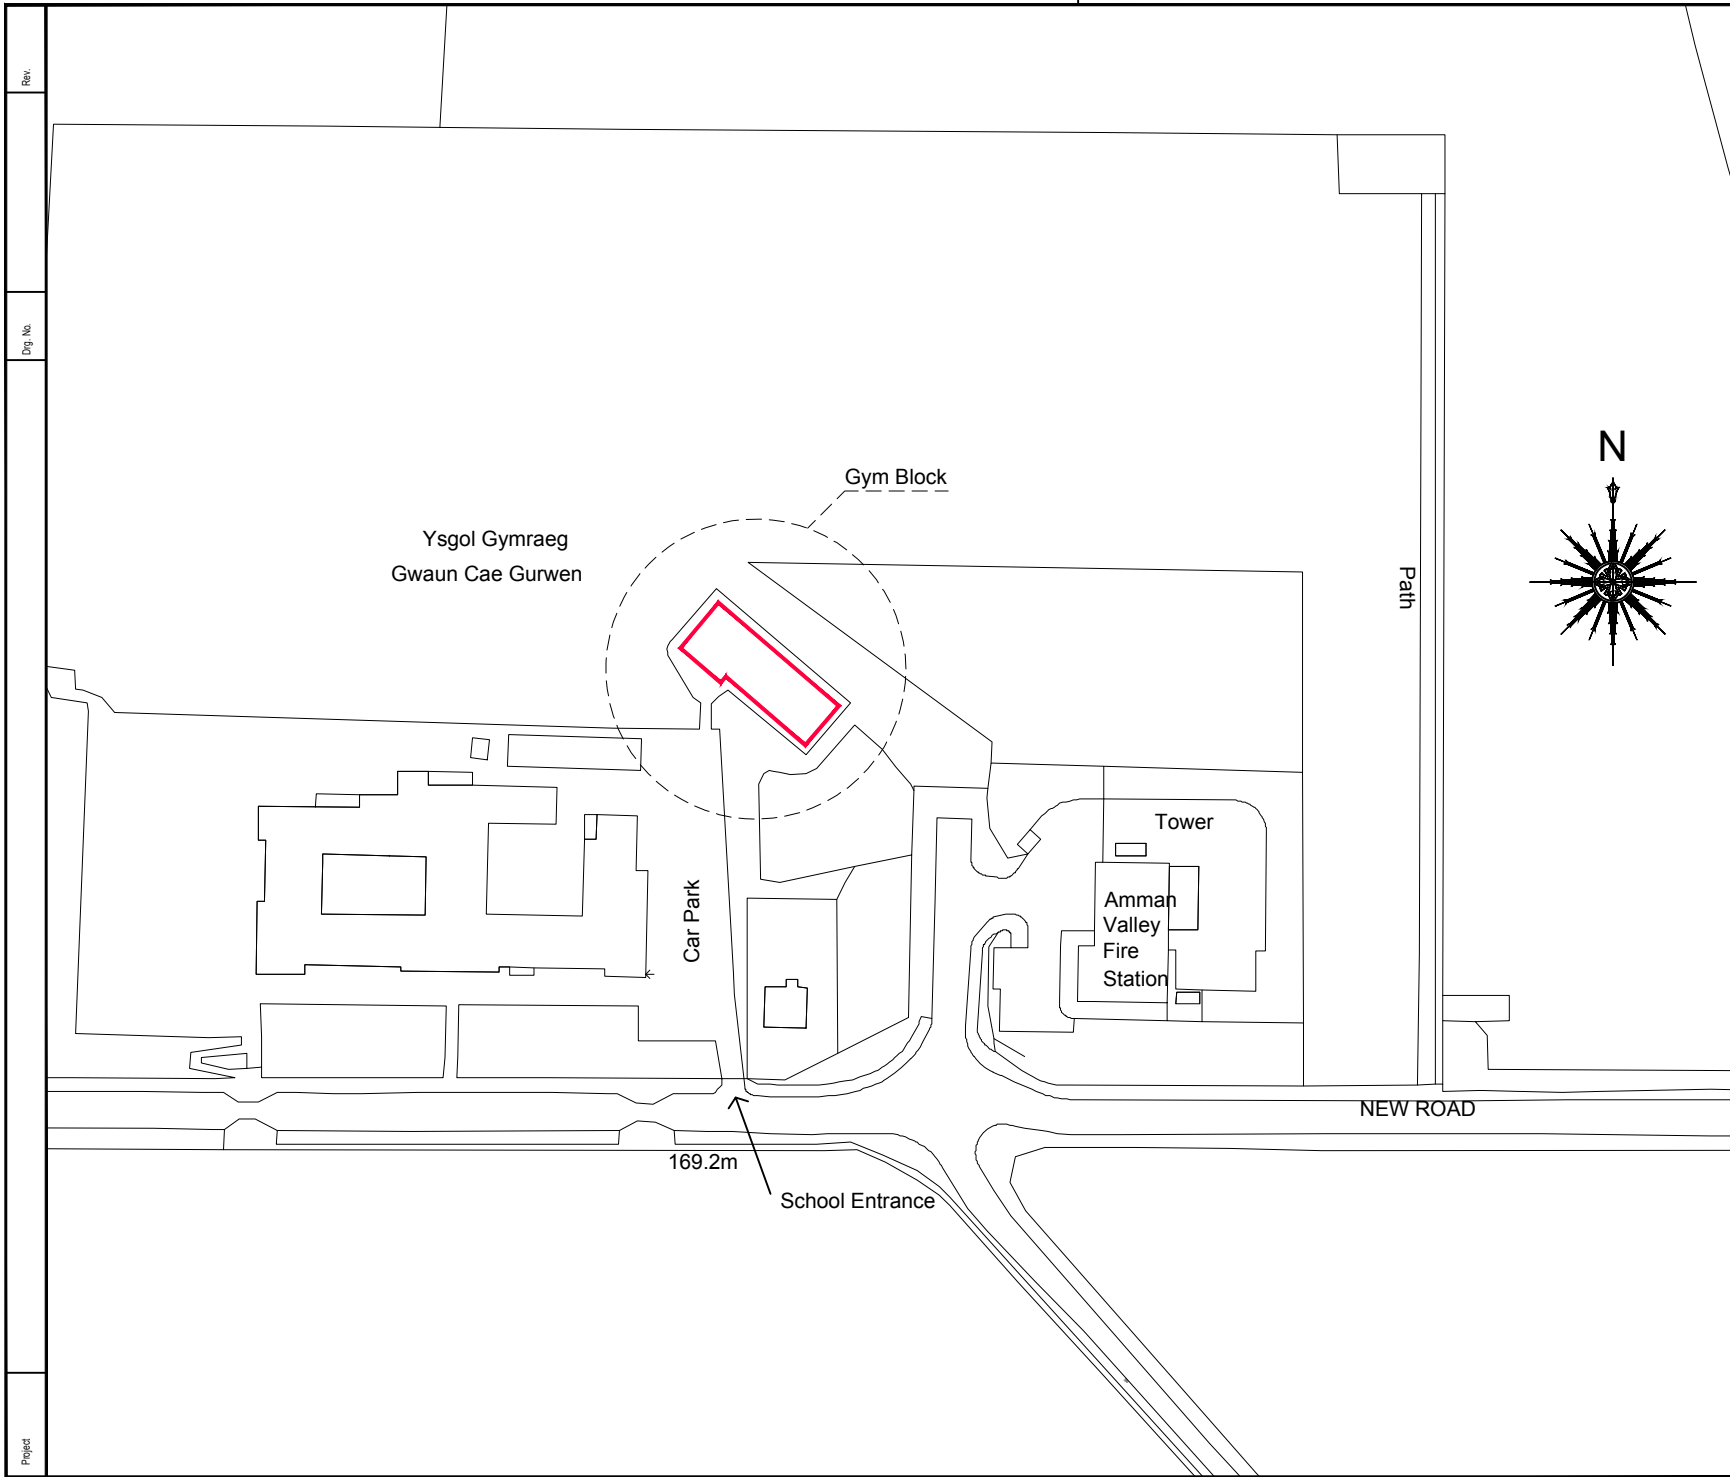

NOTES

1. All dimensions in millimetres unless otherwise stated.

--	--	--	--	--	--

Rev	Details	Dr	Ch	Apr	Date
-----	---------	----	----	-----	------



Neath Port Talbot
Castell-nedd Port Talbot
County Borough Council Cyngor Bwrdeistref Sirol
Making a difference Gwahaniaeth er gwell

PROPERTY & REGENERATION
Gareth Nutt B.Sc(Hons), M.Sc., DMS, FRICS
CORPORATE DIRECTOR OF ENVIRONMENT
THE QUAYS, BRUNEL WAY
BAGLAN ENERGY PARK SA11 2GG
www.npt.gov.uk

Project	Demolition of Gym Block
---------	-------------------------

Drawing Title	Location Plan
---------------	---------------

<u>File No.</u>		<u>Property Ref. No.</u>			
<u>Drawn</u>		<u>Checked</u>		<u>Approved</u>	
<u>Date</u>		<u>Date</u>		<u>Date</u>	
<u>Scales</u>	1:1250				
<u>Drawing No.</u> T52150/S306/LOC					Rev.