


274500m


274600m

274700m

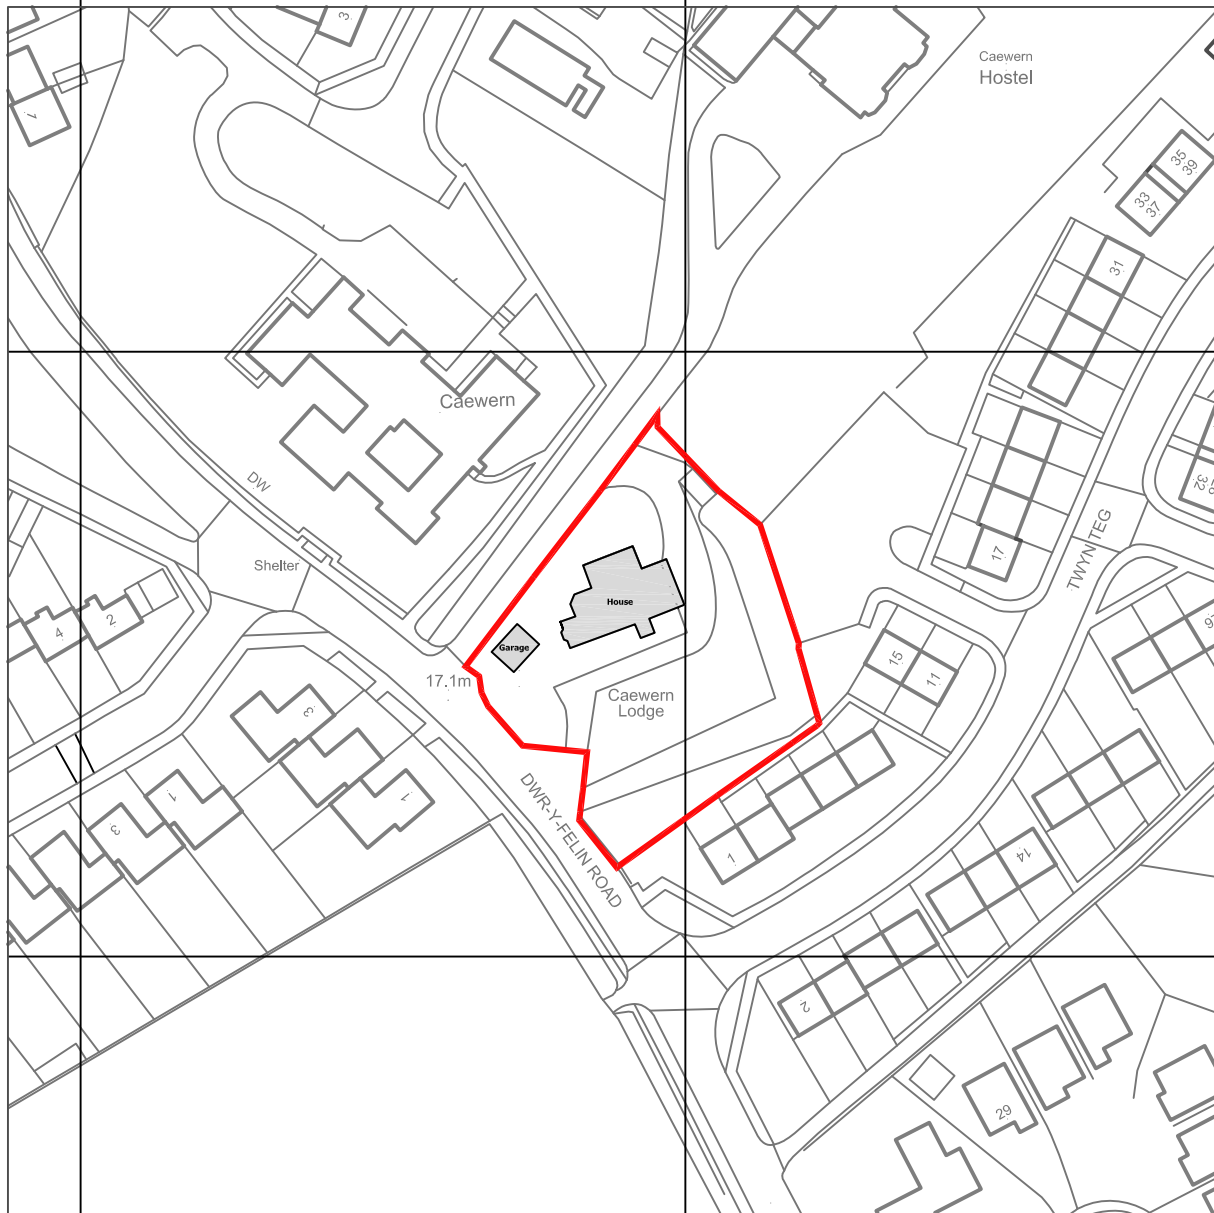

198300m

198200m

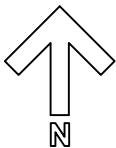

Copyright BK
Do not scale this drawing, use figured dimensions only.

Rev

Date

Comments

CLIENT

Unified Property Services Ltd
The Maltings
Cardiff

JOB TITLE

Proposed Garage Conversion
Caewern Lodge
Dwr-Y-Felin Road
Neath

DRAWING TITLE

Site Location Plan

SCALE 1:1250

Setup Size **A4**

DRAWN AJ

DATE July 2020

DRAWING NUMBER BS/527611/P01

Rev Rev

BK Bruton Knowles

est. 1862

Bruton Knowles
Oddfellows House
19 Newport Road
Cardiff
CF24 0AA

Tel: 02920 028800
Web: www.bruntonknowles.co.uk