


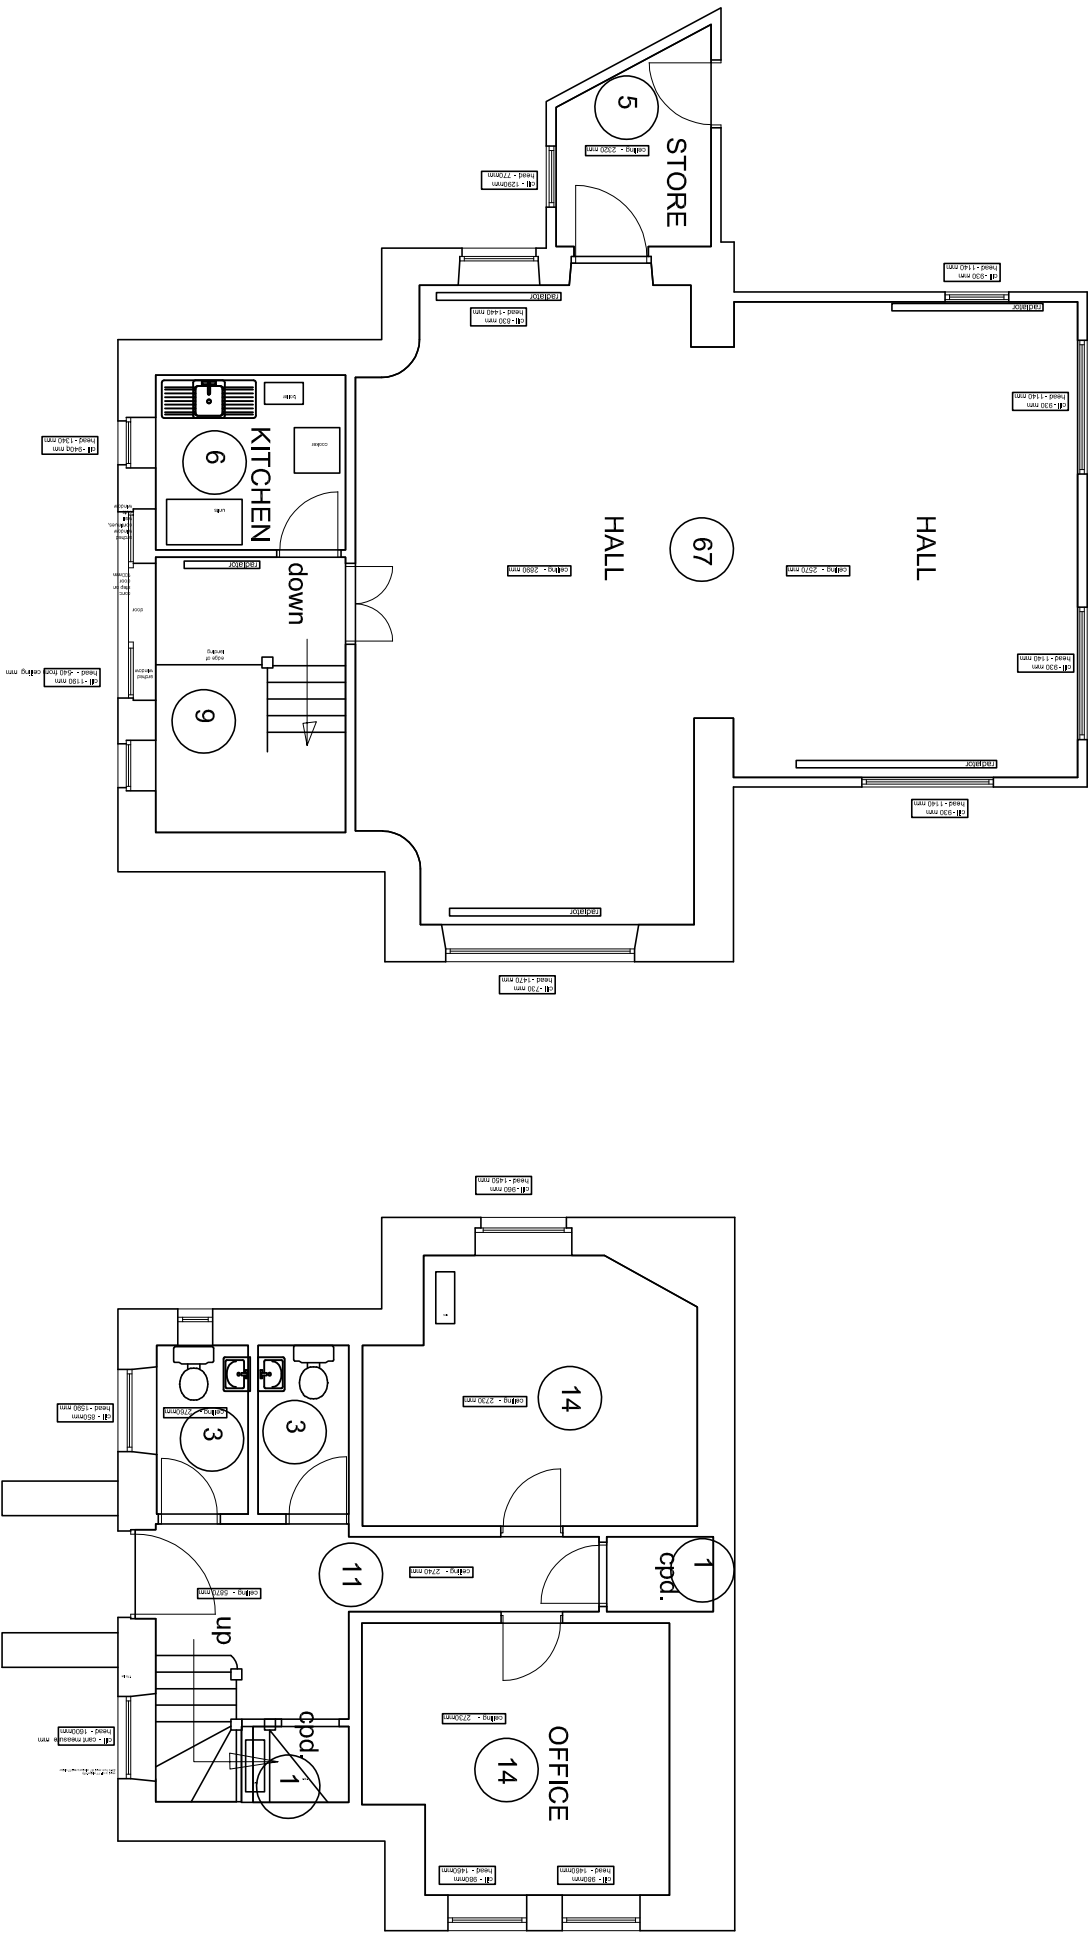

FIRST FLOOR

GROUND FLOOR

NOTES

1. All dimensions in millimetres unless otherwise stated.

Rev	Details	Dr	Ch	Apr	Date



Neath Port Talbot
County Borough Council Cynghor Bwrdeistref Sirol
Making a difference Gwahaniaeth er gwell

PROPERTY & REGENERATION
Gareth Nutt B.Sc(Hons), M.Sc., DMS, FRICS
CORPORATE DIRECTOR OF ENVIRONMENT
THE QUAYS, BRUNEL WAY
BAGLAN ENERGY PARK SA11 2GG
www.nptc.gov.uk

Project	FORMER BRYNSIRIOL SENIOR CITIZENS CENTRE MARGAM STREET CYMMER PORT TALBOT				
---------	--	--	--	--	--

Drawing Title	BUILDING SURVEY FOR IDENTIFICATION PURPOSES ONLY				
---------------	---	--	--	--	--

File No.	Property Ref. No.				
Drawn		Checked		Approved	
Date	May 2007	Date		Date	
Scales	1:100				
Drawing No.	Rev.				