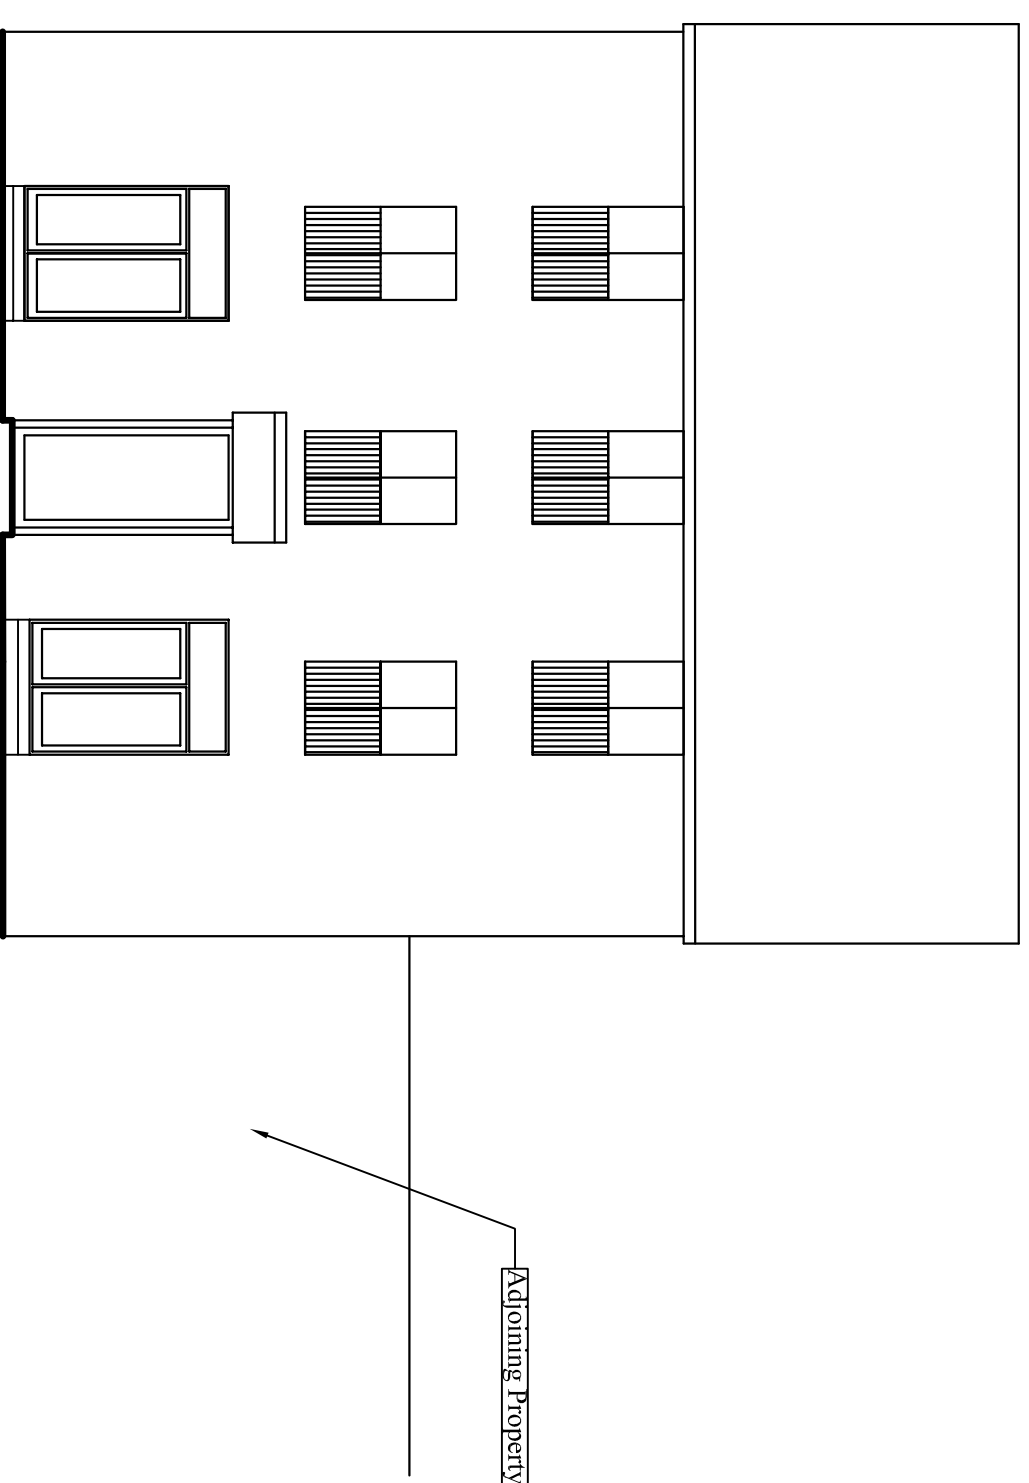
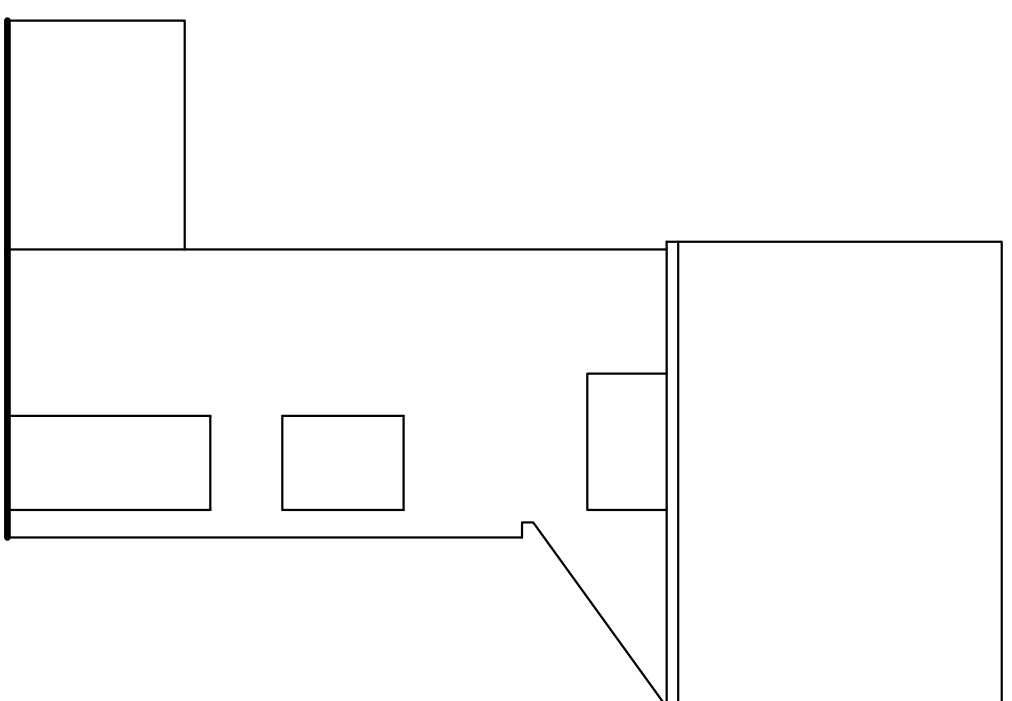
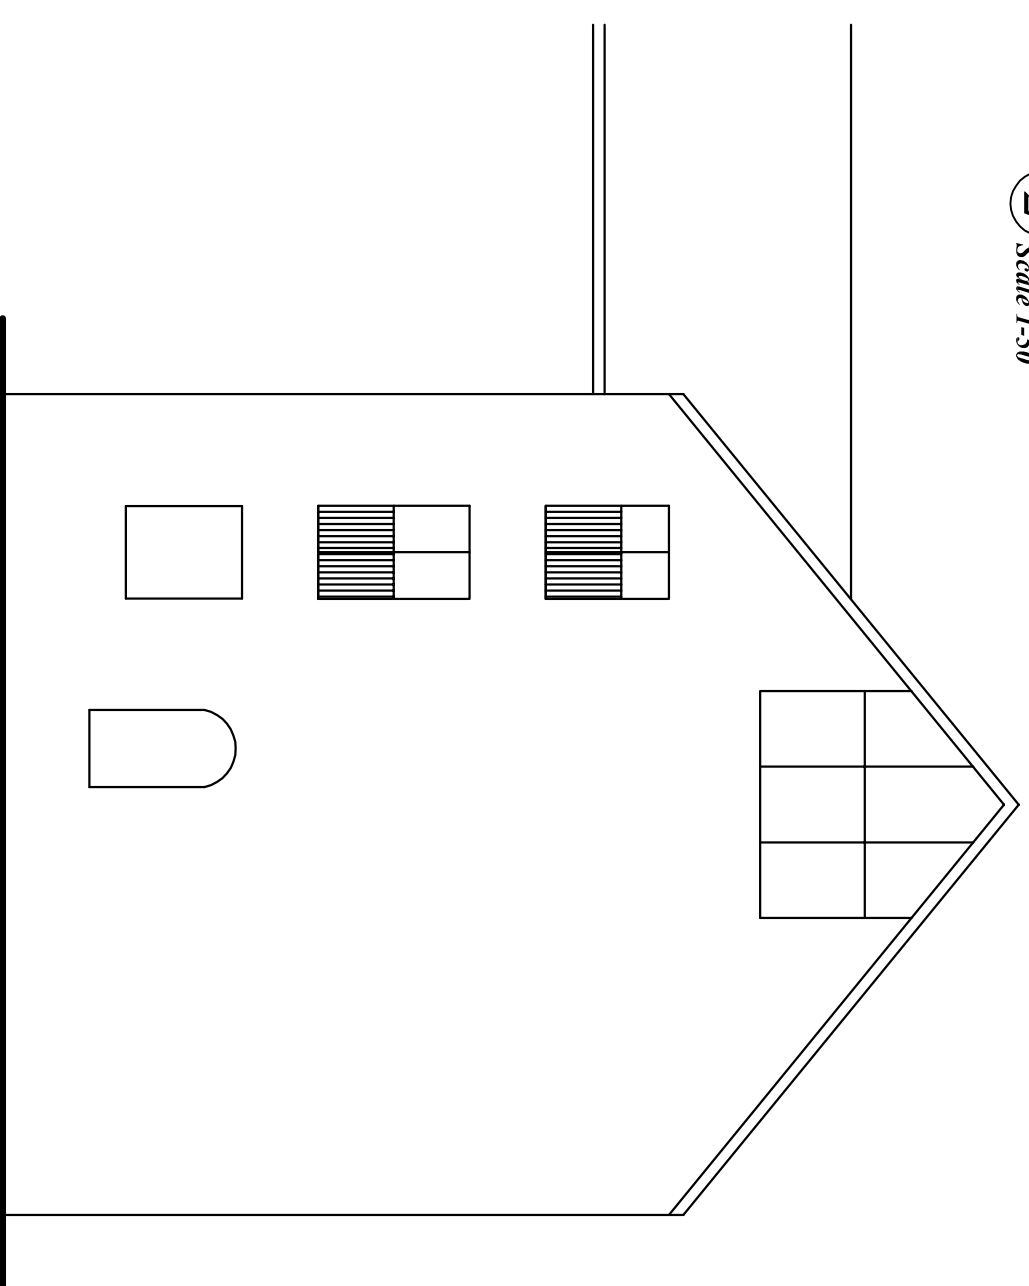
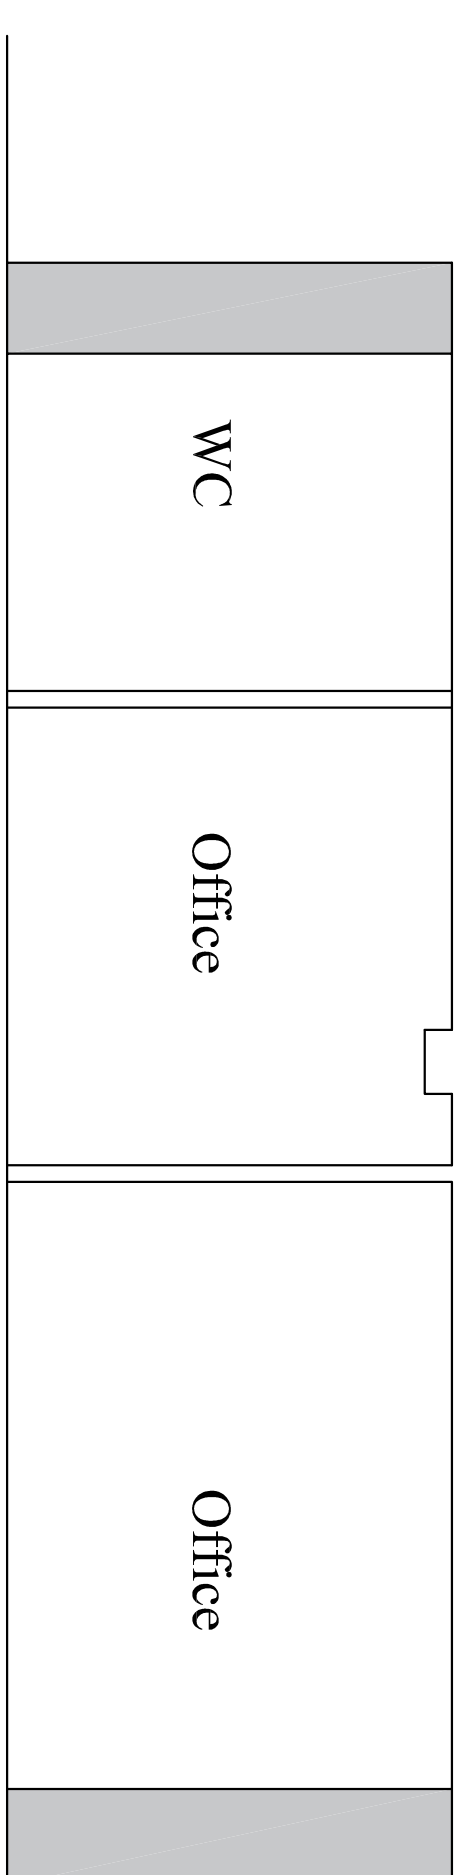
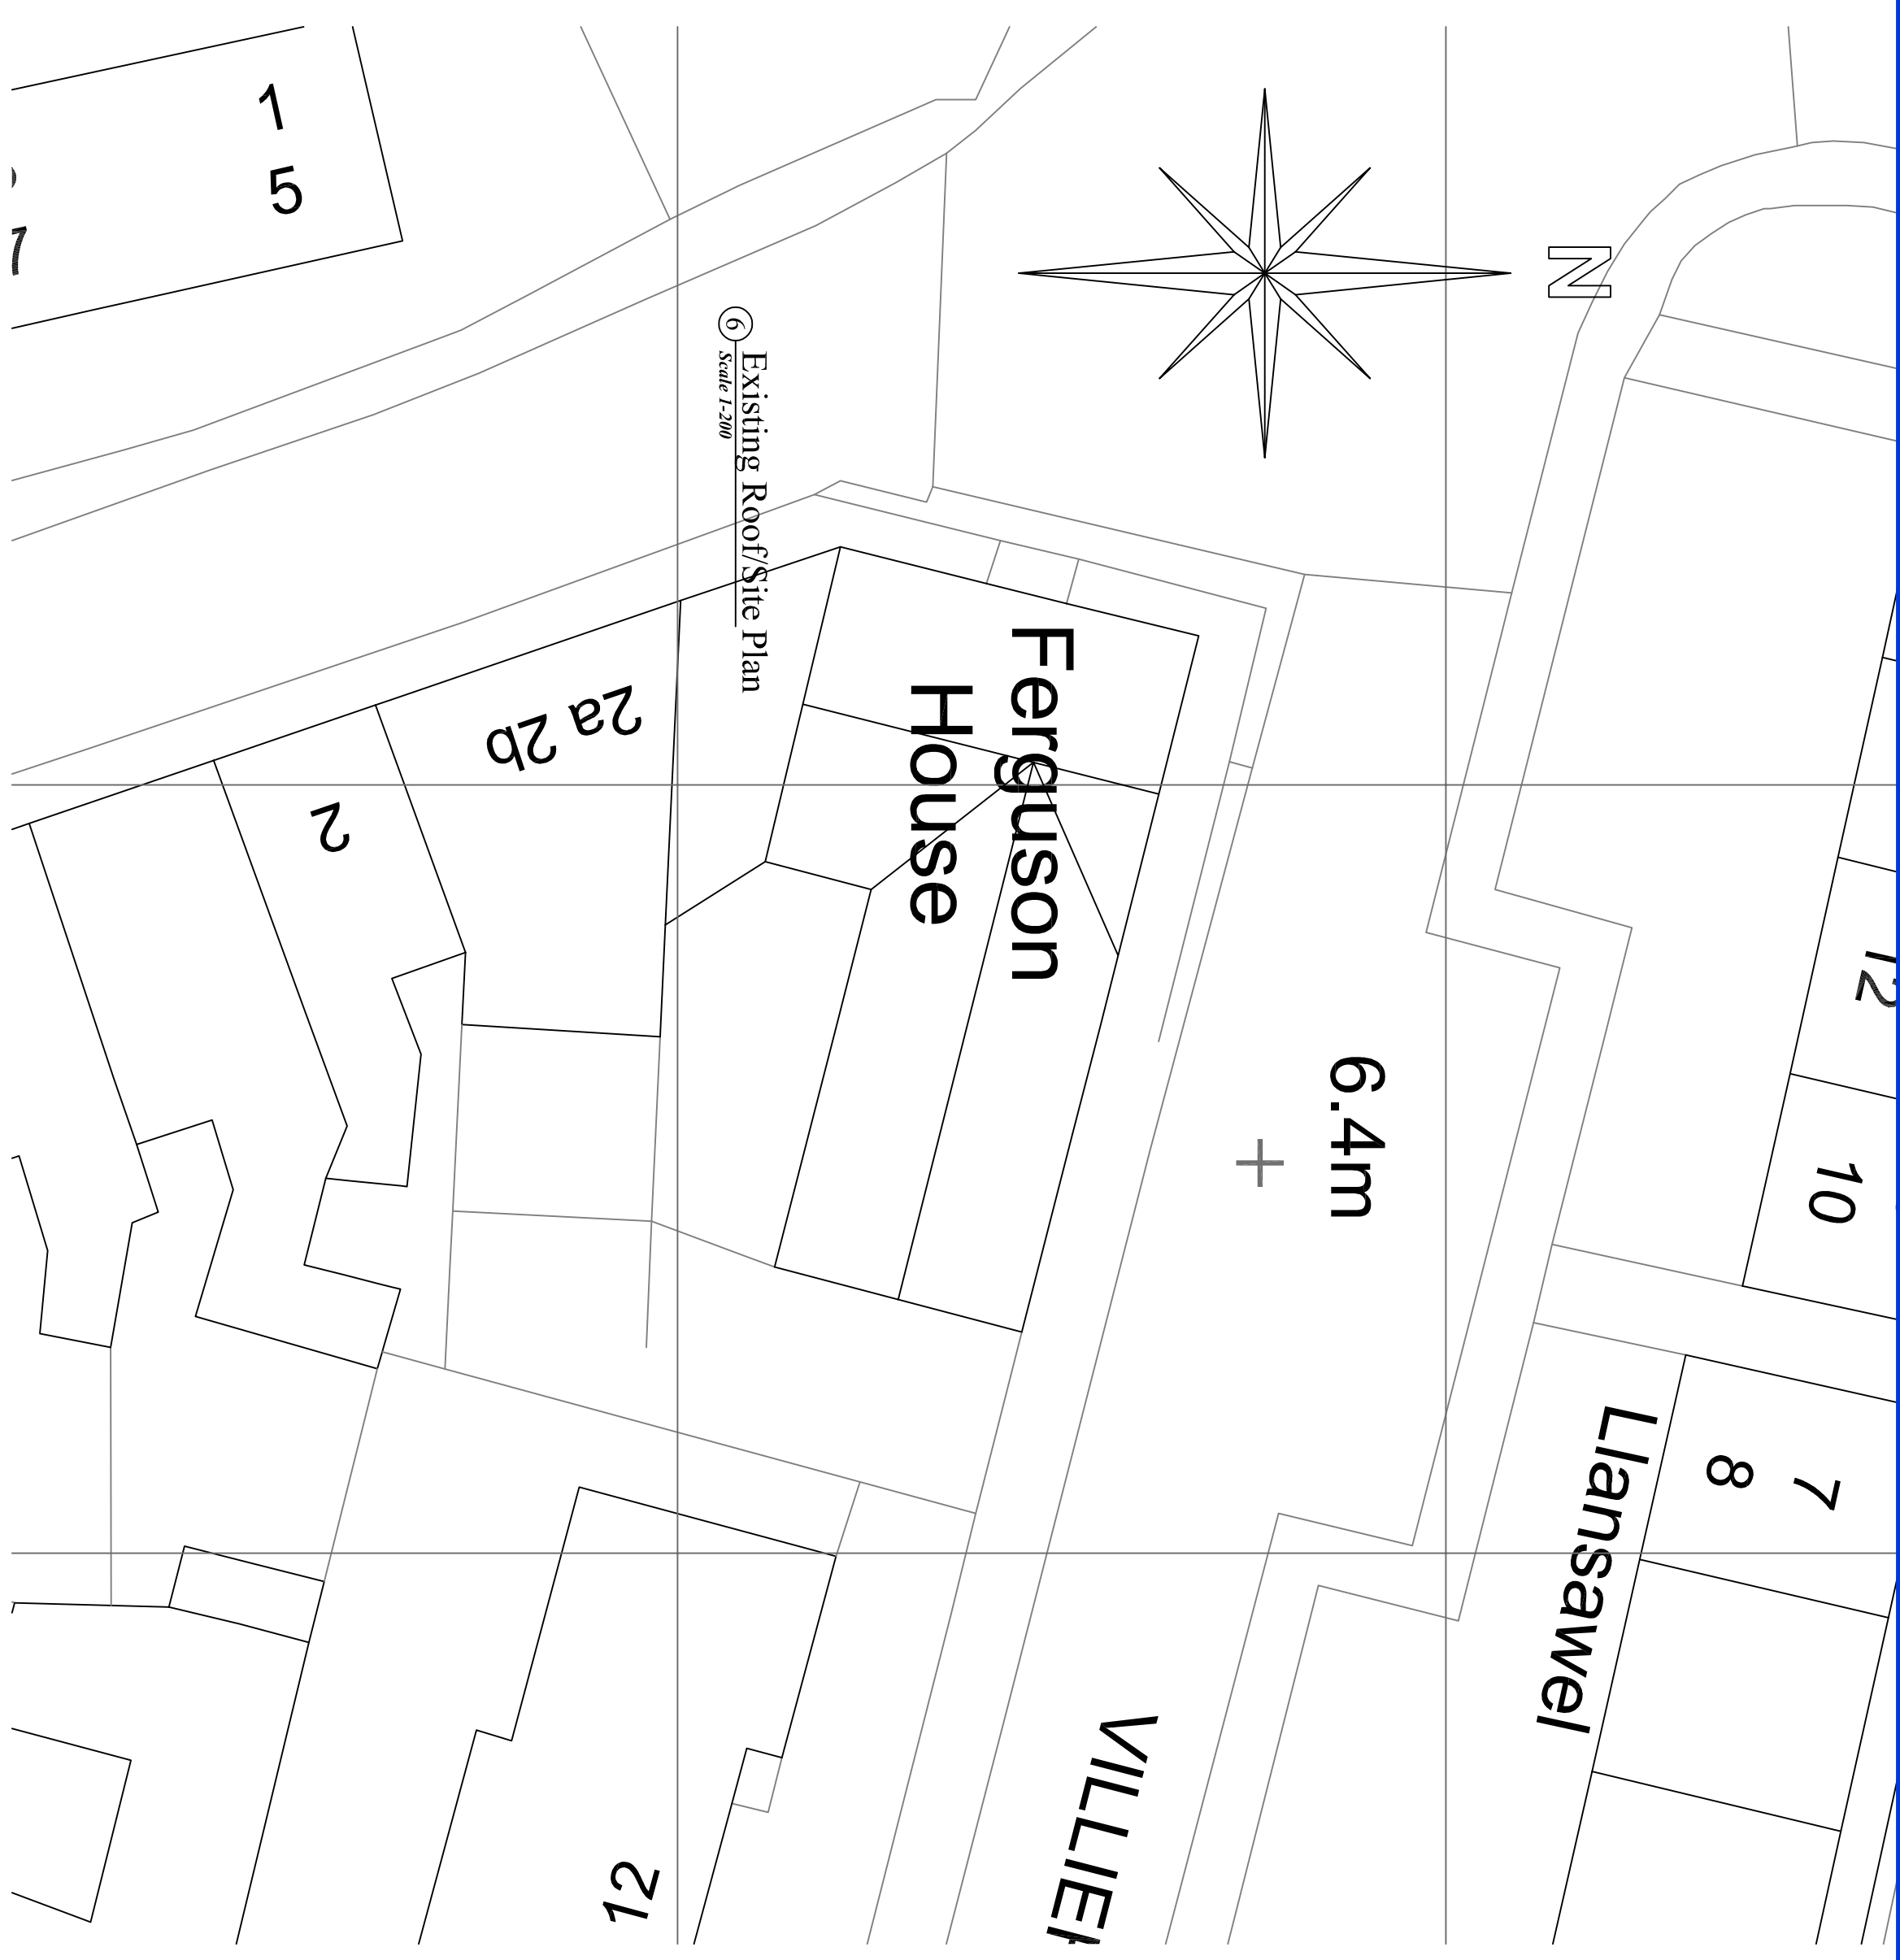
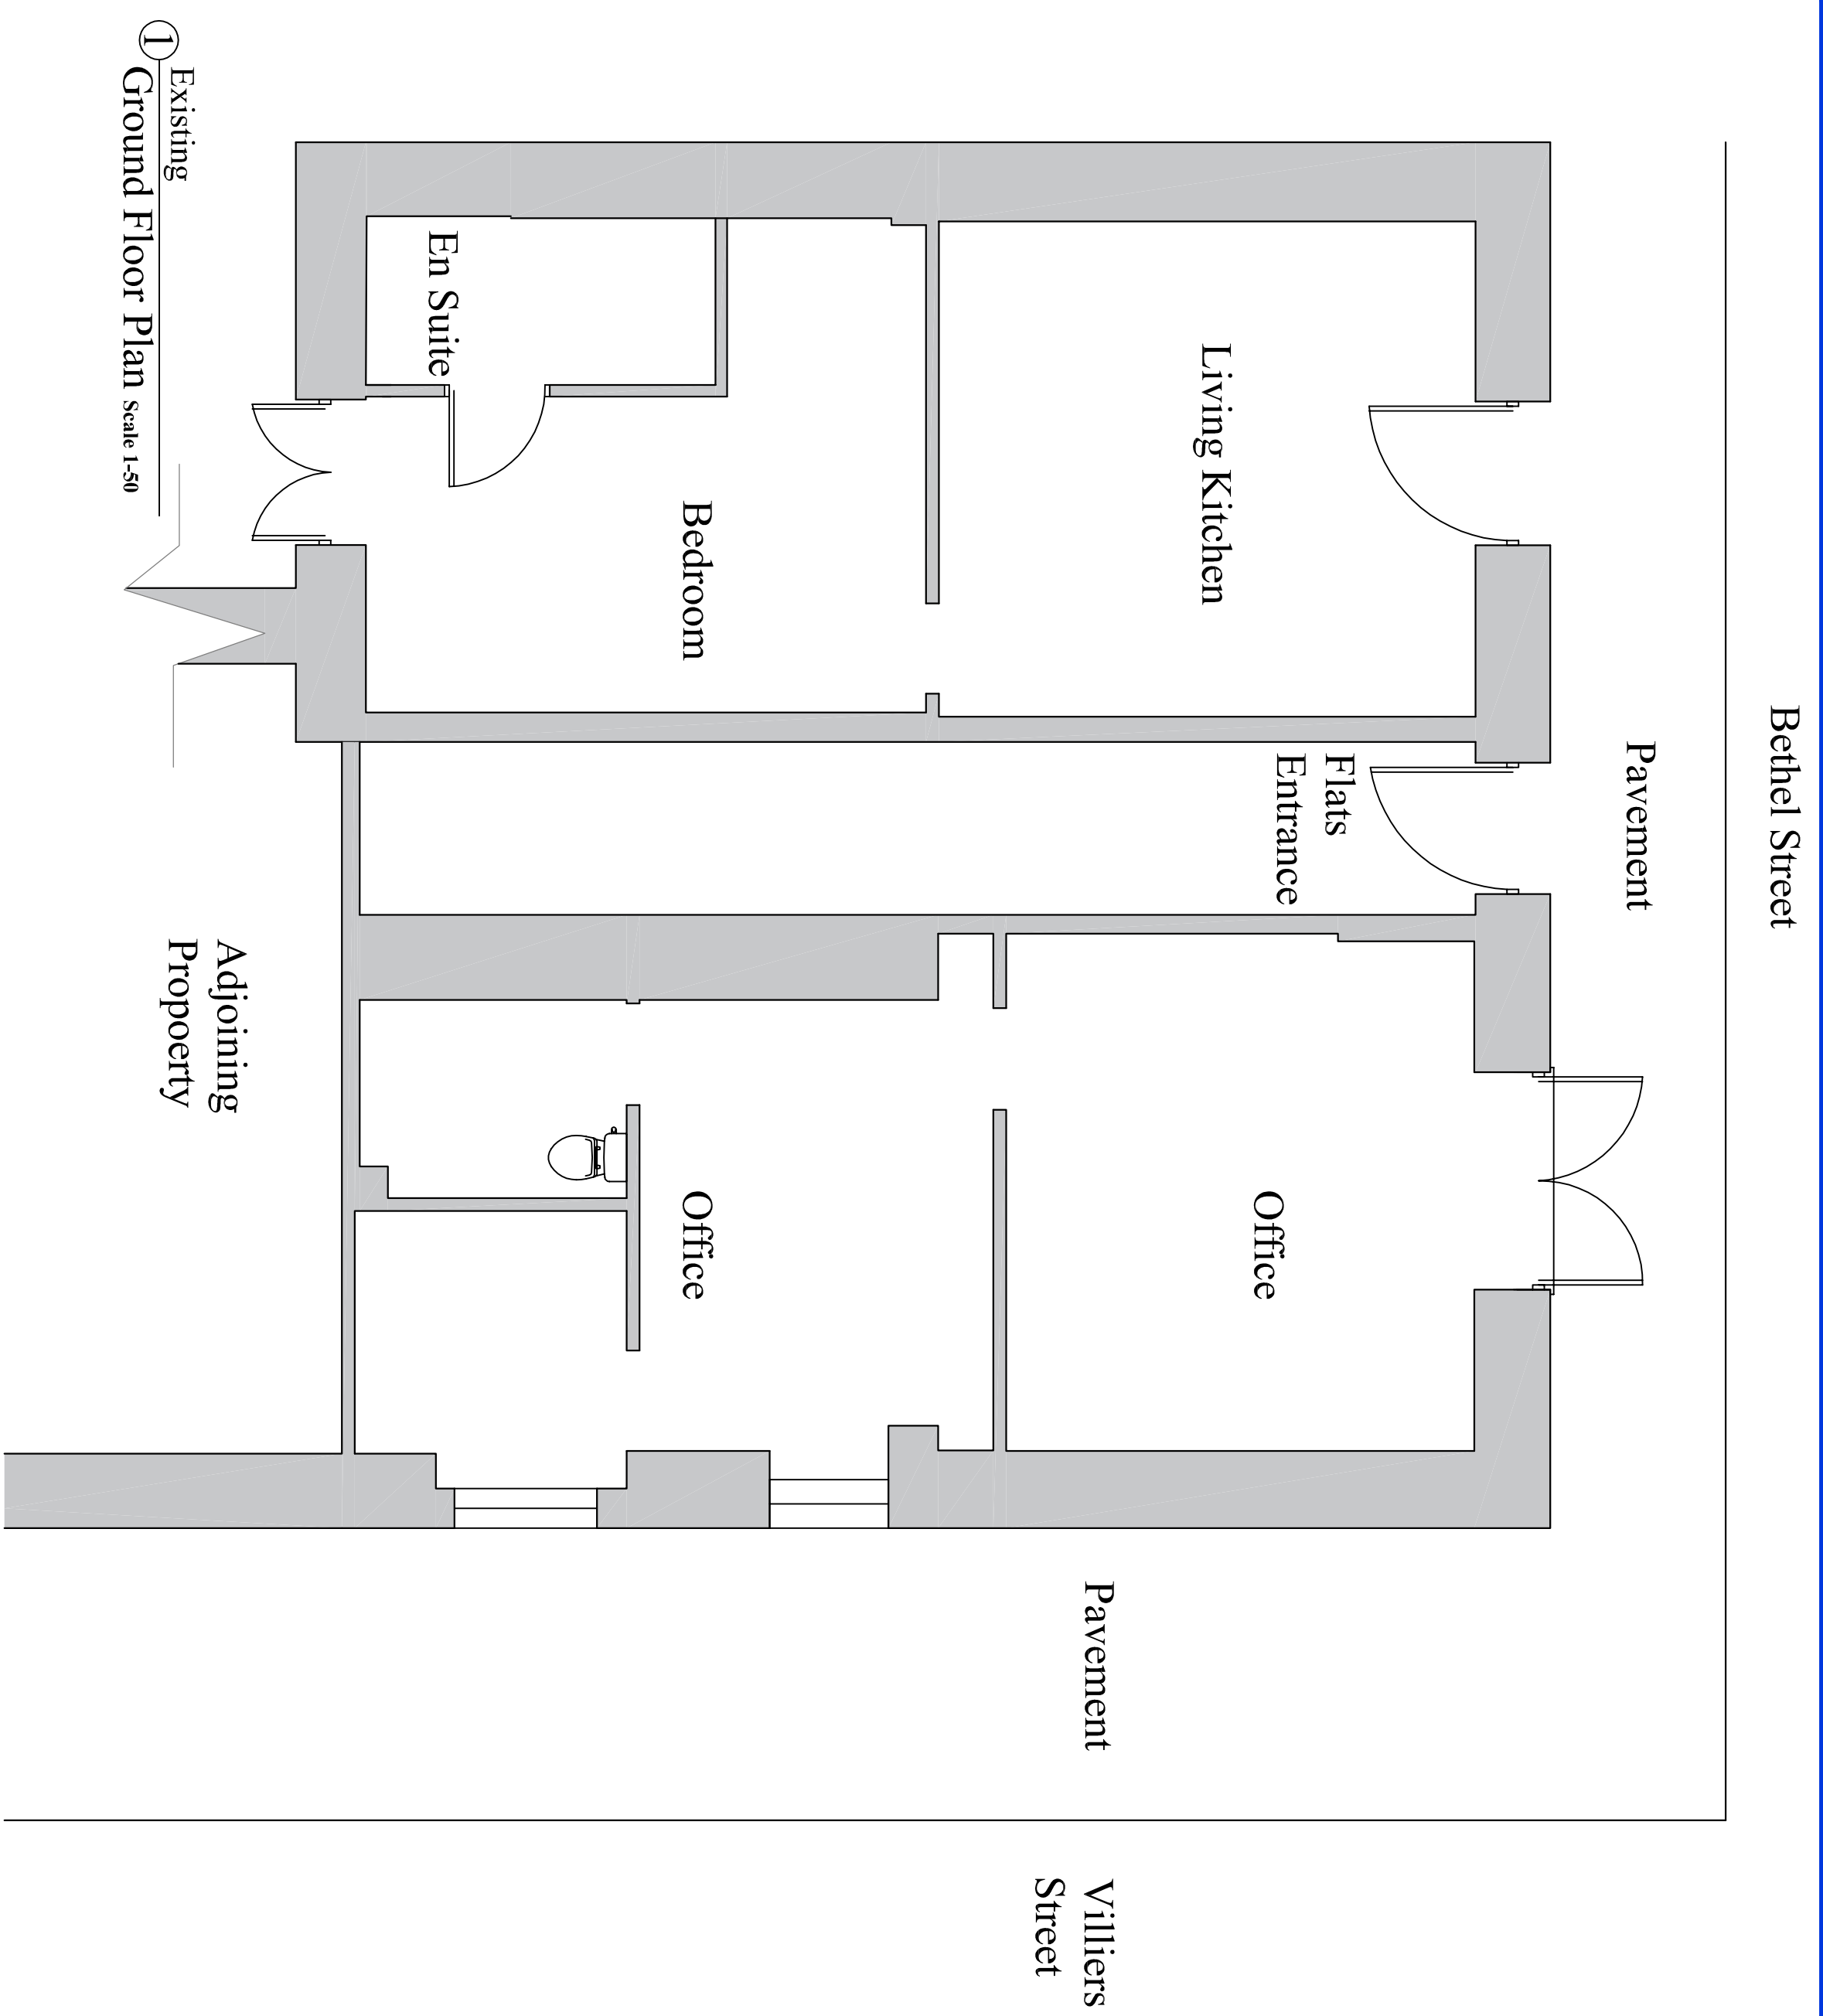


- Revisions-
- 1)- Provided greater Context
 - 2)-

PROJECT <i>Survey</i> Bethel Street Britton Ferry North Port Talbot SA11 2HQ	Drawn By:
	Stages: To Be Approved
	Paper Size A1
	Dwg No- CD927-S01
	Scale: 1/200 1/100, 1/50,
	Issued 30th July 2020

Archi-Tech
STEWART CORBETT
ARCHITECTURAL DESIGN & MANAGEMENT.
Workspace 2, Creative Mwlana, Bath House, Cardigan,
Tel:01293624202, Mob:07969841849, Email: info@architectuwaes.com
Archi-Tech is the trading name of Stewart J Corbett Architectural Design & Management