
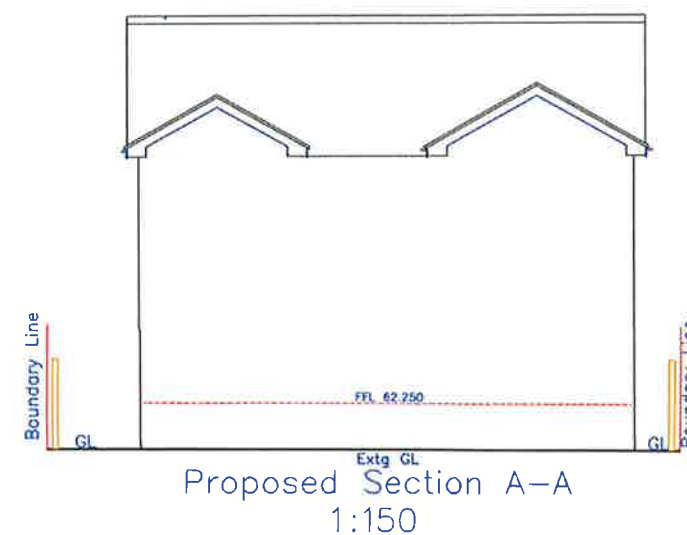
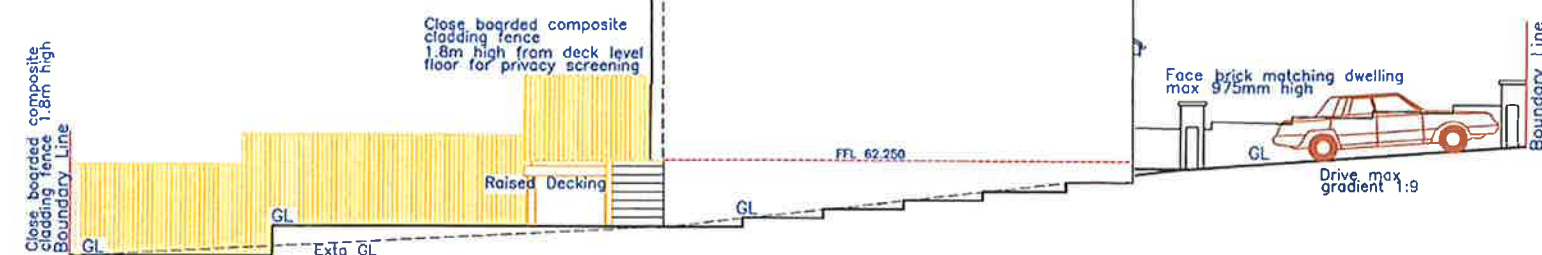


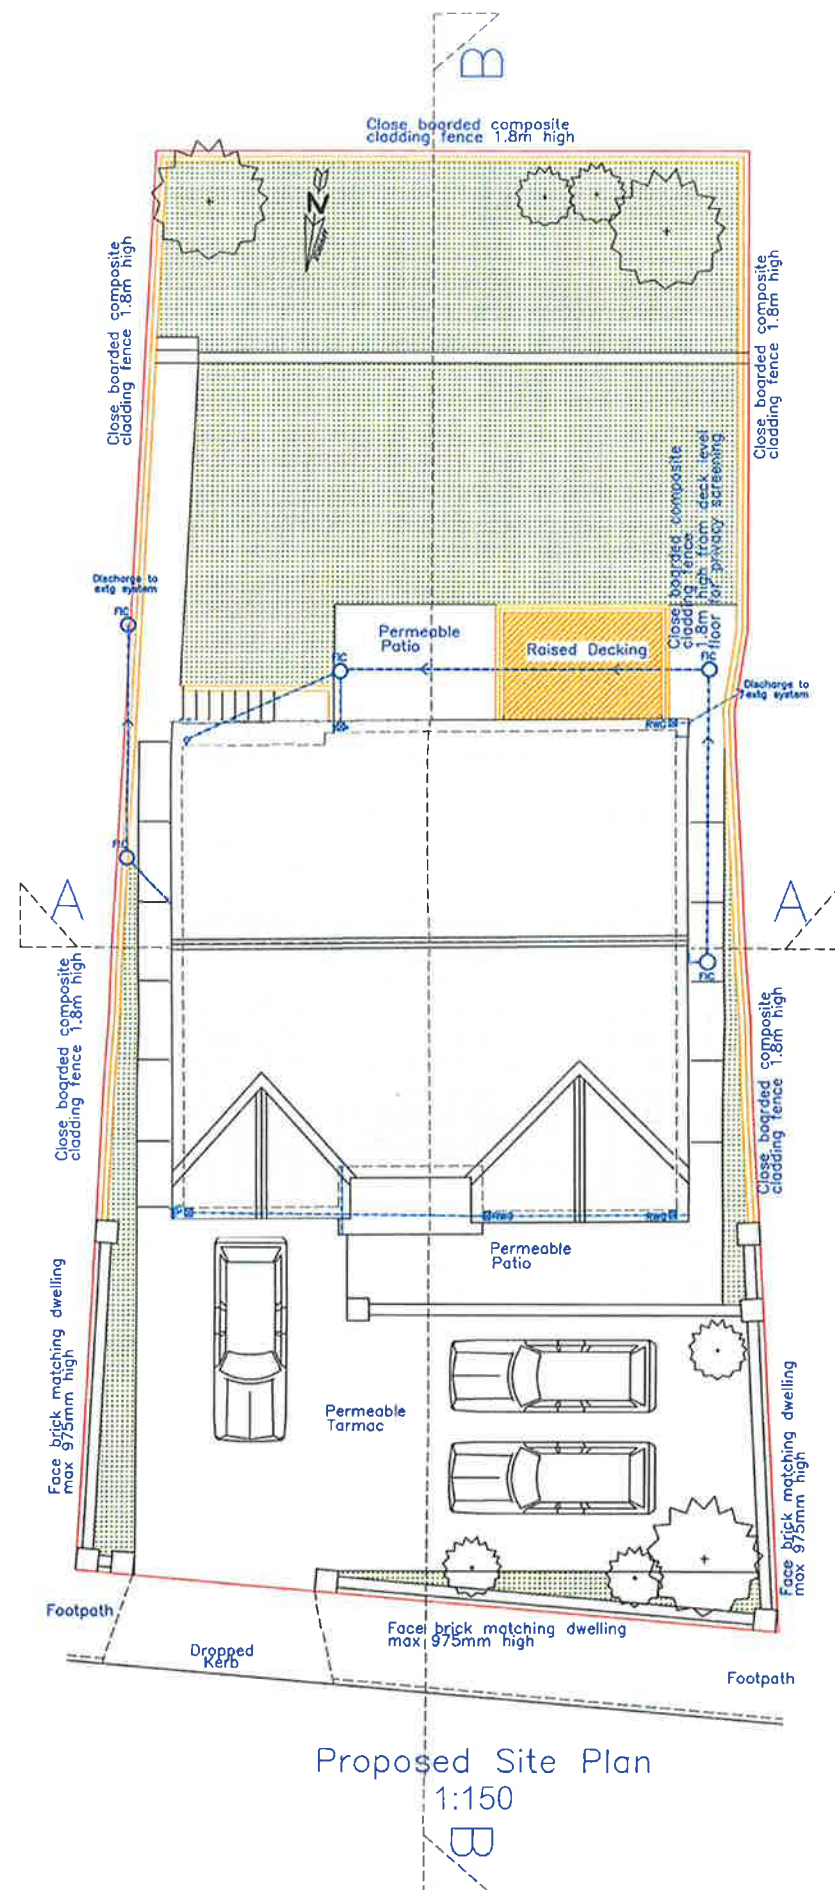

Issued Only for Purpose Indicated			
Drawing Status: FOR PLANNING PURPOSES ONLY			
Client	Plot 23, No 5 Parc Pen-y-bryn Geytre Port Talbot SA13 2XZ		
Project	Proposed New Detached Dwelling at Plot 23, No 5 Parc Pen-y-bryn Geytre Port Talbot SA13 2XZ		
Drawn by	Date	Checked	Scale
	14.07.20		1:150, 1:1
Title			
	Proposed Plans, Elevations & Section		Paper Drwg No PLOT 23, NO 5