



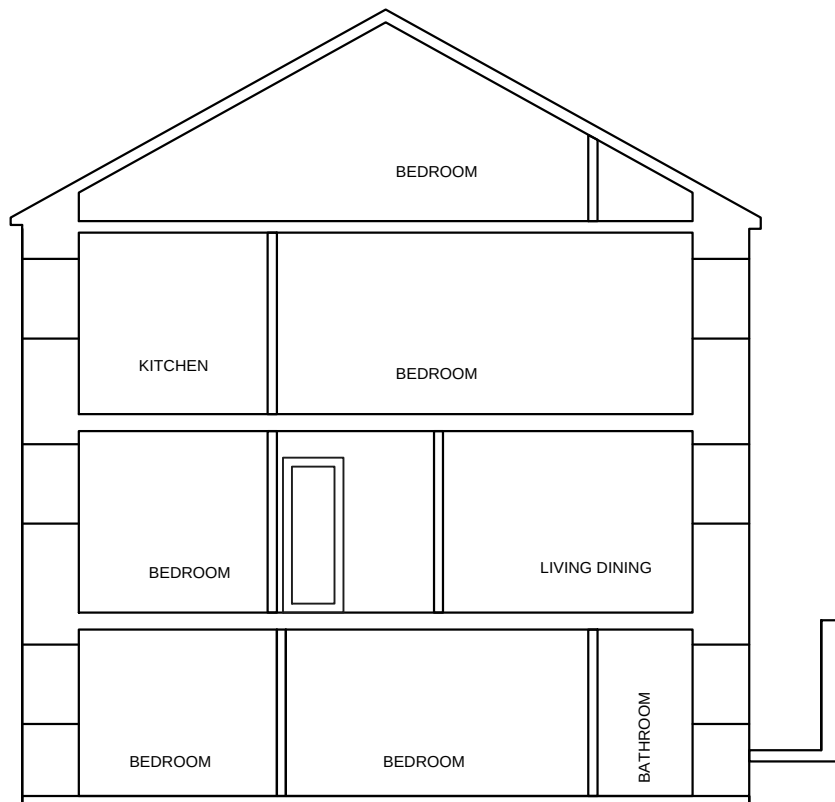

EXISTING SECTION ELEVATION

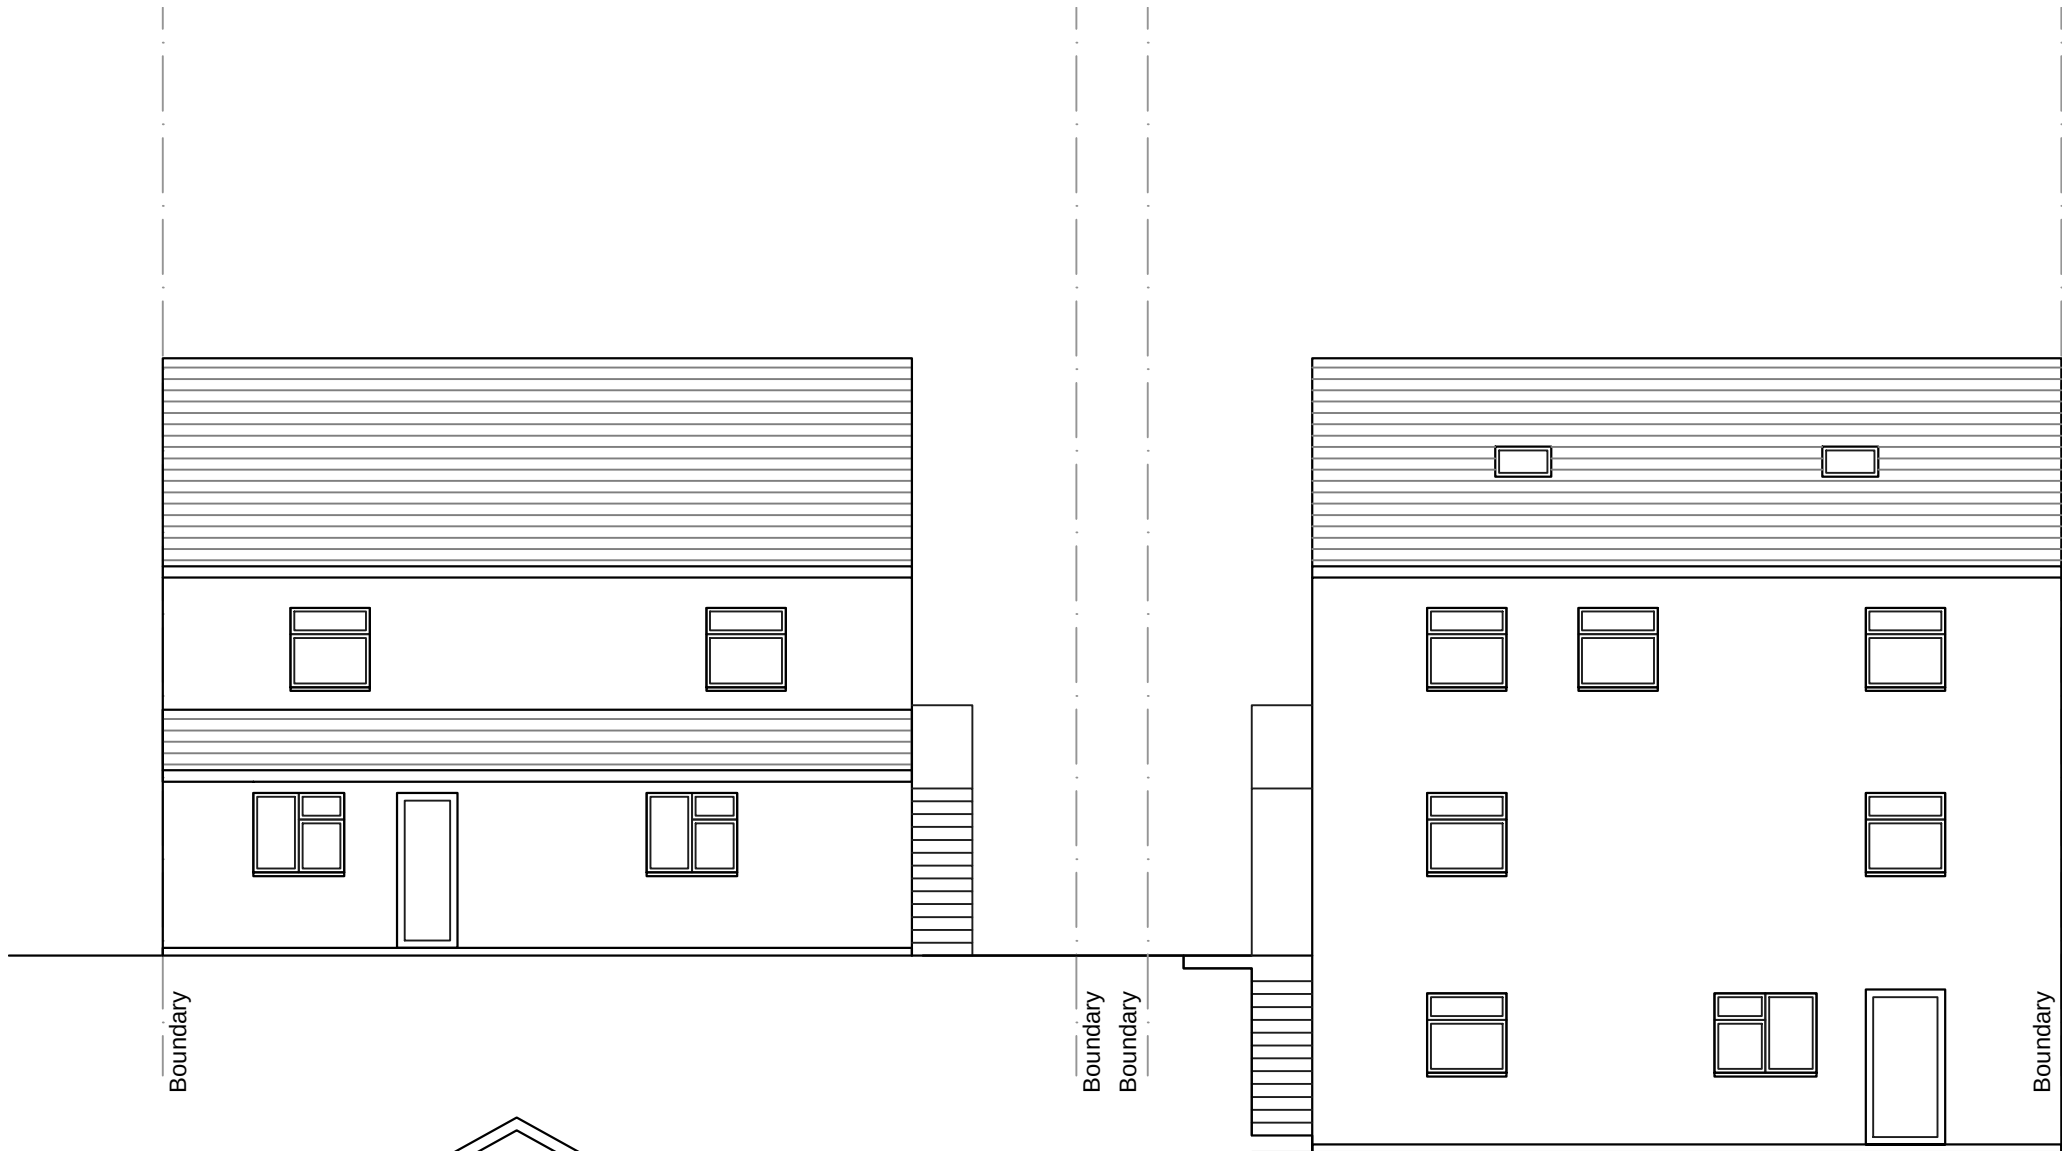

CAD it	Tel: +381641577699 E-mail: mim161@gmail.com
Project: 27 & 28 ST JOHNS TERRACE NEATH ABBEY NEATH SA10 7NA	
Client: Mr JAMES STEVENS	
Title: Proposed Elevations	
Dwg.No: U.2/08	Rev:00
Scale: 1:100@A3	
Date: MARCH 2020.	