


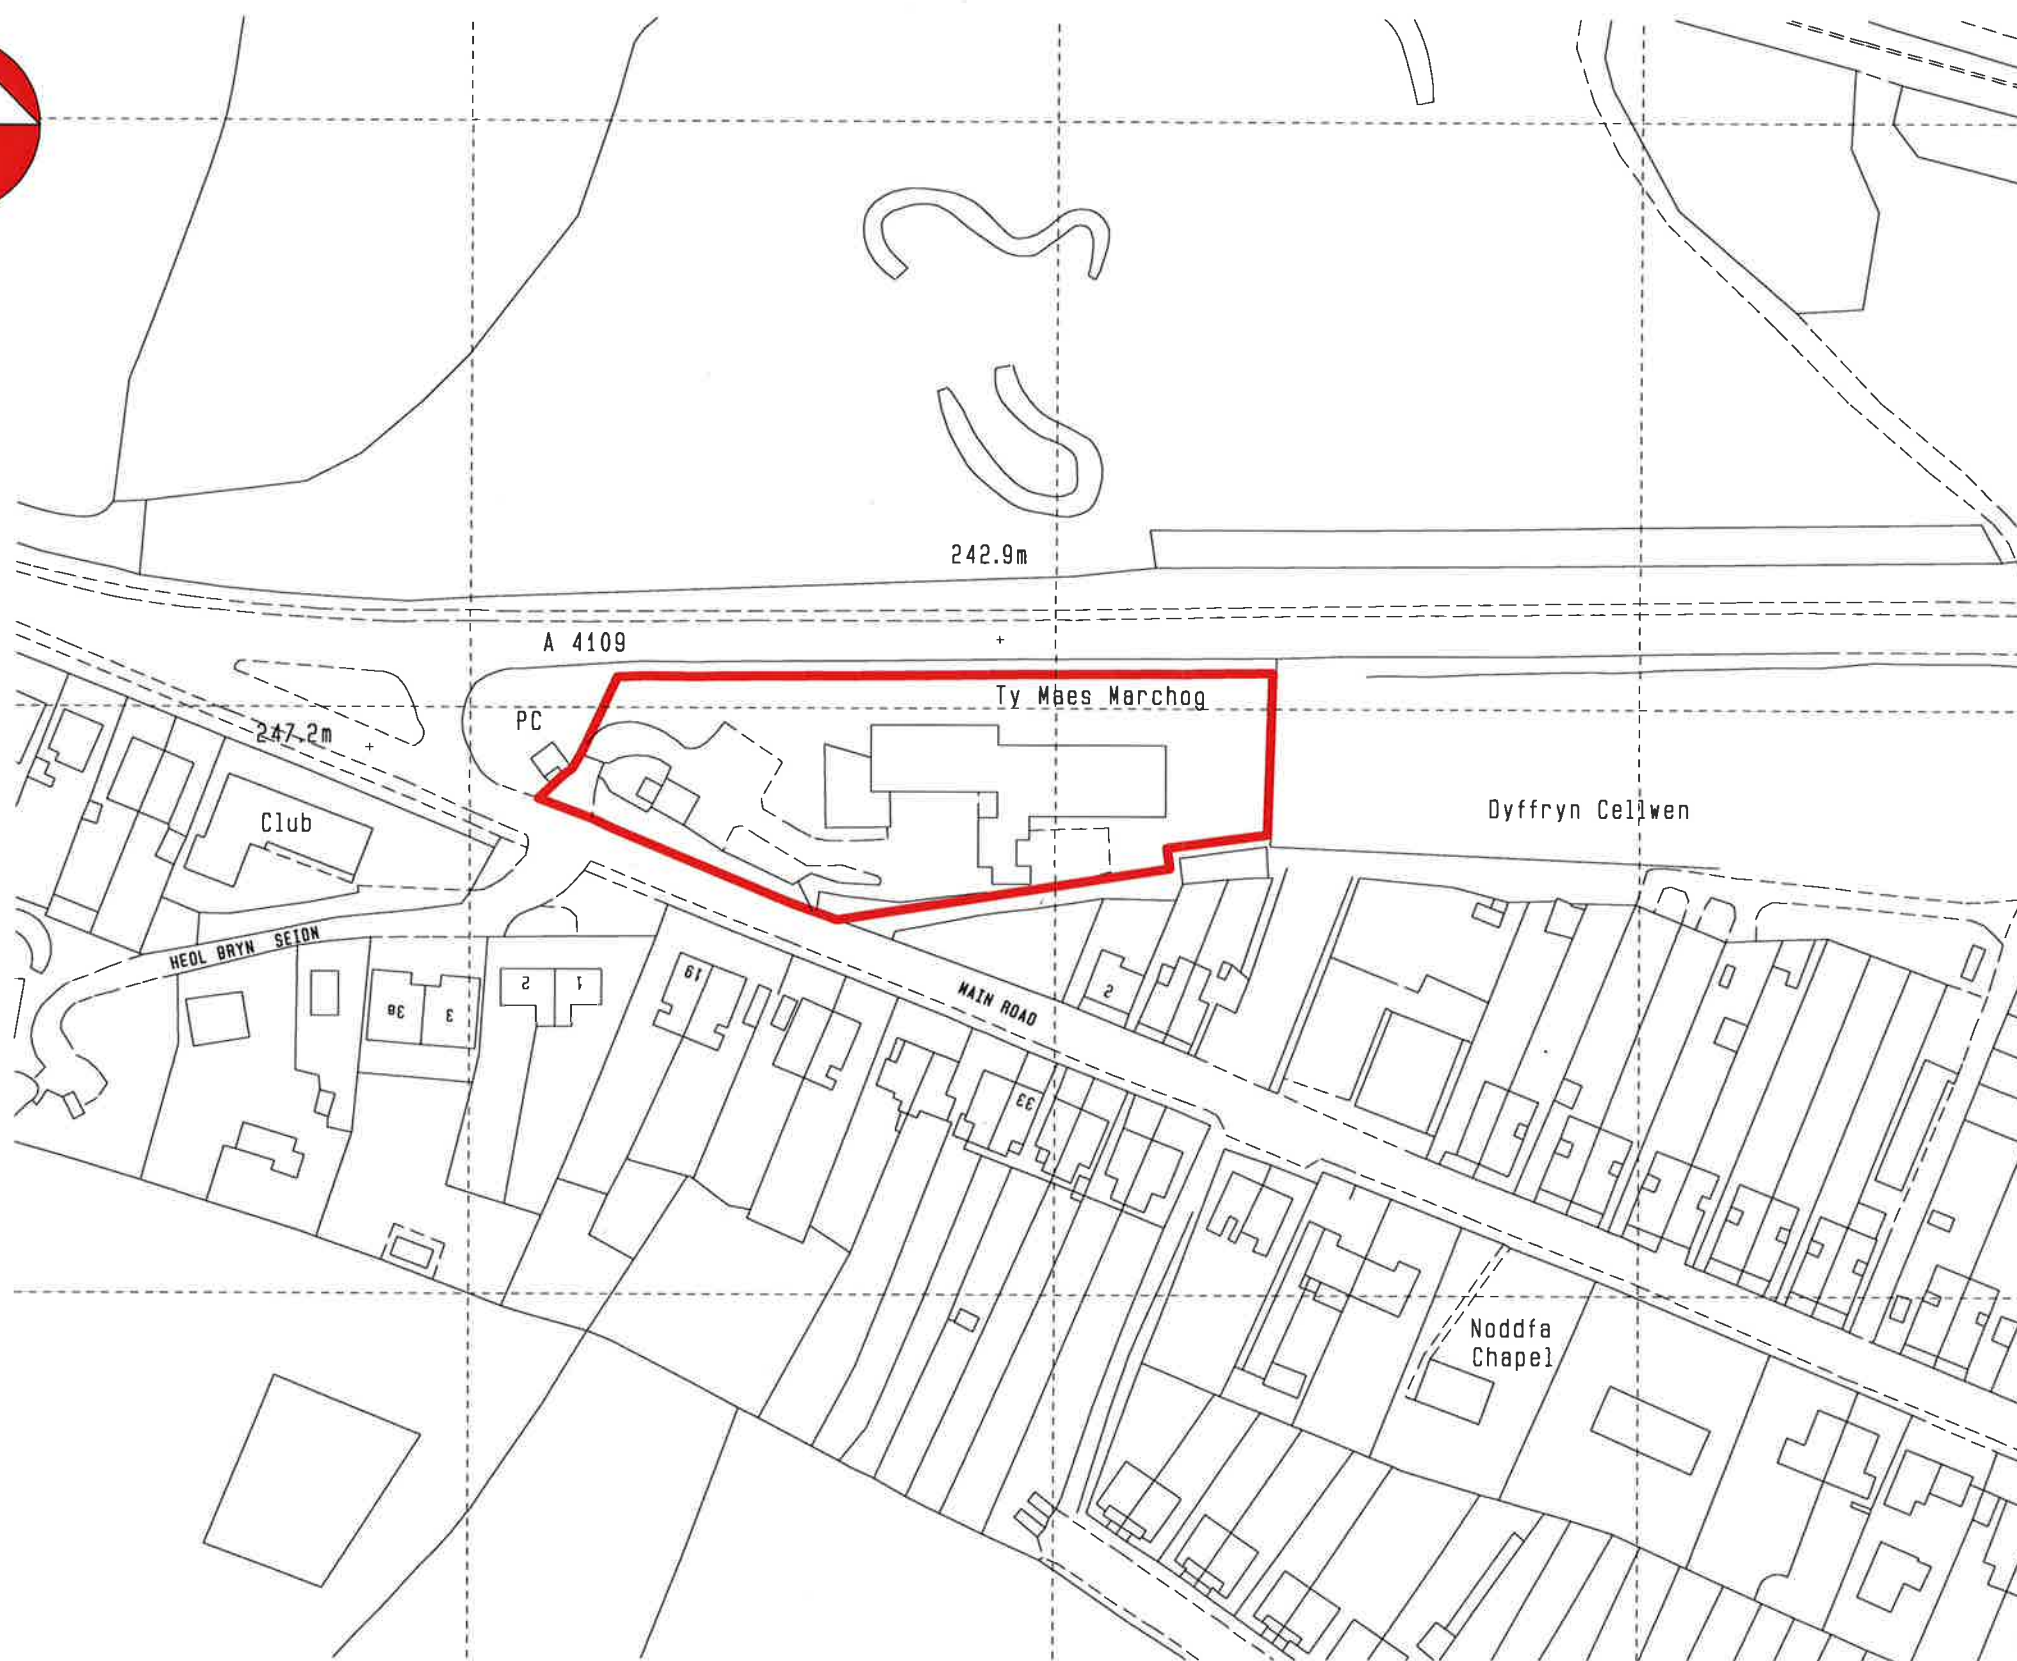

Do not scale from this drawing.
Refer to figured dimensions only.
The Contractors shall check all dimensions
and report all errors and omissions to the
Architect.

Revision A
Drawing revised for new
planning application
06/01/2017 CL

Client
NPT Homes

Project
Ty Maes Marchog

Drawing Title
Site location plan

Project No	Drawing No	Revision
1711	(00)01	A

Scale:	Sheet size:
1:1250	A3

Drawn	Director	Date
CL	CL	06/01/2017

Project Status			Stage
Preliminary	P	Tender	T
Planning	PL	Construction	C
			P

eos
ARCHITECTS

Eos Architects Limited
Tregleath House, 1 Serpentine Road,
Newport,
South Wales, NP20 4PF
Tel: 01633 254711
www.eosarchitects.co.uk