


Superseded

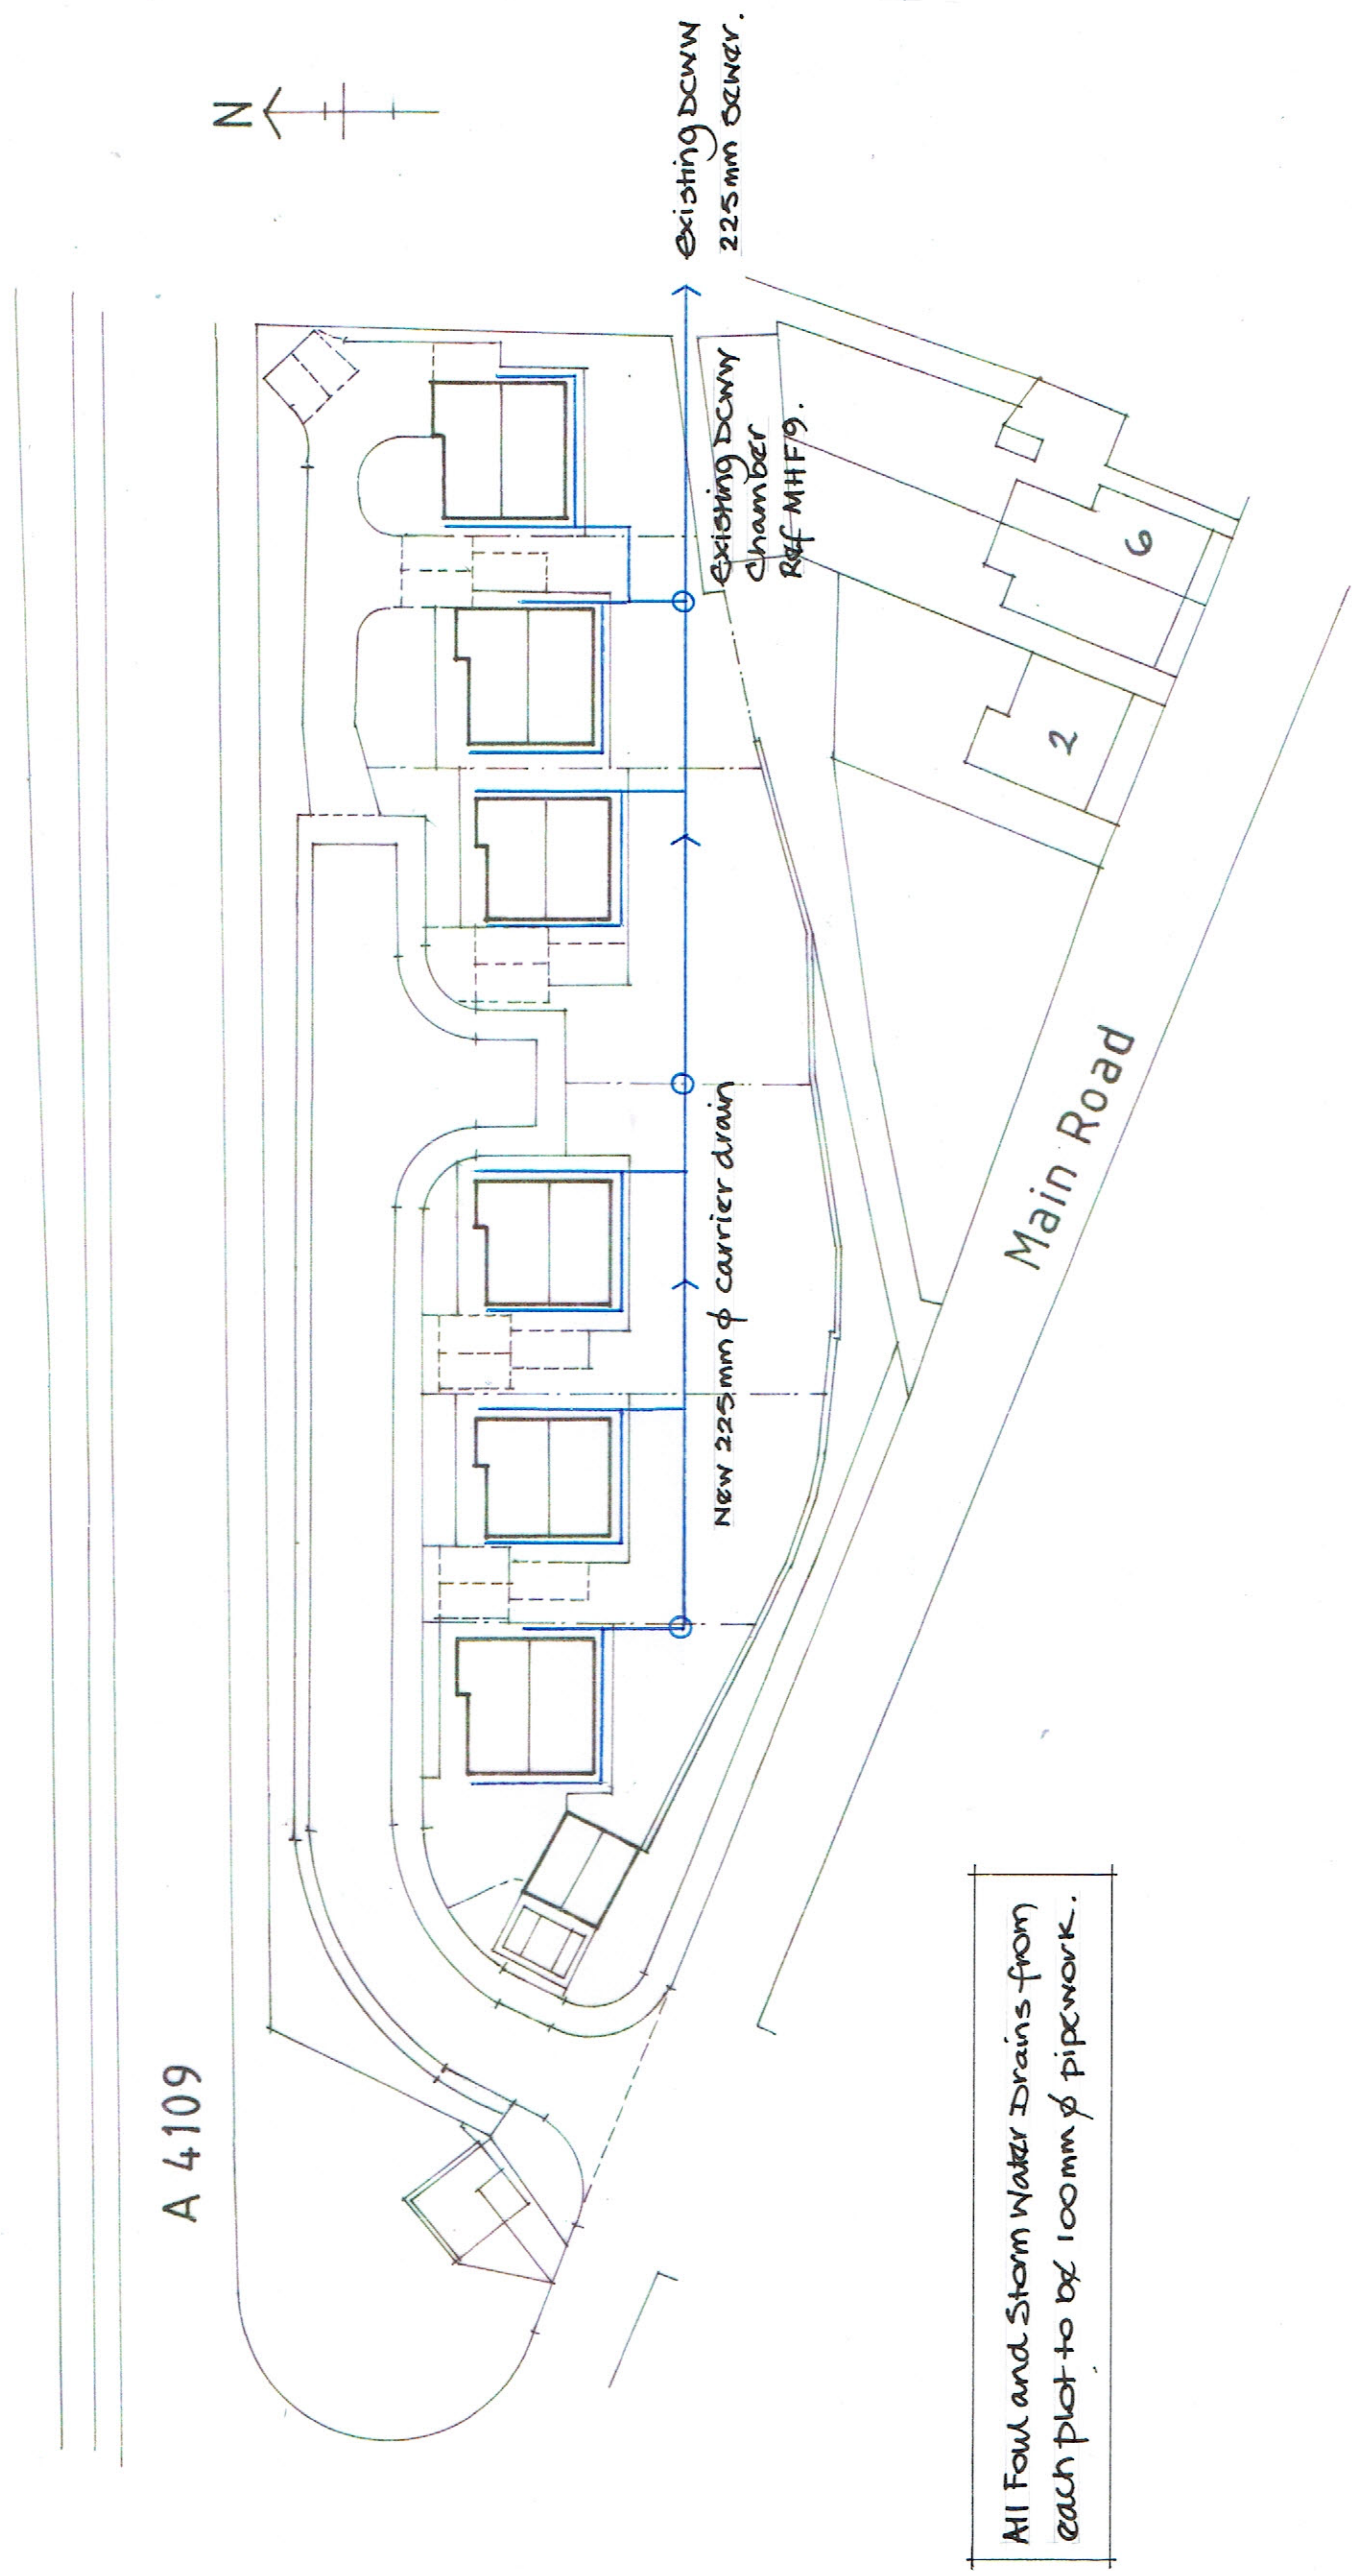

Foul and Storm Water Drainage

Drg N° TMM/DC/10