


Superseded

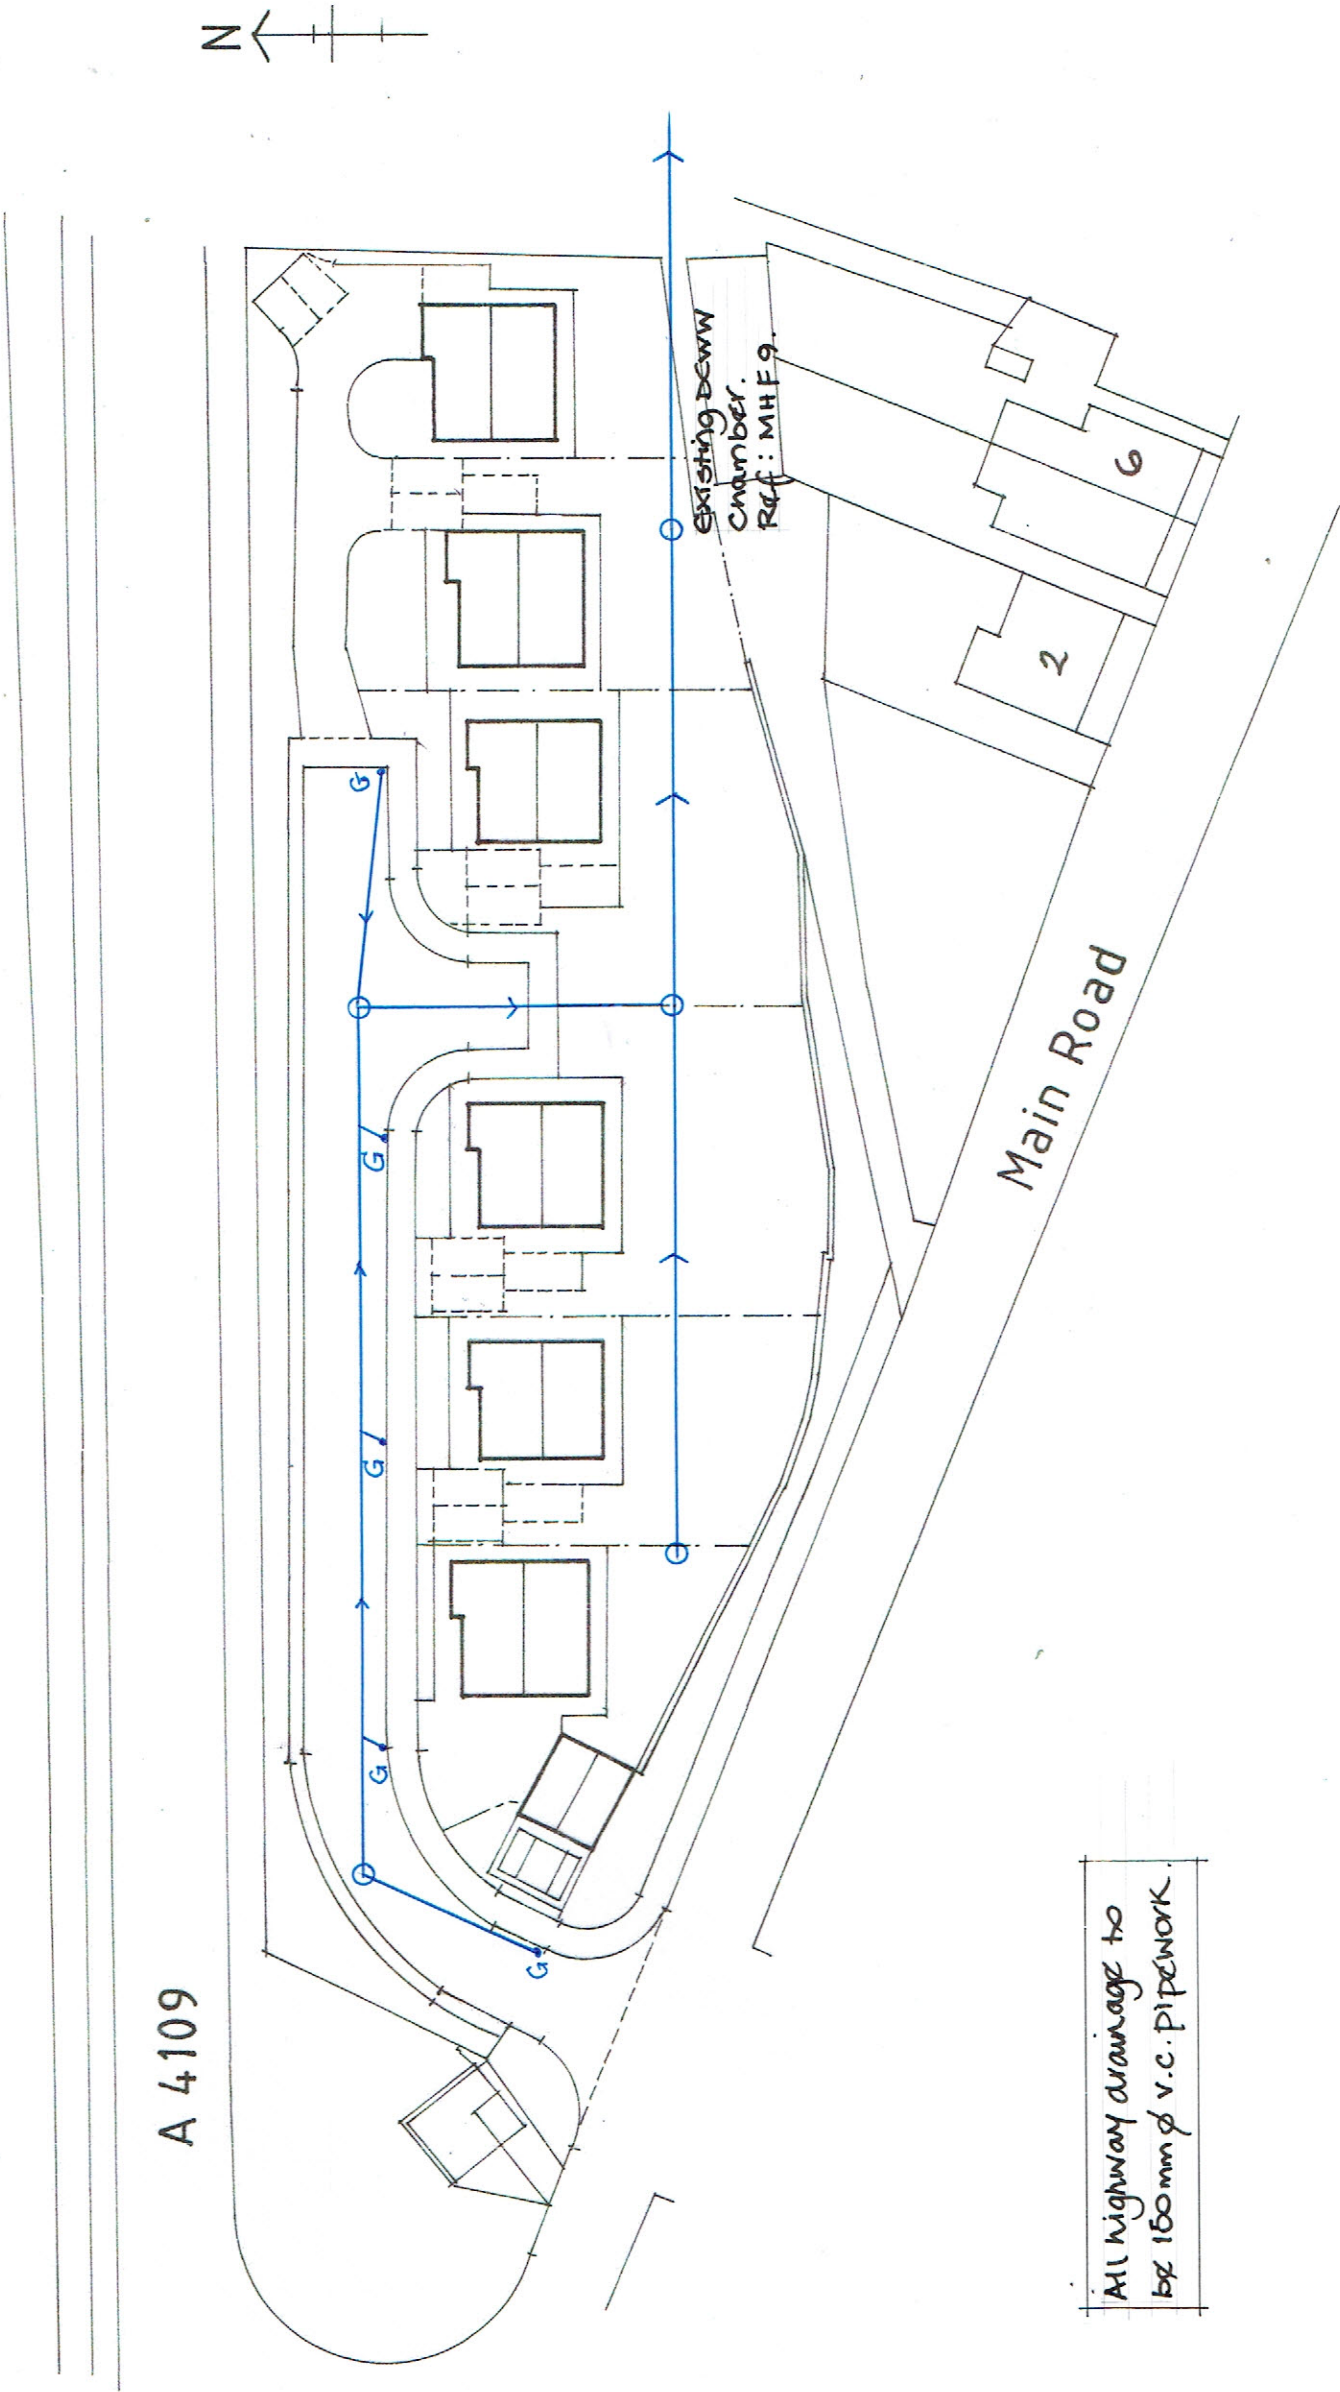

Highway Drainage Layout
Drg N° TMM/DC/11

All highway drainage to
be 150 mm ϕ v.c. pipework.