


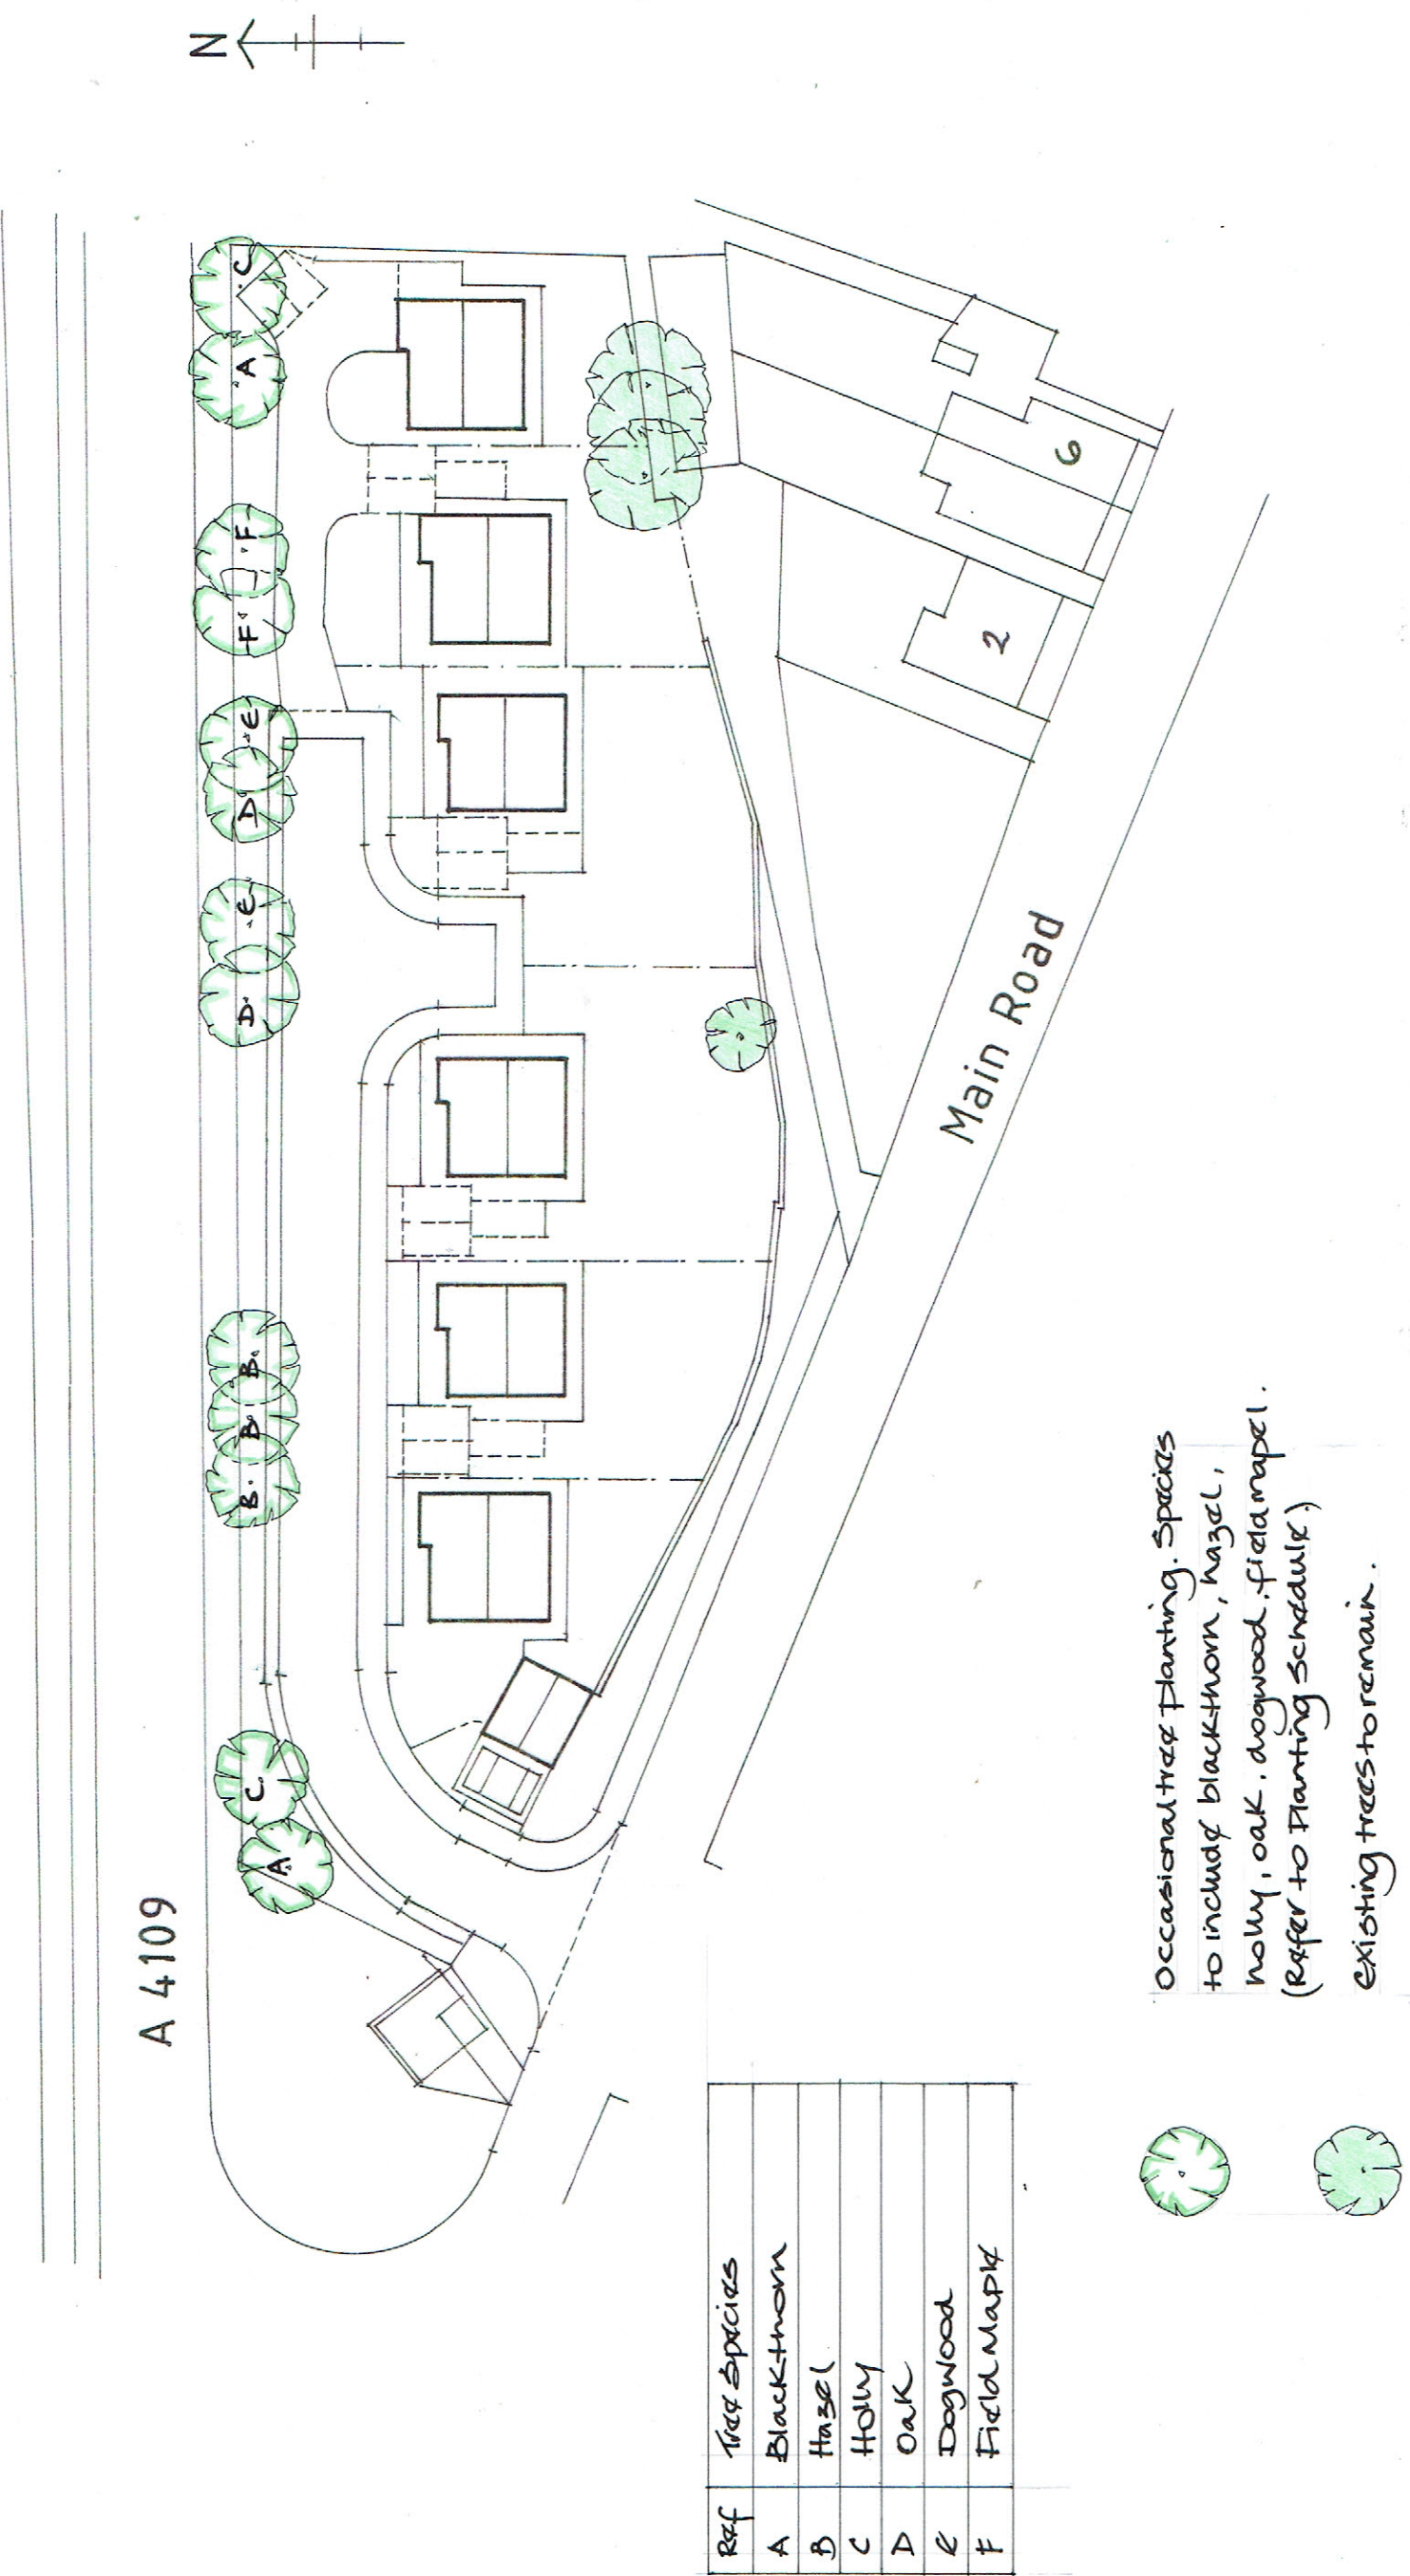

Ref	Tree Species
A	Blackthorn
B	Hazel
C	Holly
D	Oak
E	Dogwood
F	Field Maple



Occasional tree planting. Species to include blackthorn, hazel, holly, oak, dogwood, field maple. (Refer to Planting Schedule.)

Existing trees to remain.

Proposed Landscaping Details

Drawing N° TMM/DC/12

Provide low growing shrubbed areas to front of each property, with rear gardens laid to lawn.