


A 4109

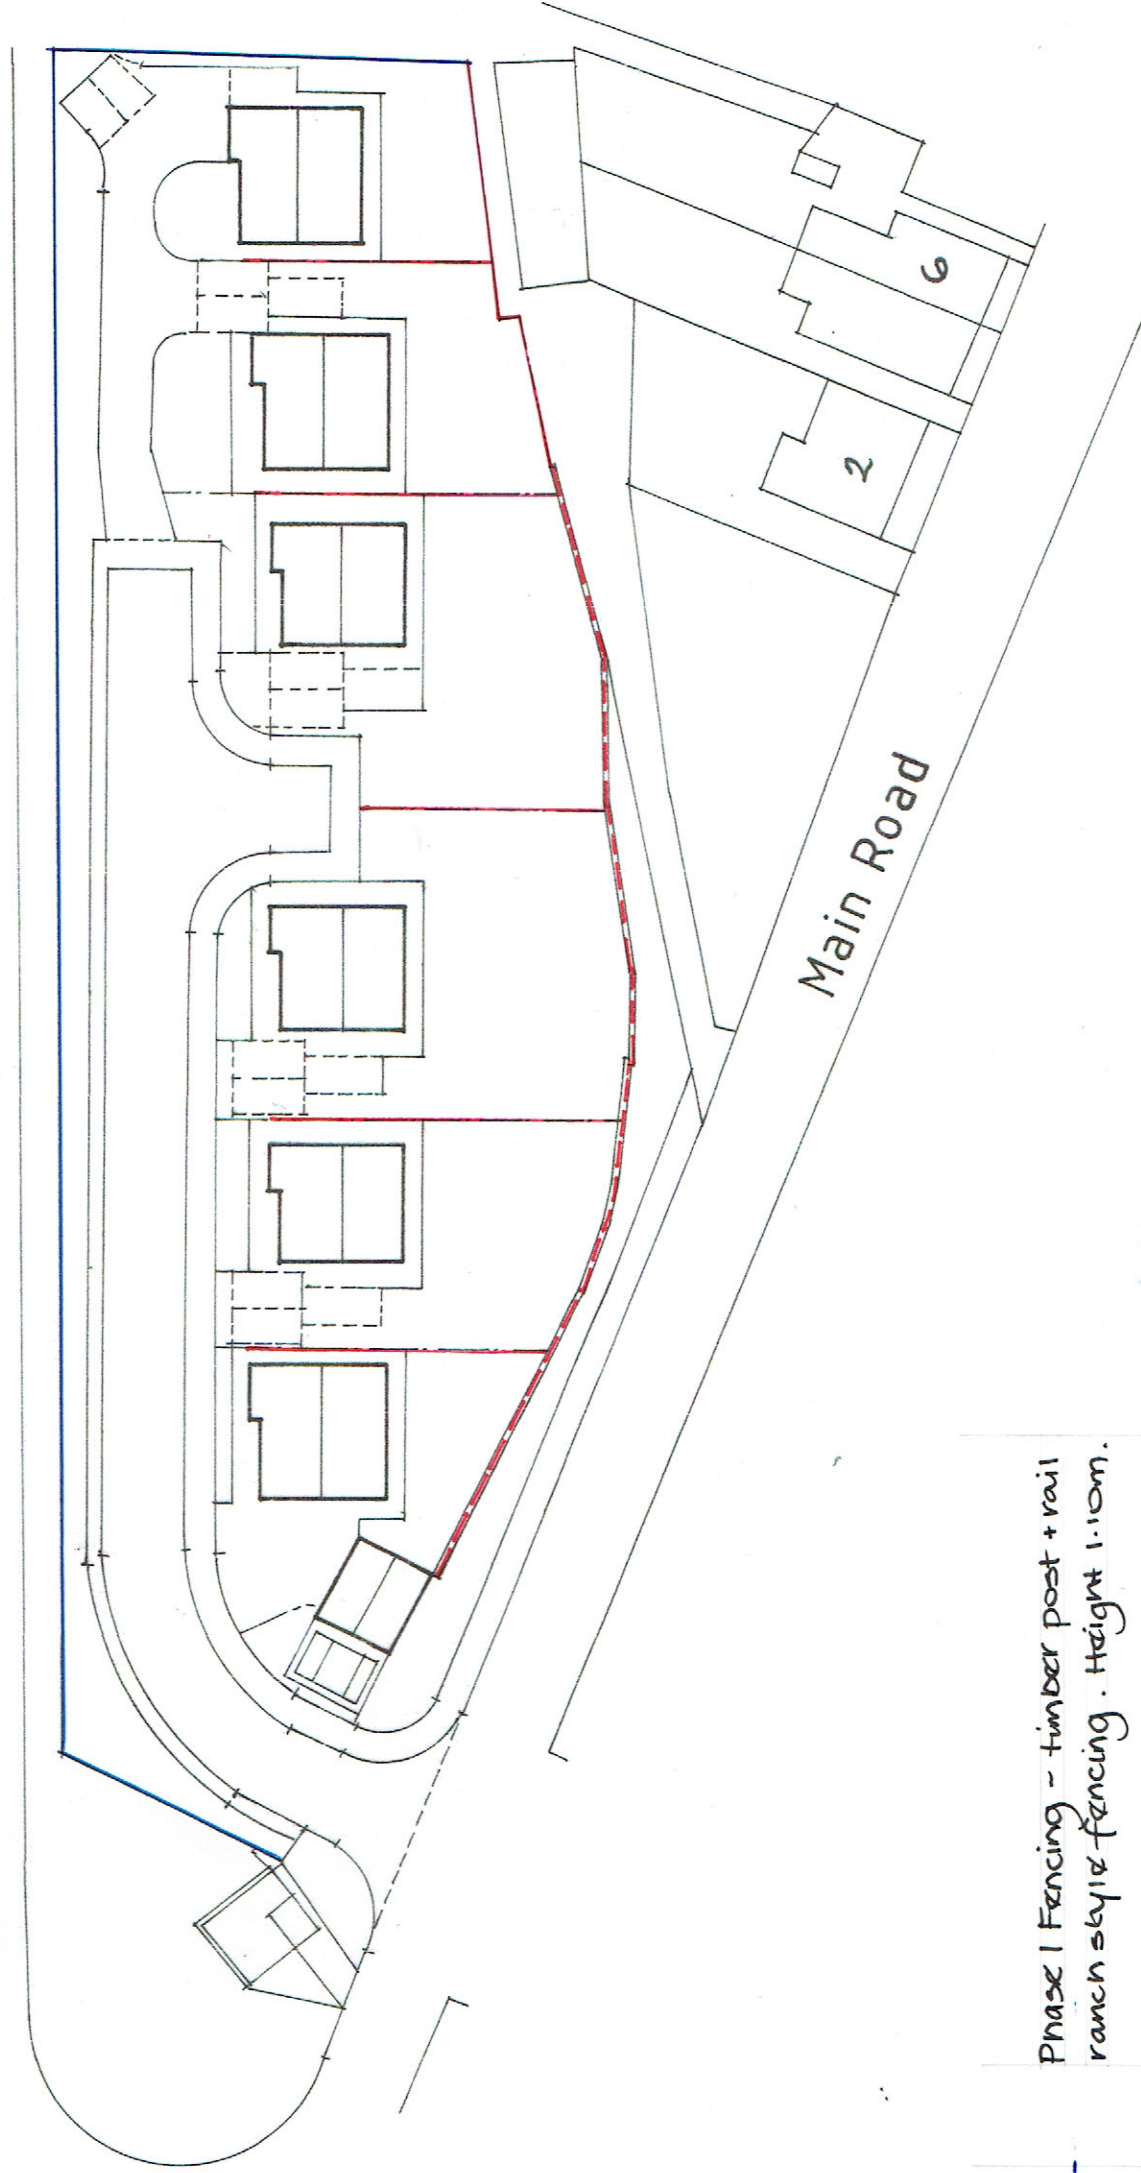

Phase 1 Fencing - timber post + rail
ranch style fencing. Height 1.10m.

Phase 2 Fencing - timber feather
edge to plot boundaries. Height 1.80m.

Existing natural stone walls to remain.

Boundary Treatment

Drawing N° TMM/DC/13