


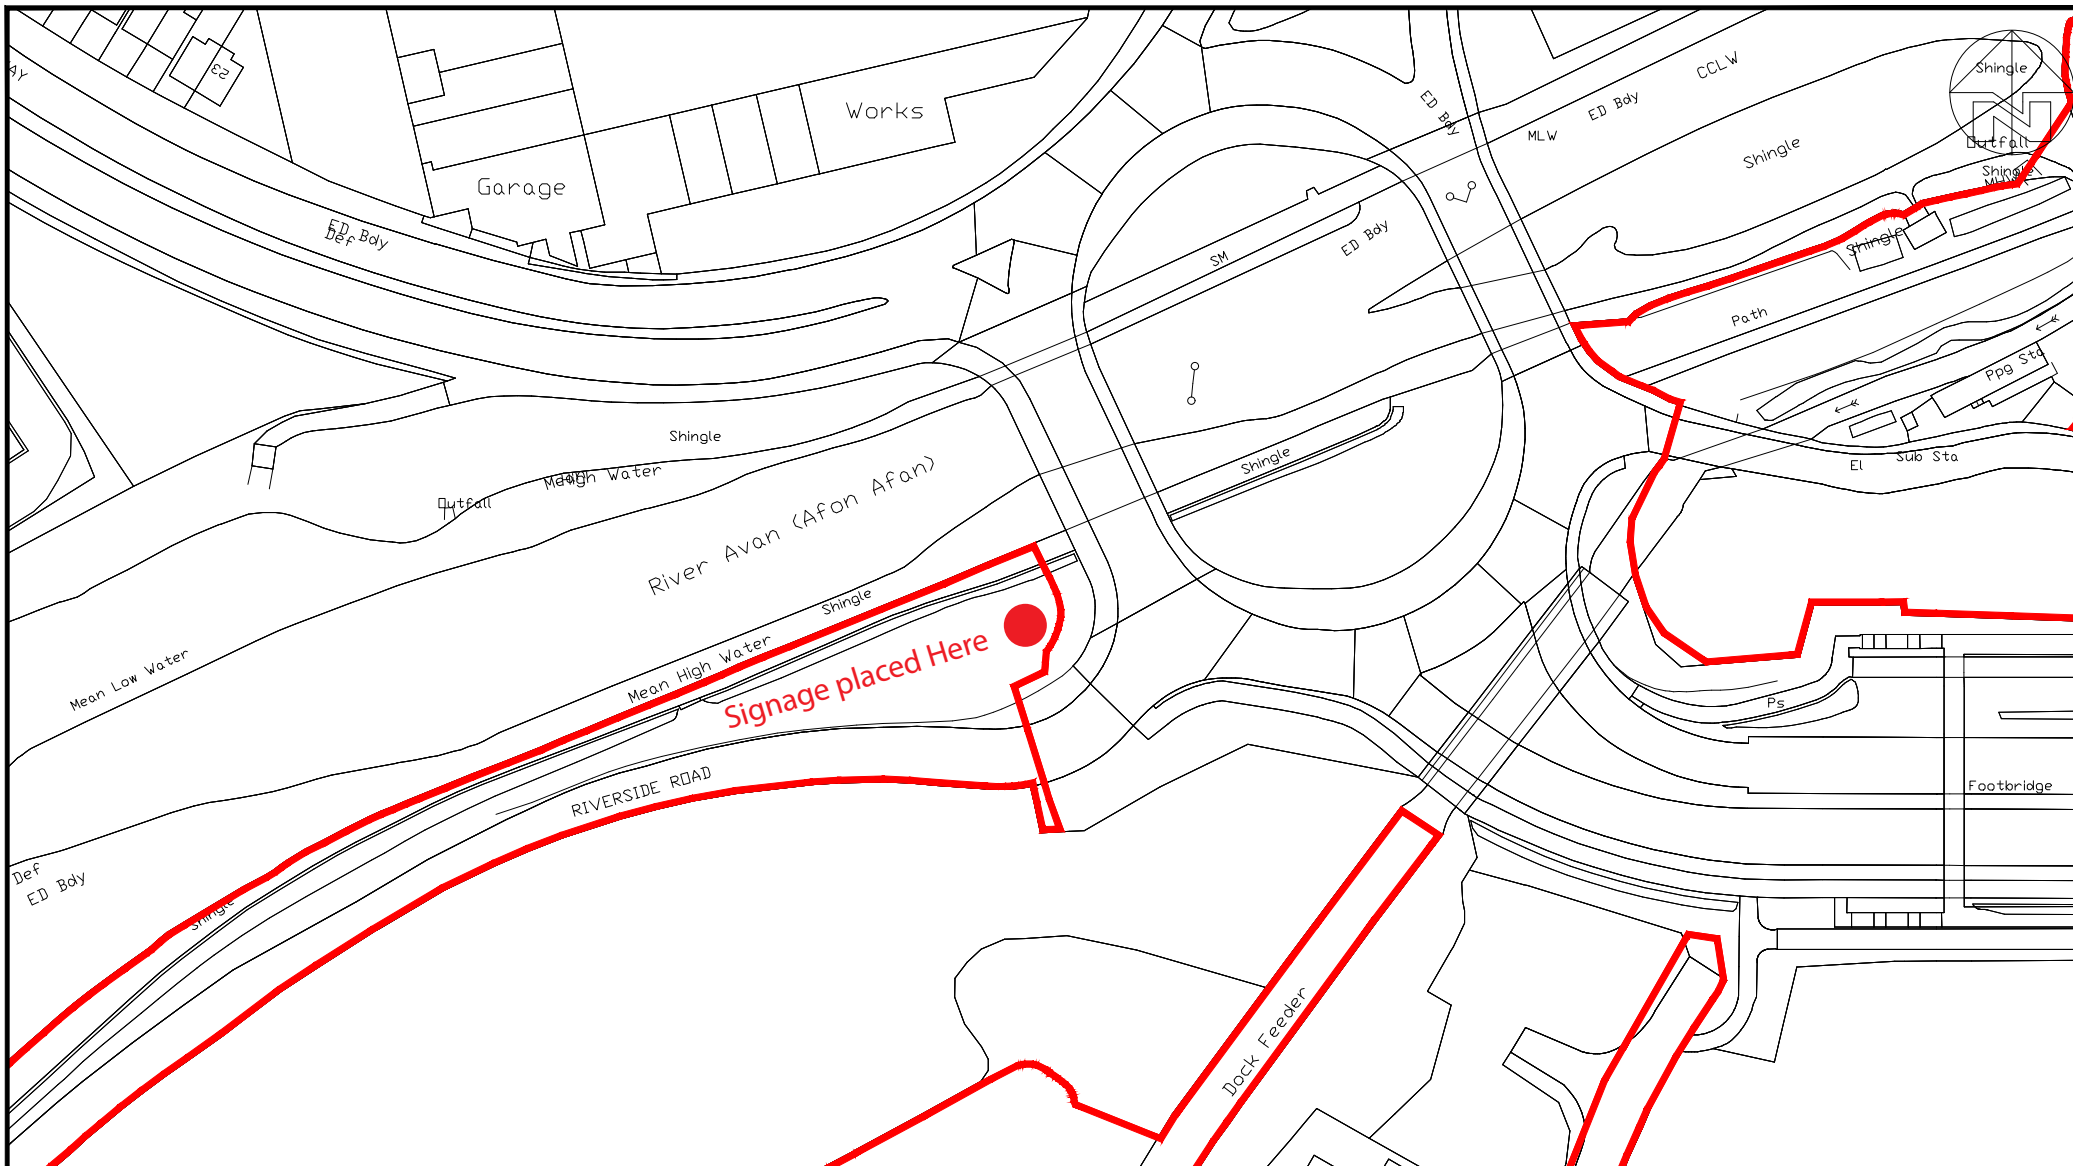

© Crown Copyright and database rights
2020 Ordnance Survey 0100031673



Port Entrance
Riverside Road
Port Talbot

Date	Scale	
09/03/2020	1:1250 @ A4	
By	Drawing No.	Version
FRead	PT_Port_Entrance	1