
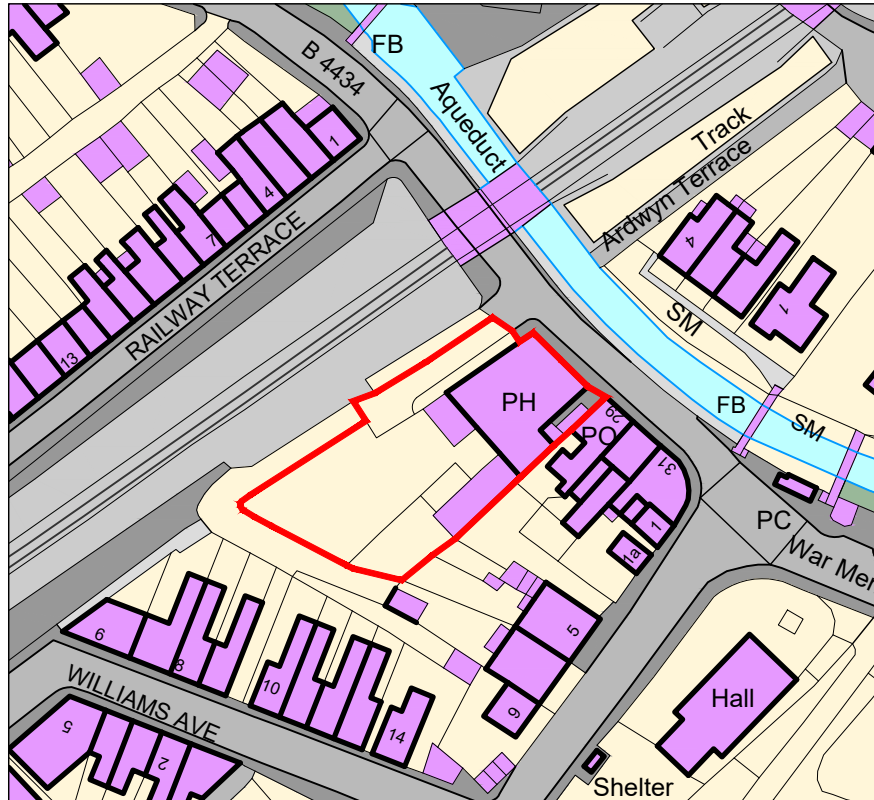


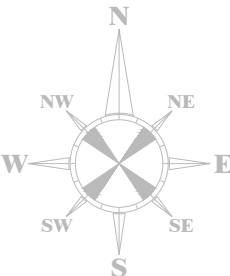

Notes Ordnance Survey, (c) Crown Copyright 2019. All rights reserved. Licence number 100022432 	REVISIONS				Client: Tawe Property LTD														
	Rev		Comment		By		Date		Project Title: Commercial Reurbishment										
									Project Address 1: Vaughan Arms, Commercial St,				A4						
									Project Address 2: Resolven, SA11 4NA				Checked by DLD						
									Drawing Title: Site Location Plan				Approved by DLD						
	B A		Boundary Lines Amended Building Size Corrected		JDH JDH		04.08.2020 18.06.2020		Date: 11.12.2019		Scale: 1:1250		Drawn By: SJC		Ref: RC196		Drawing No: 001		Rev B
THIS DRAWING IS THE COPYRIGHT OF DARKIN ARCHITECTS AND MAY NOT BE COPIED, ALTERED OR REPRODUCED IN ANY FORM OR PASSED TO A THIRD PARTY WITHOUT THEIR CONSENT. DIMENSIONS MUST BE CHECKED AND VERIFIED ON SITE AND ANY DISCREPANCIES SHOULD BE REPORTED TO THE ARCHITECT. THIS DRAWING MUST NOT BE SCALED AND SHOULD BE READ IN CONJUNCTION WITH ALL OTHER CONSULTANT'S DRAWINGS. IF IN DOUBT ASK FOR CONFIRMATION.					143 Clifton Street, Cardiff, CF24 1LZ 16 Queen Victoria Road, Llanelli, SA15 2TL 02921 197 196 01554 778 730 info@darkinarchitects.com © Copyright Darkin Architects 2020 RIBA  Chartered Practice										 drawing on experience				