
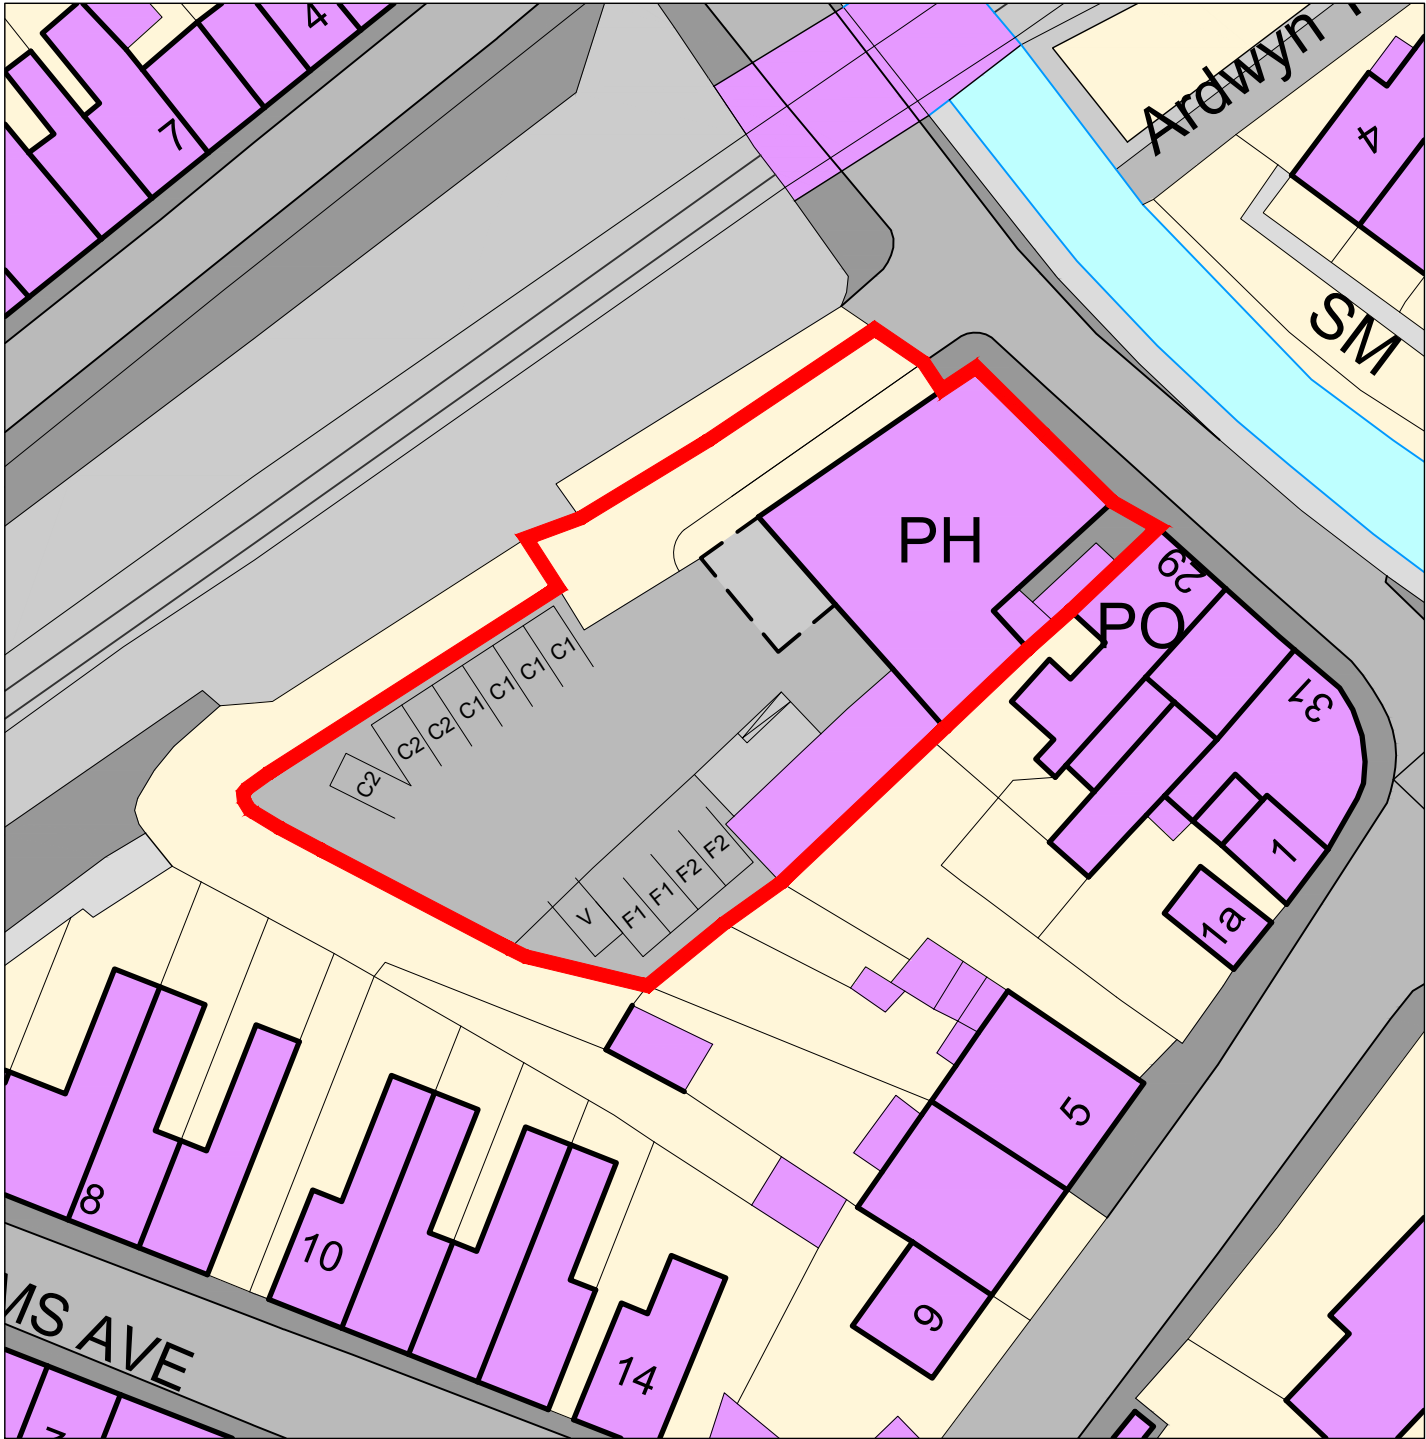


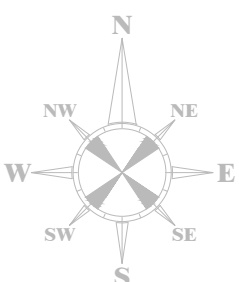

Notes Ordnance Survey, (c) Crown Copyright 2019. All rights reserved. Licence number 100022432 	REVISIONS				Client: Tawe Property LTD									
	Rev	Comment		By	Date	Project Title: Commercial Reurbishment								
						Project Address 1: Vaughan Arms, Commercial St,					A4			
						Project Address 2: Resolven, SA11 4NA					Checked by DLD			
						Drawing Title: Proposed Parking Layout					Approved by DLD			
	A	Boundary Lines Amended		JDH	04.08.2020	Date: 18.06.2020	Scale: 1:500	Drawn By: JDH	Ref: RC196	Drawing No: 004	Rev A			
	THIS DRAWING IS THE COPYRIGHT OF DARKIN ARCHITECTS AND MAY NOT BE COPIED, ALTERED OR REPRODUCED IN ANY FORM OR PASSED TO A THIRD PARTY WITHOUT THEIR CONSENT. DIMENSIONS MUST BE CHECKED AND VERIFIED ON SITE AND ANY DISCREPANCIES SHOULD BE REPORTED TO THE ARCHITECT. THIS DRAWING MUST NOT BE SCALED AND SHOULD BE READ IN CONJUNCTION WITH ALL OTHER CONSULTANT'S DRAWINGS. IF IN DOUBT ASK FOR CONFIRMATION.											143 Clifton Street, Cardiff, CF24 1LZ 16 Queen Victoria Road, Llanelli, SA15 2TL 02921 197 196 01554 778 730 info@darkinarchitects.com © Copyright Darkin Architects 2020 RIBA  Chartered Practice		
	darkin architects drawing on experience													