
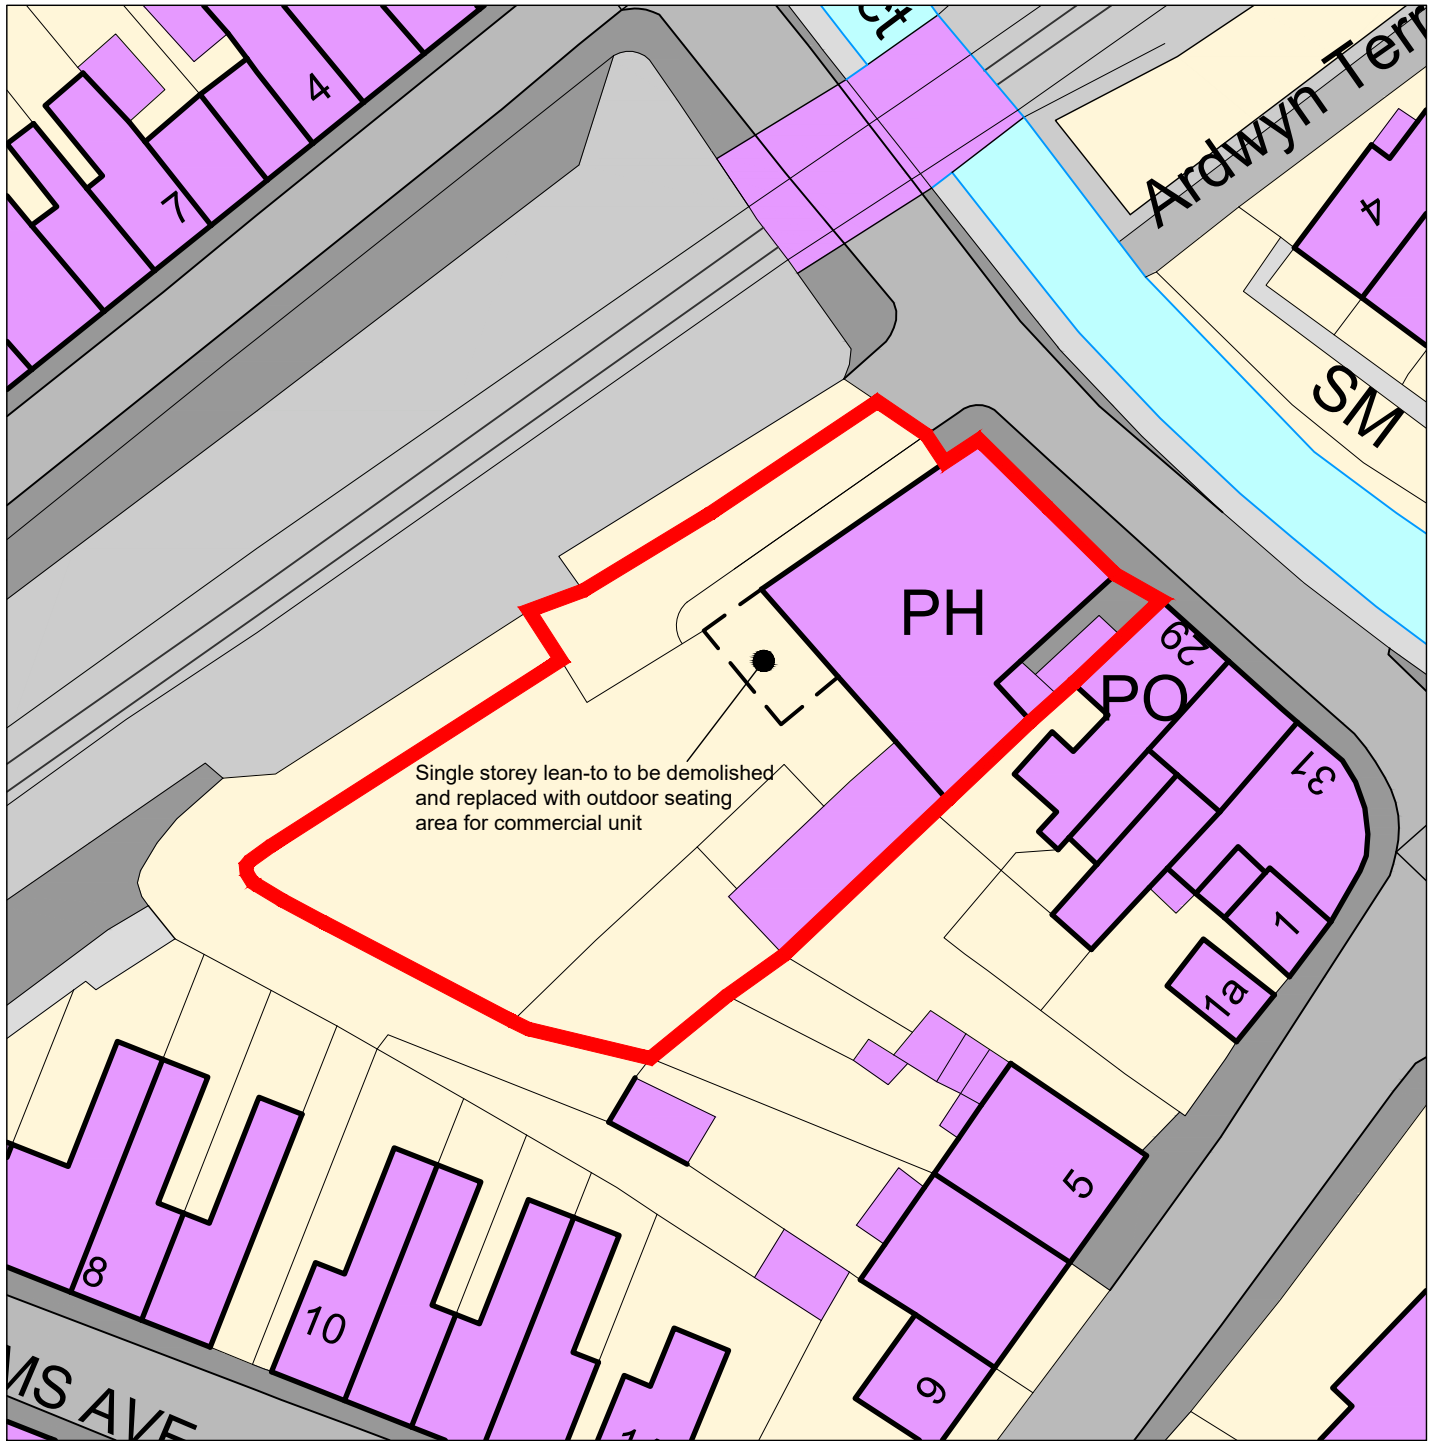


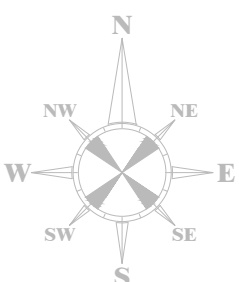

Notes Ordnance Survey, (c) Crown Copyright 2019. All rights reserved. Licence number 100022432 	REVISIONS			Client: Tawe Property LTD						
	Rev	Comment	By	Date	Project Title: Commercial Reurbishment					
					Project Address 1: Vaughan Arms, Commercial St,			A4		
					Project Address 2: Resolven, SA11 4NA			Checked by DLD		
					Drawing Title: Proposed Site Block Plan			Approved by DLD		
	B	Boundary Lines Amended	JDH	04.08.2020	Date: 27.01.2020		Scale: 1:500	Drawn By: SJC	Ref: RC196	Drawing No: 003
A	Scheme Amended	JDH	18.06.2020							
THIS DRAWING IS THE COPYRIGHT OF DARKIN ARCHITECTS AND MAY NOT BE COPIED, ALTERED OR REPRODUCED IN ANY FORM OR PASSED TO A THIRD PARTY WITHOUT THEIR CONSENT. DIMENSIONS MUST BE CHECKED AND VERIFIED ON SITE AND ANY DISCREPANCIES SHOULD BE REPORTED TO THE ARCHITECT. THIS DRAWING MUST NOT BE SCALED AND SHOULD BE READ IN CONJUNCTION WITH ALL OTHER CONSULTANT'S DRAWINGS. IF IN DOUBT ASK FOR CONFIRMATION.				143 Clifton Street, Cardiff, CF24 1LZ 16 Queen Victoria Road, Llanelli, SA15 2TL 02921 197 196 01554 778 730 info@darkinarchitects.com © Copyright Darkin Architects 2020 RIBA  Chartered Practice						
				darkin architects drawing on experience						