



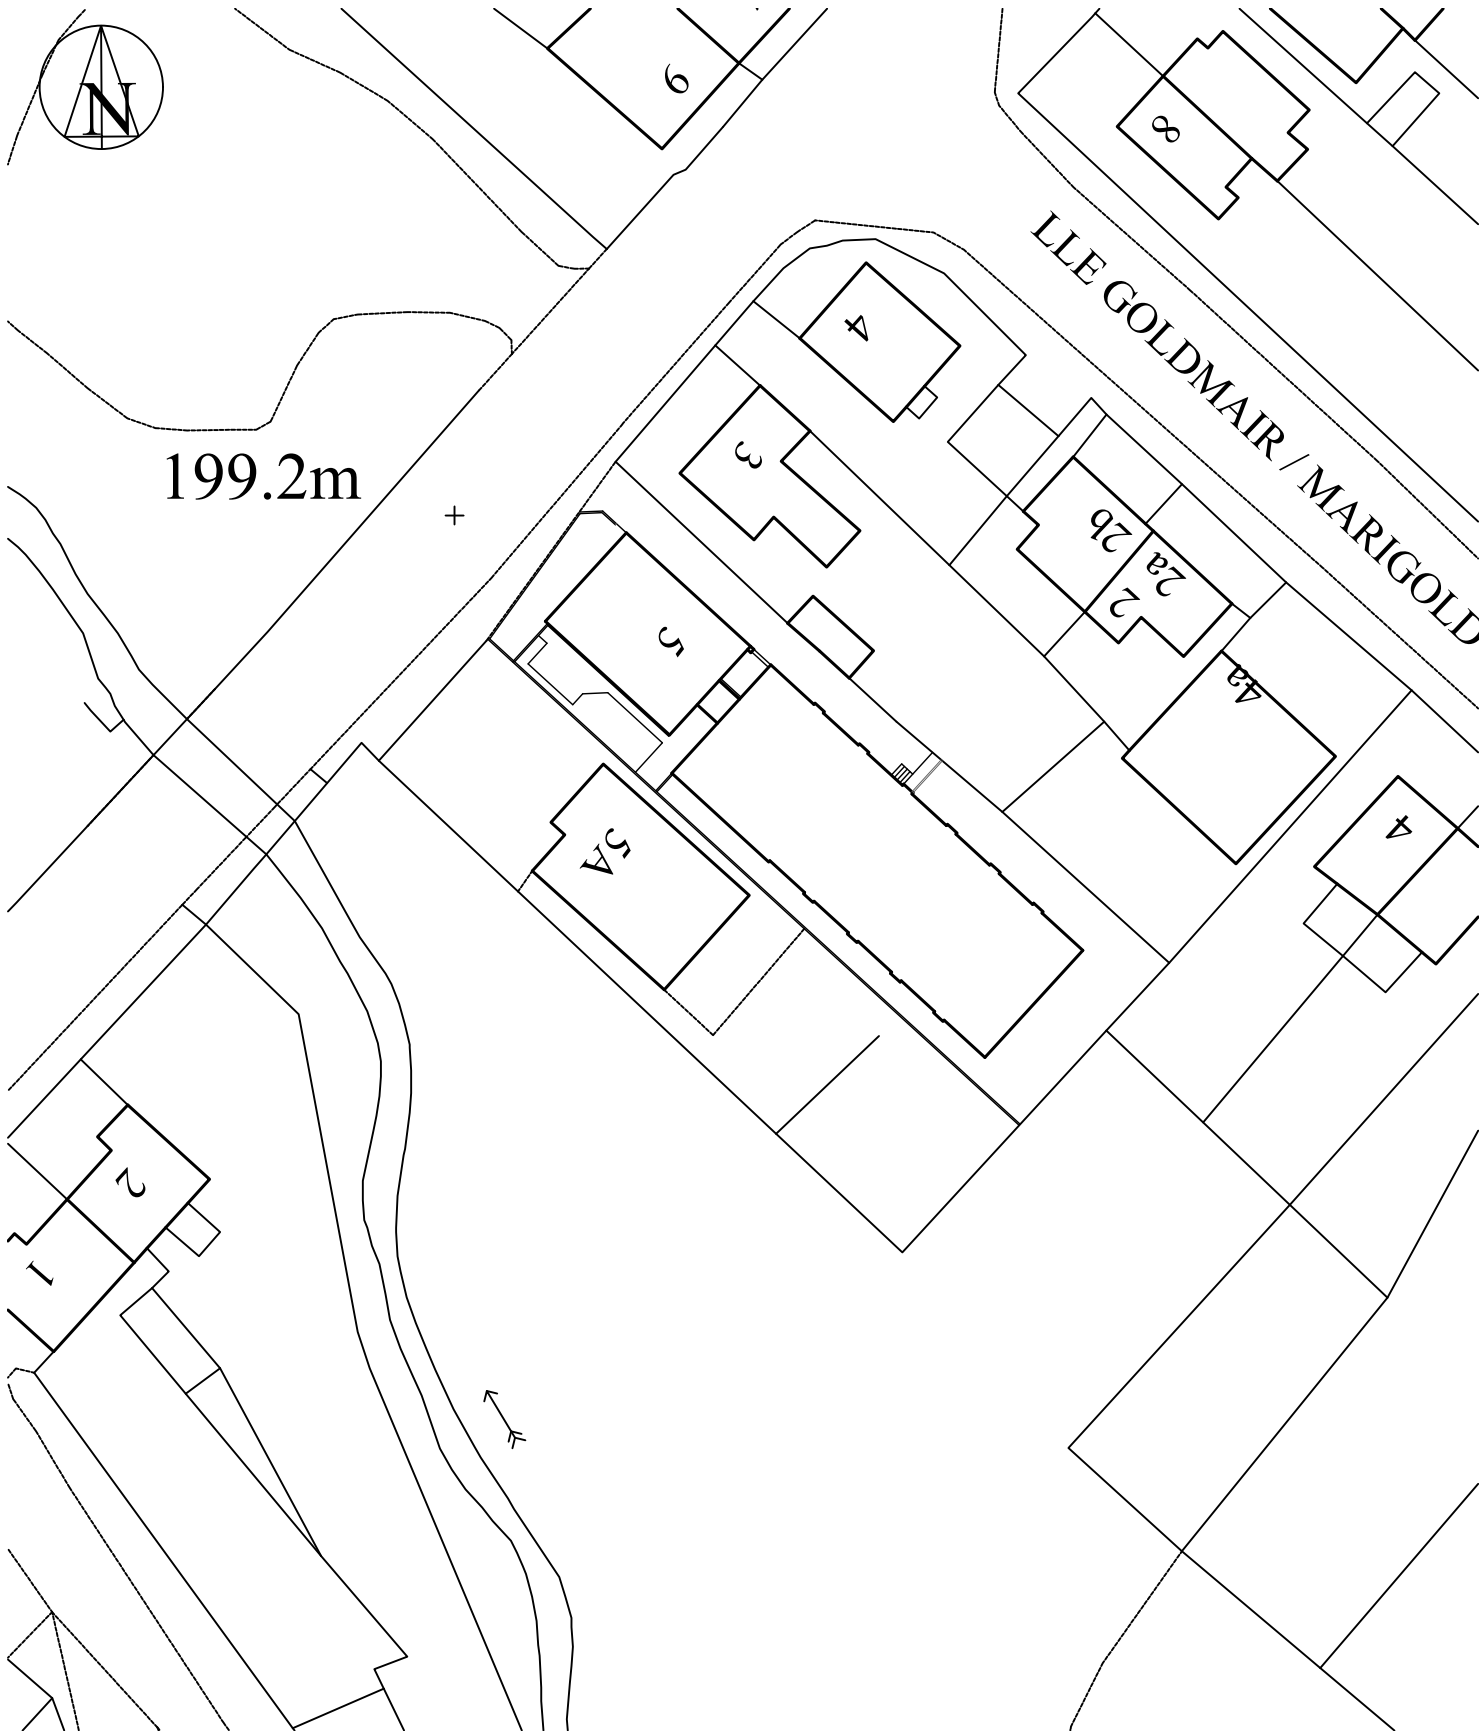

1:500 Block Plan

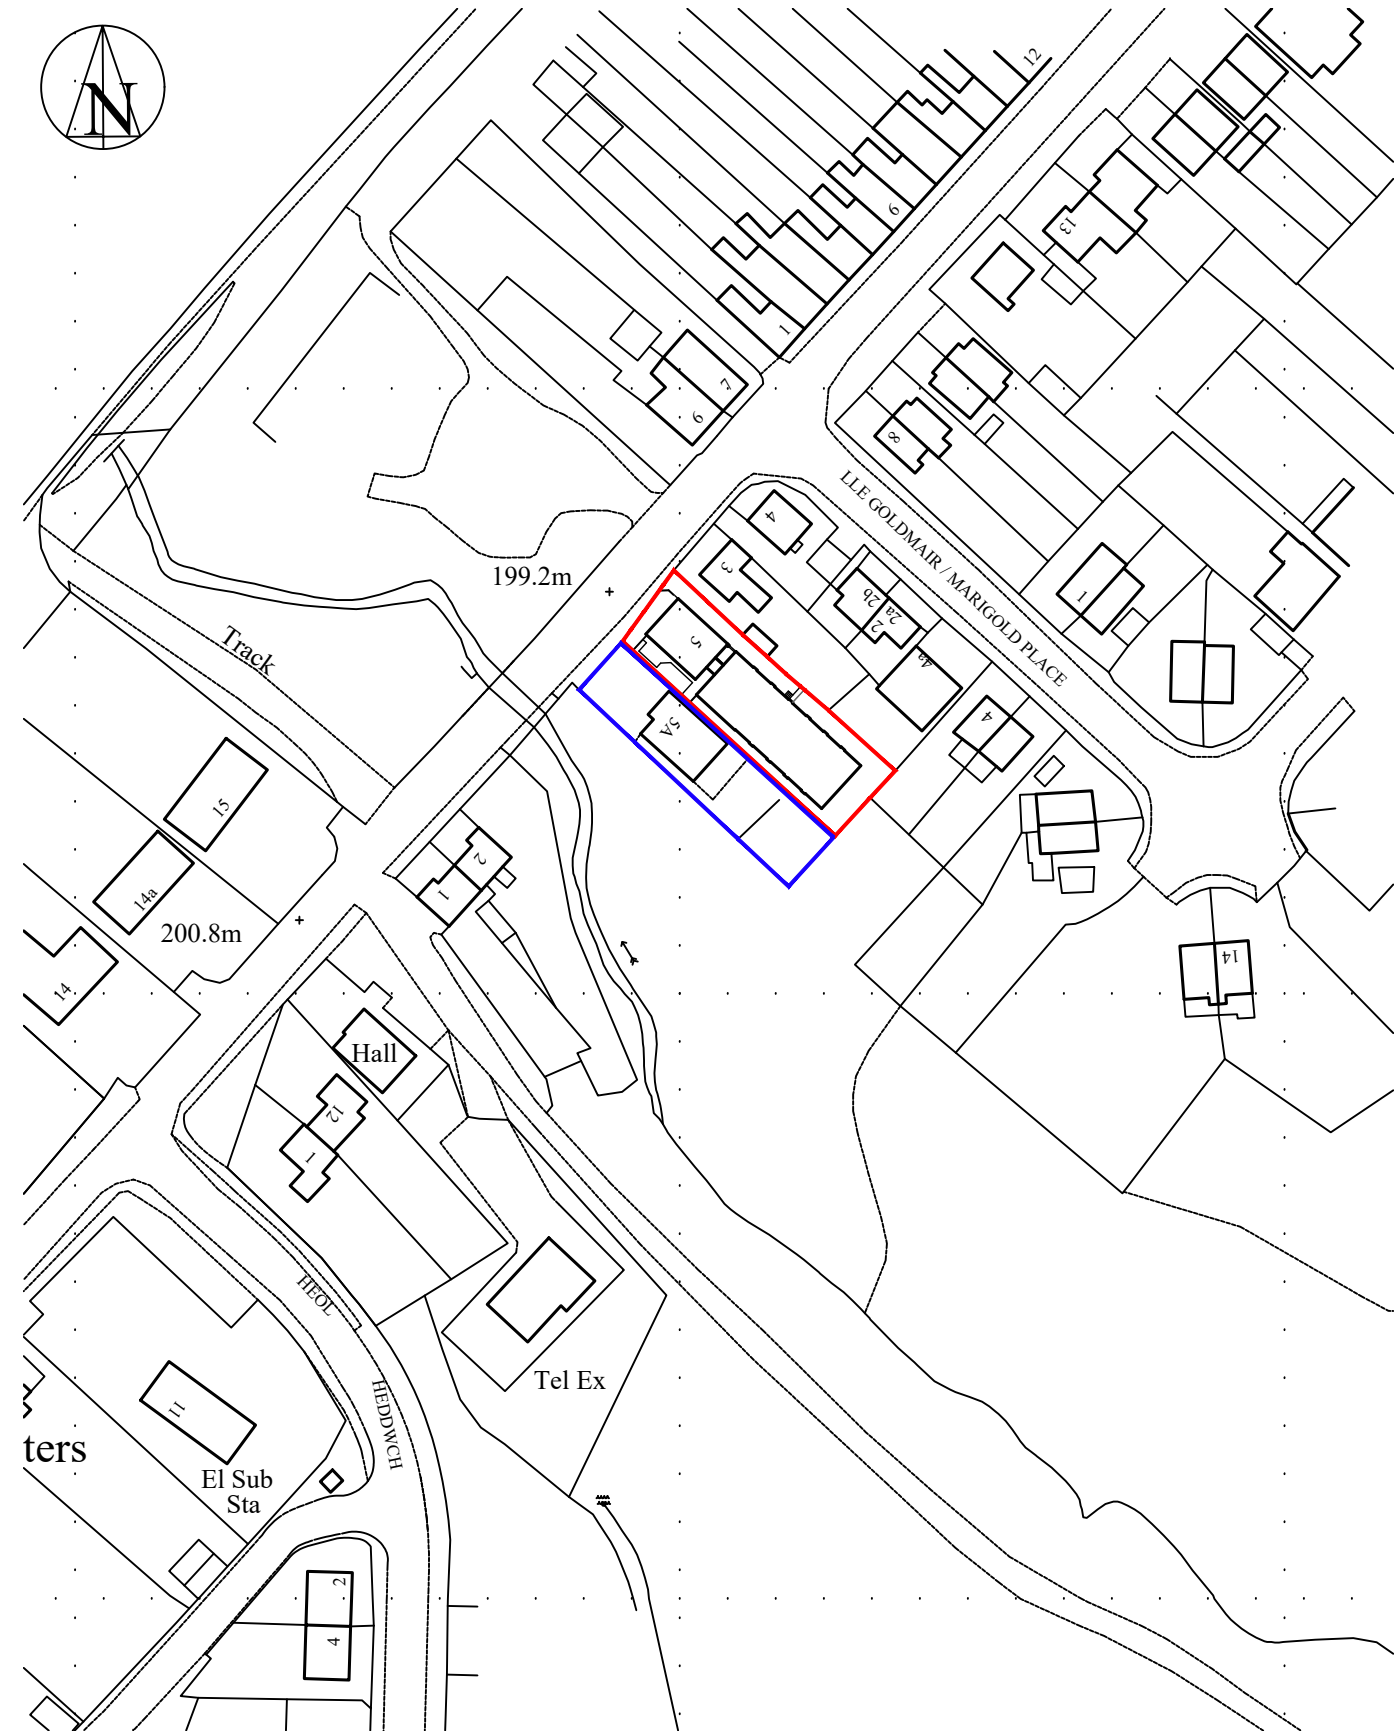

1:1250 Site Location Plan

Note:-

- This drawing is intended for the purposes indicated only.
- All dimensions are approximate and should be checked on site, with discrepancies reported.

Client:- Mr Jonathan Cole, 5A, Heol Y Felin, Seven Sisters, Neath, SA10 9BD		Job Title :- Proposed alterations and change of use 5, Heol Y Felin, Seven Sisters, Neath, SA10 9BD		Dwg Title:- Site Location Plan & Block Plan	
Scale:- 1:1250 & 1:500	Date :- July 2020	Stage :- Planning	Dwg No.:- P01	Rev.:-	A3