


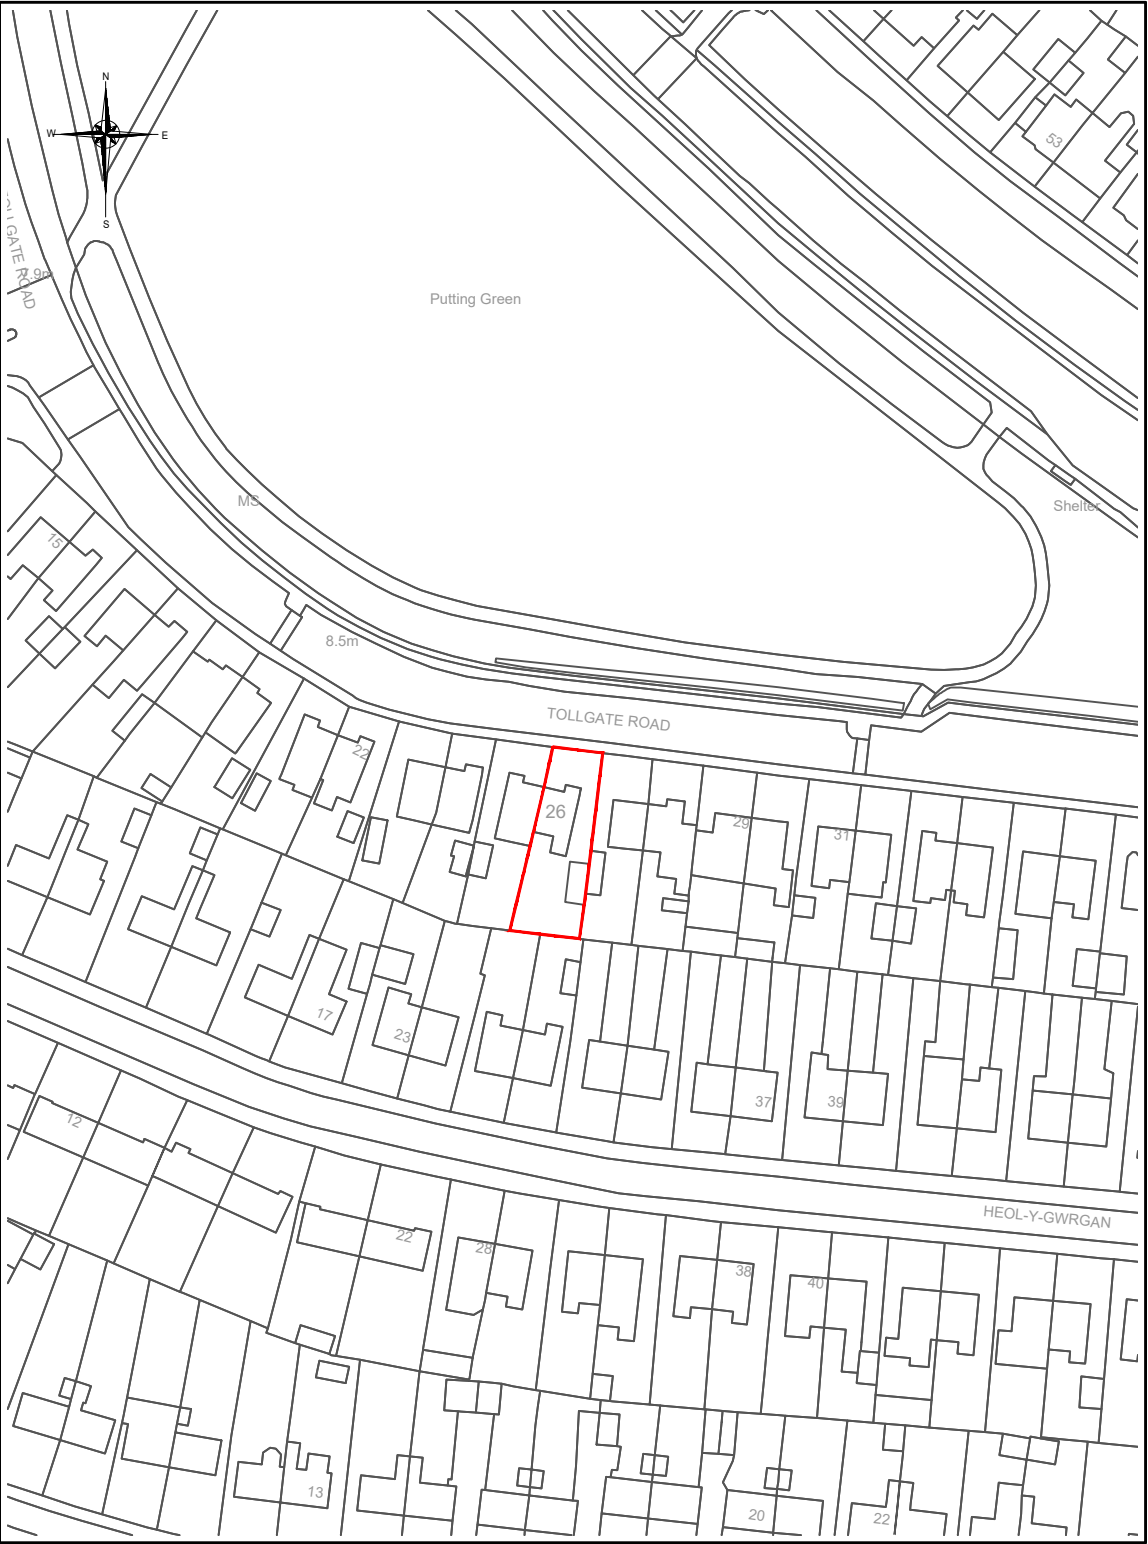


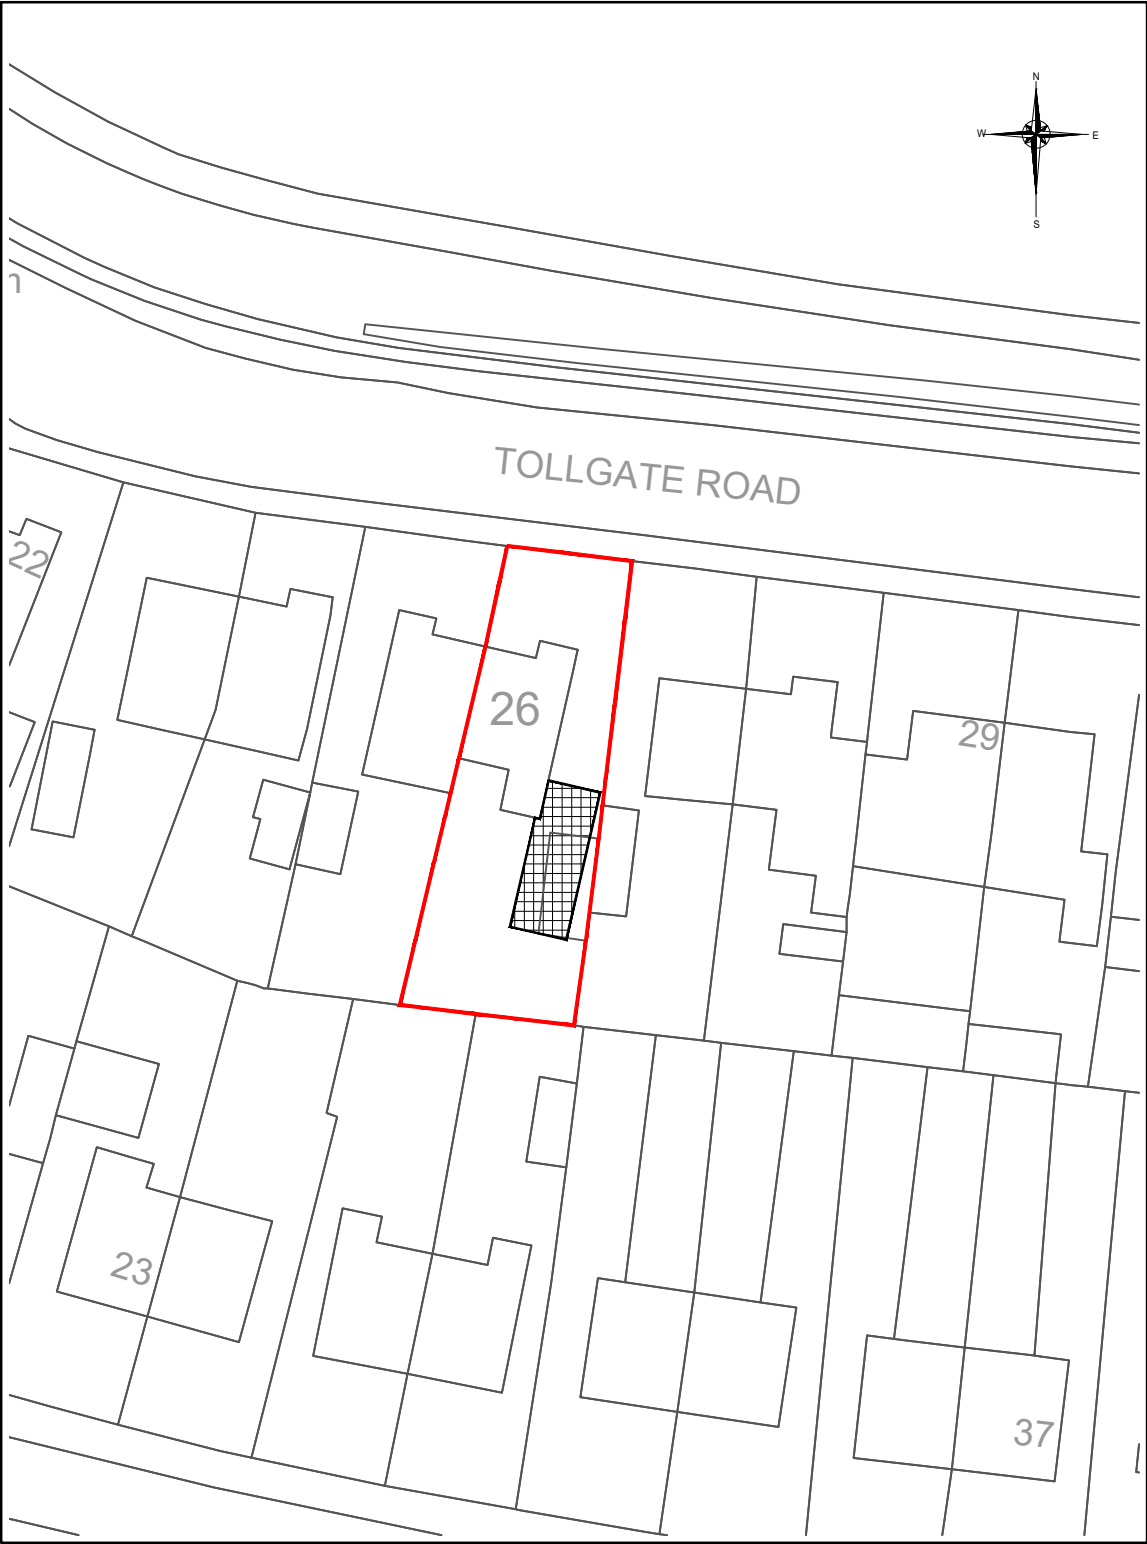

Location plan
Scale - 1:1250

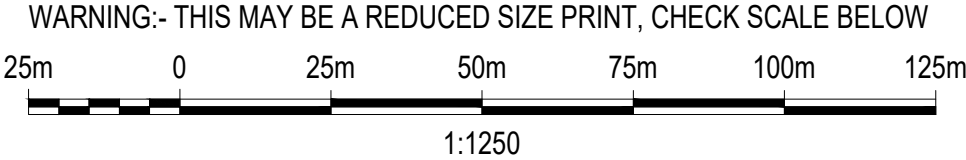

Block plan showing extent of works
Scale - 1:500

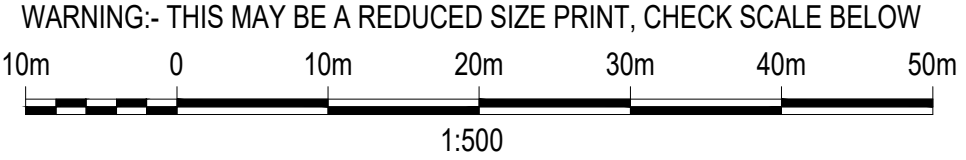

Notes :

All dimensions are to be site checked and confirmed prior to order and manufacture of components and prior to the commencement of works on site.

Material, workmanship & construction are to conform with current British Standards, Codes of Practice, Agreement Certificates & Manufacturers recommended specifications and are to fully comply with the Building Regulation, related approved documents and legislation.

All services are to be installed in accordance with statutory authority regulations and by-laws.

SAFETY :
All builder practices are to comply with :
* The Health & Safety at Work Act (1974)
* The Management of Health and Safety at Work (1999)
* The Construction (Health & Safety Welfare) regs. (1996)
* The Construction (Lifting Operations) regs. (1961)
* The Construction (Head Protection) regs. (1989)
* The Construction (Design & Management) regs. (2007)
* COSHH regs
* PUWER regs
* PPE regs
* Manual Handling regs

Go to www.hse.gov.uk for further information.

01	First issue	June'20
REV	DESCRIPTION	DATE
Client		
Mr. E. Jones		
Title		
Location plans		
Scheme		
Proposed single storey extension to the side / rear of No. 26 Tollgate Road, Margam, SA13 2DD		
Scale (A3)	Drawing No.	Issue
As shown	EJ-004	01