



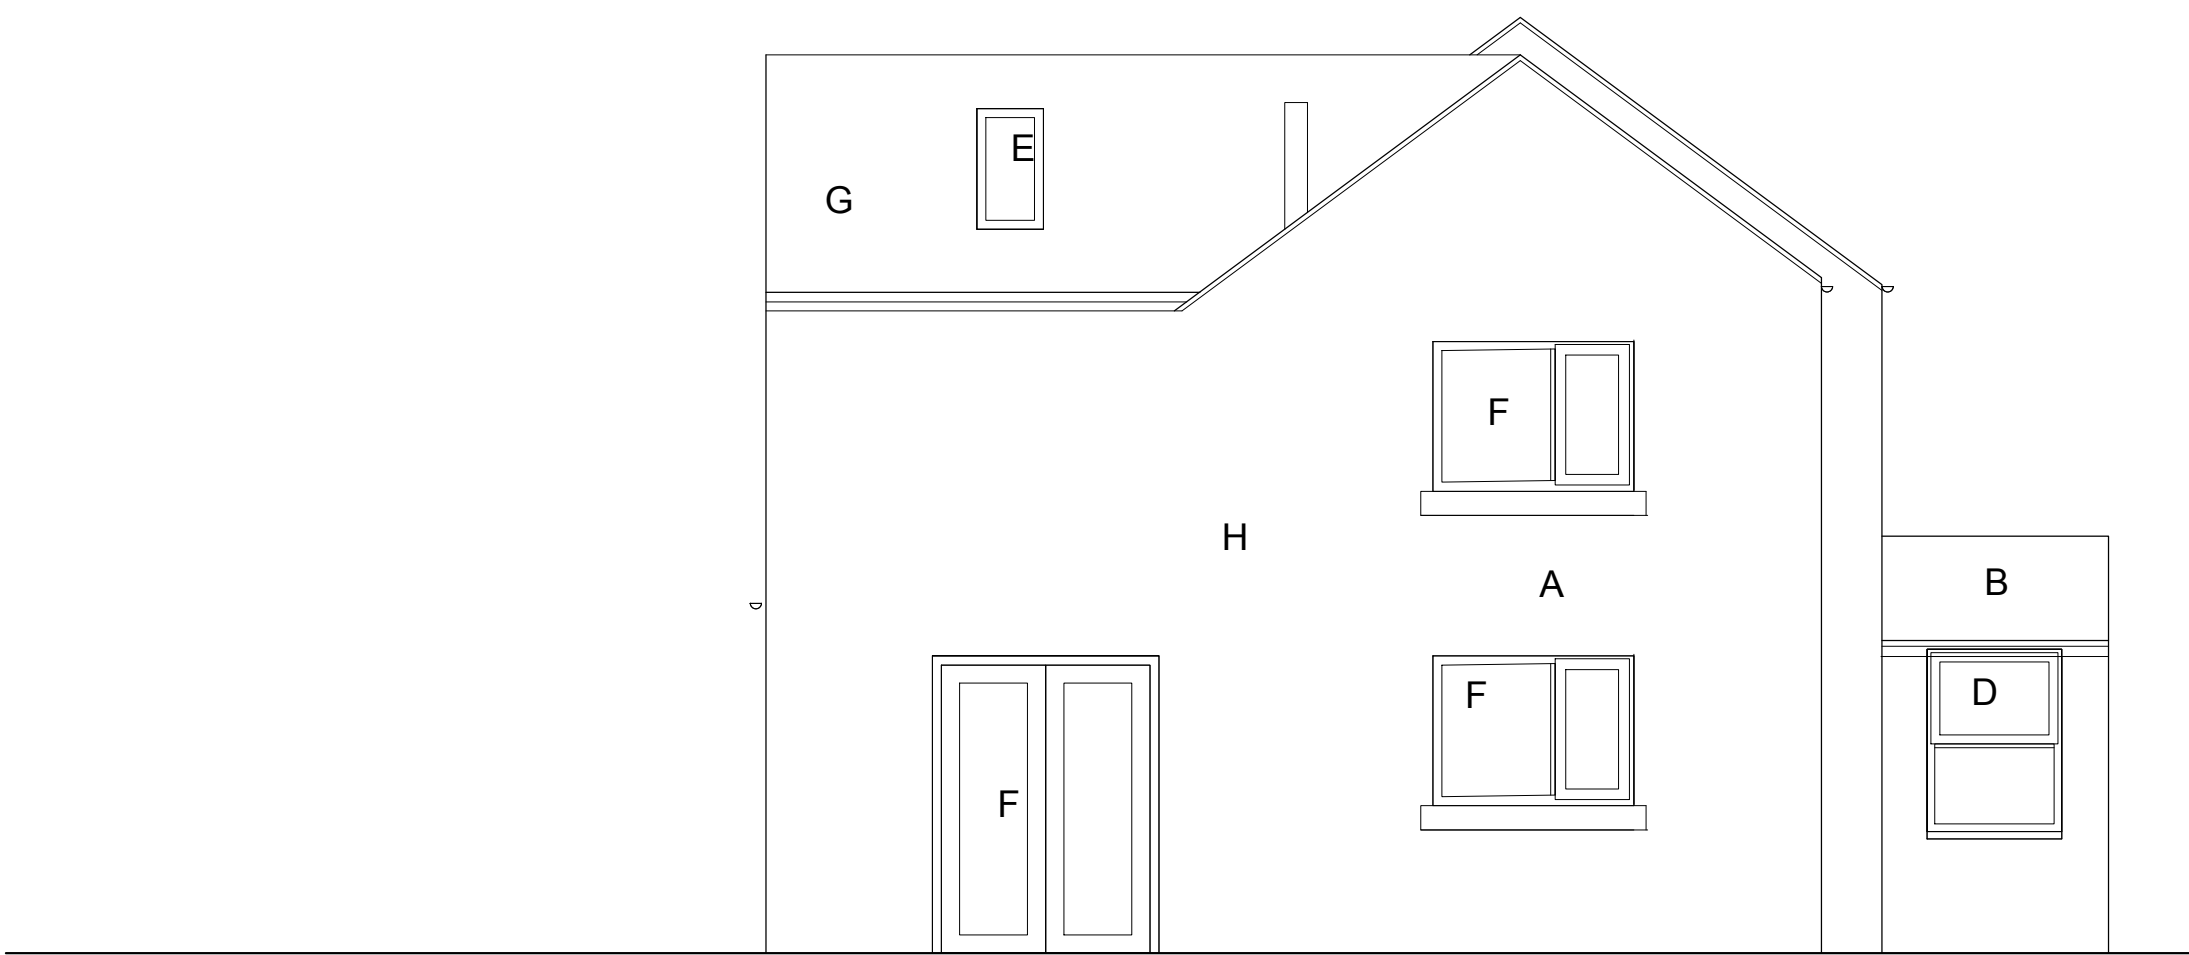


NORTH WEST

- A Existing Pebbledash
- B Existing Slate Roof Tiles
- C Painted Render
- D Dark Brown PVC Windows and Doors
- E Rooflight
- F Windows to match existing
- G Slate to match existing
- H Pebbledash to match existing

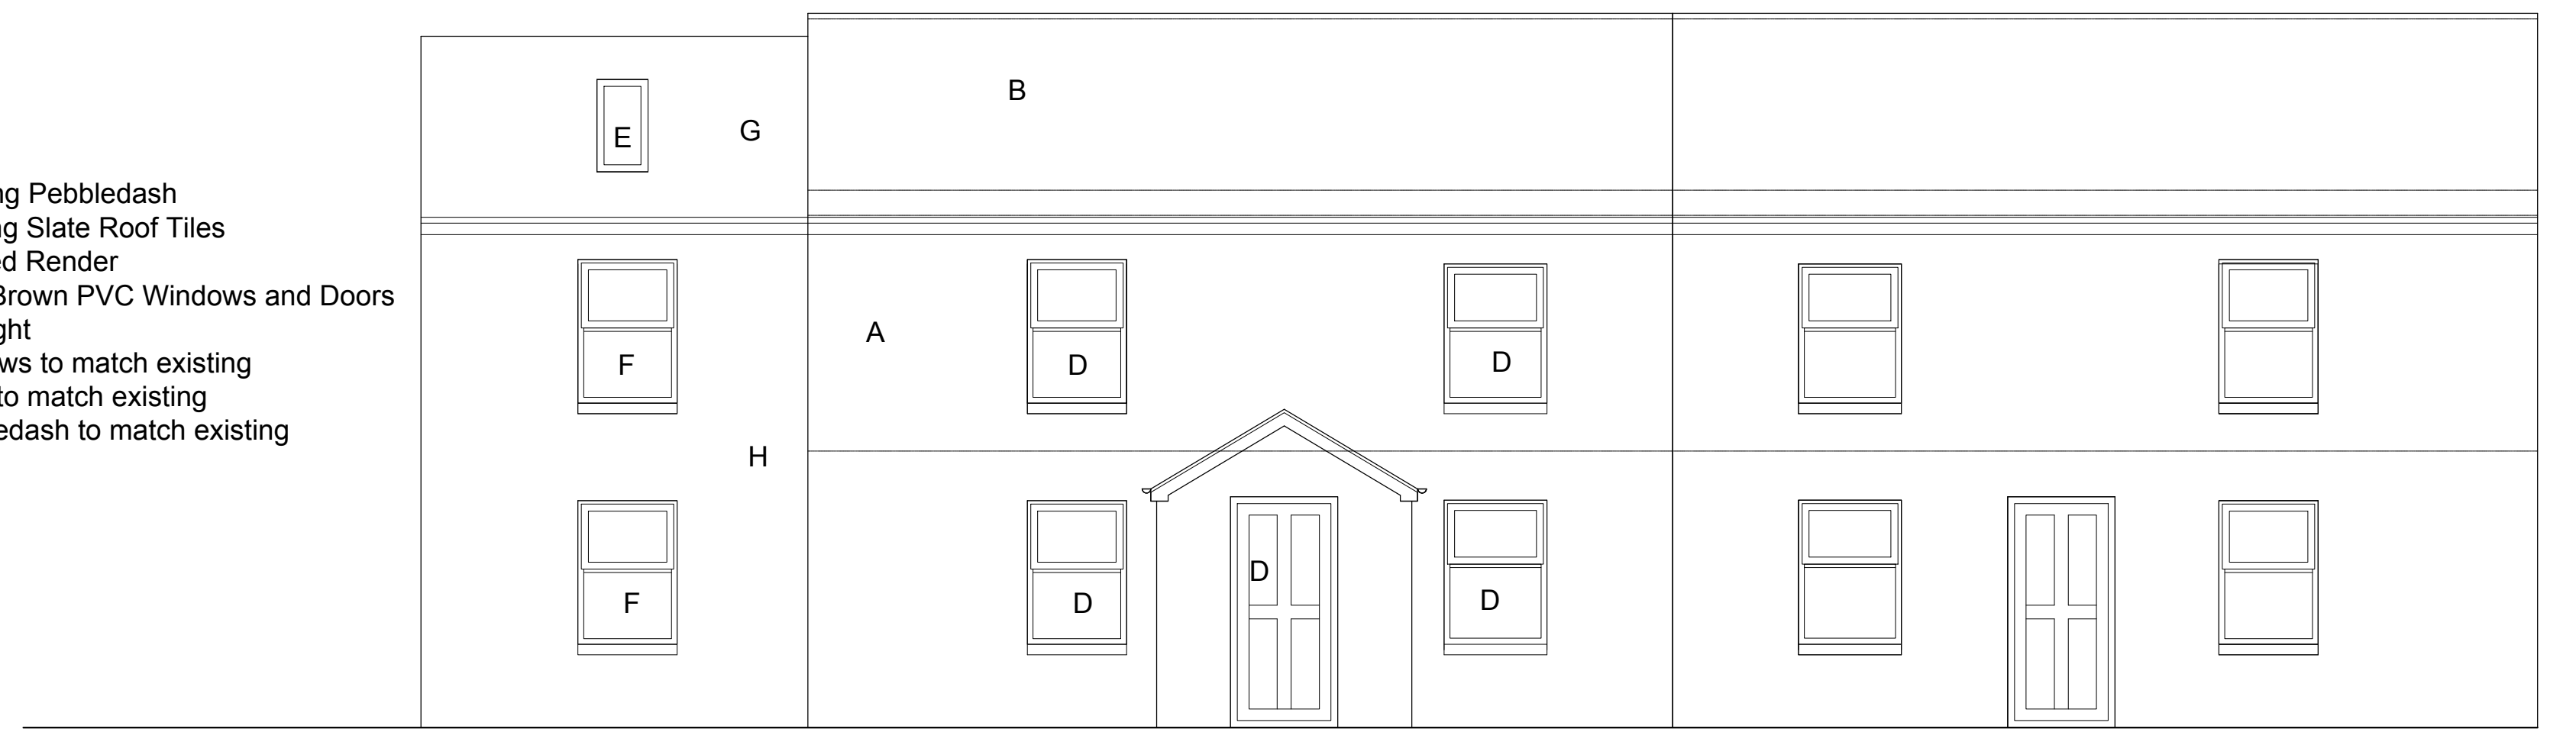

SOUTH WEST

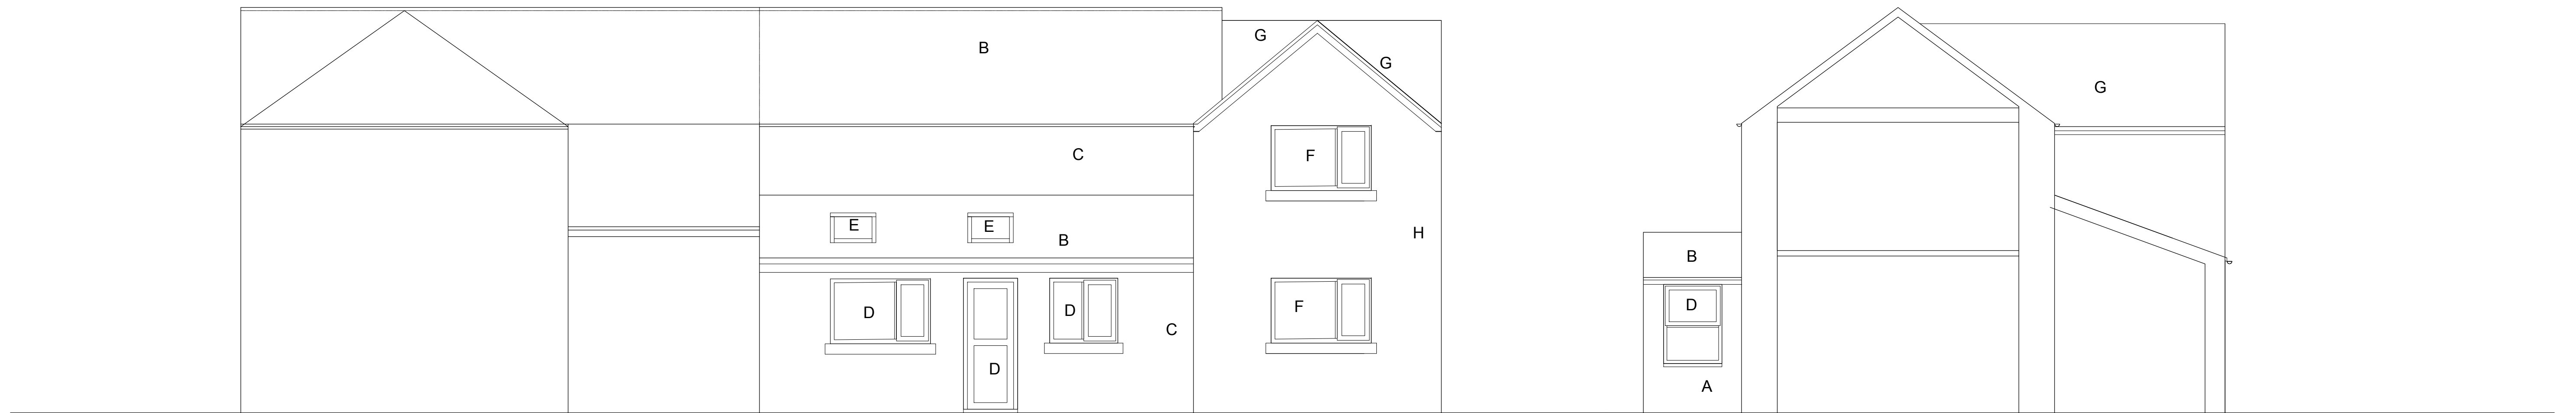

NORTH EAST

NORTH WEST (PART SECTION)

1 0 1 2 3 4 5 6 7 8 9 10 11 12 13 14 15 16 17 18 19 20 metres

PROJECT	DRAWING	SCALE	DATE	DWG. NO.	REVISION	AIR ARCHITECTURE
11 Hen Felin Swansea SA8 3HN	PROPOSED ELEVATIONS	1:50 @A1	22.06.2020	370.04		1 BRYNMILL TERRACE SWANSEA SA2 OBA +44 1792 465584