

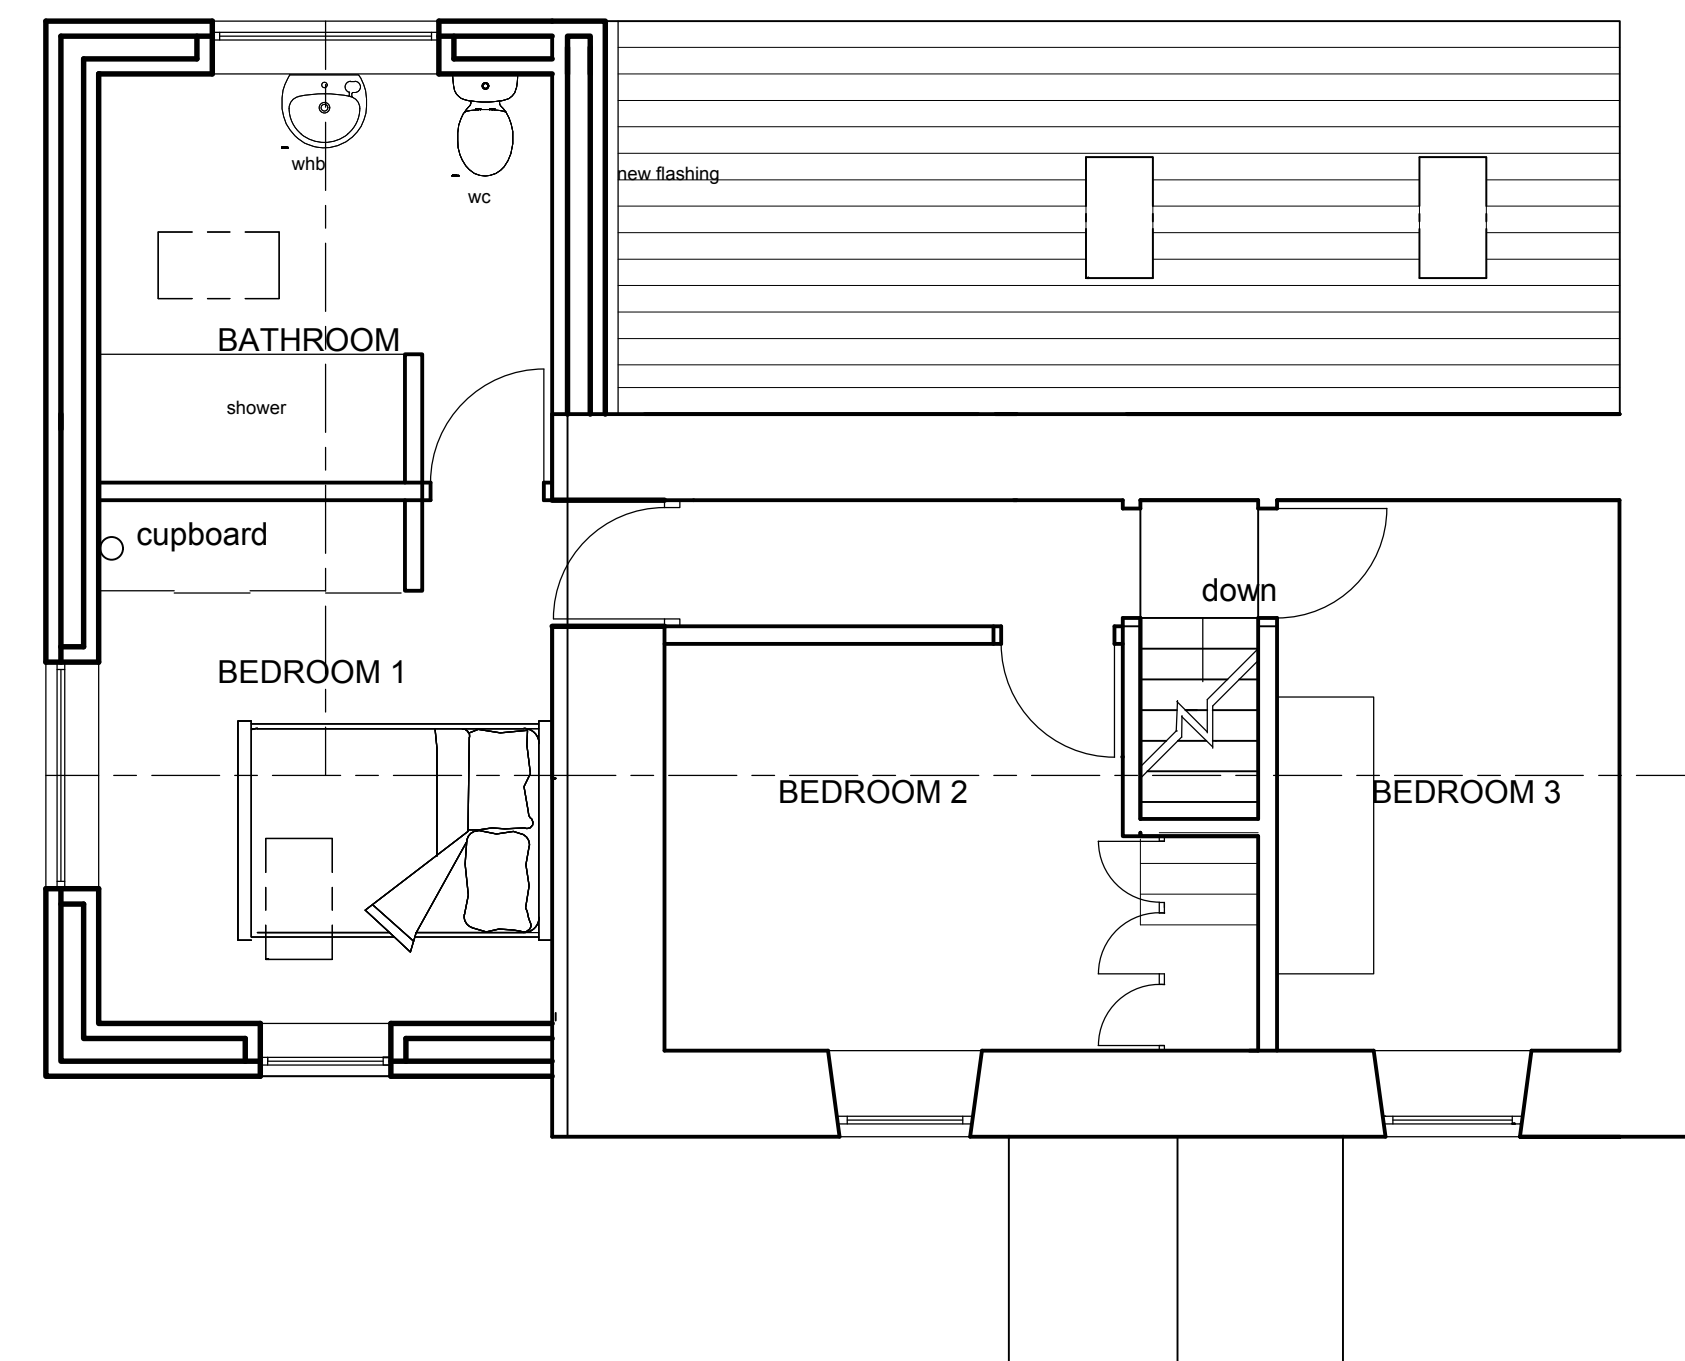


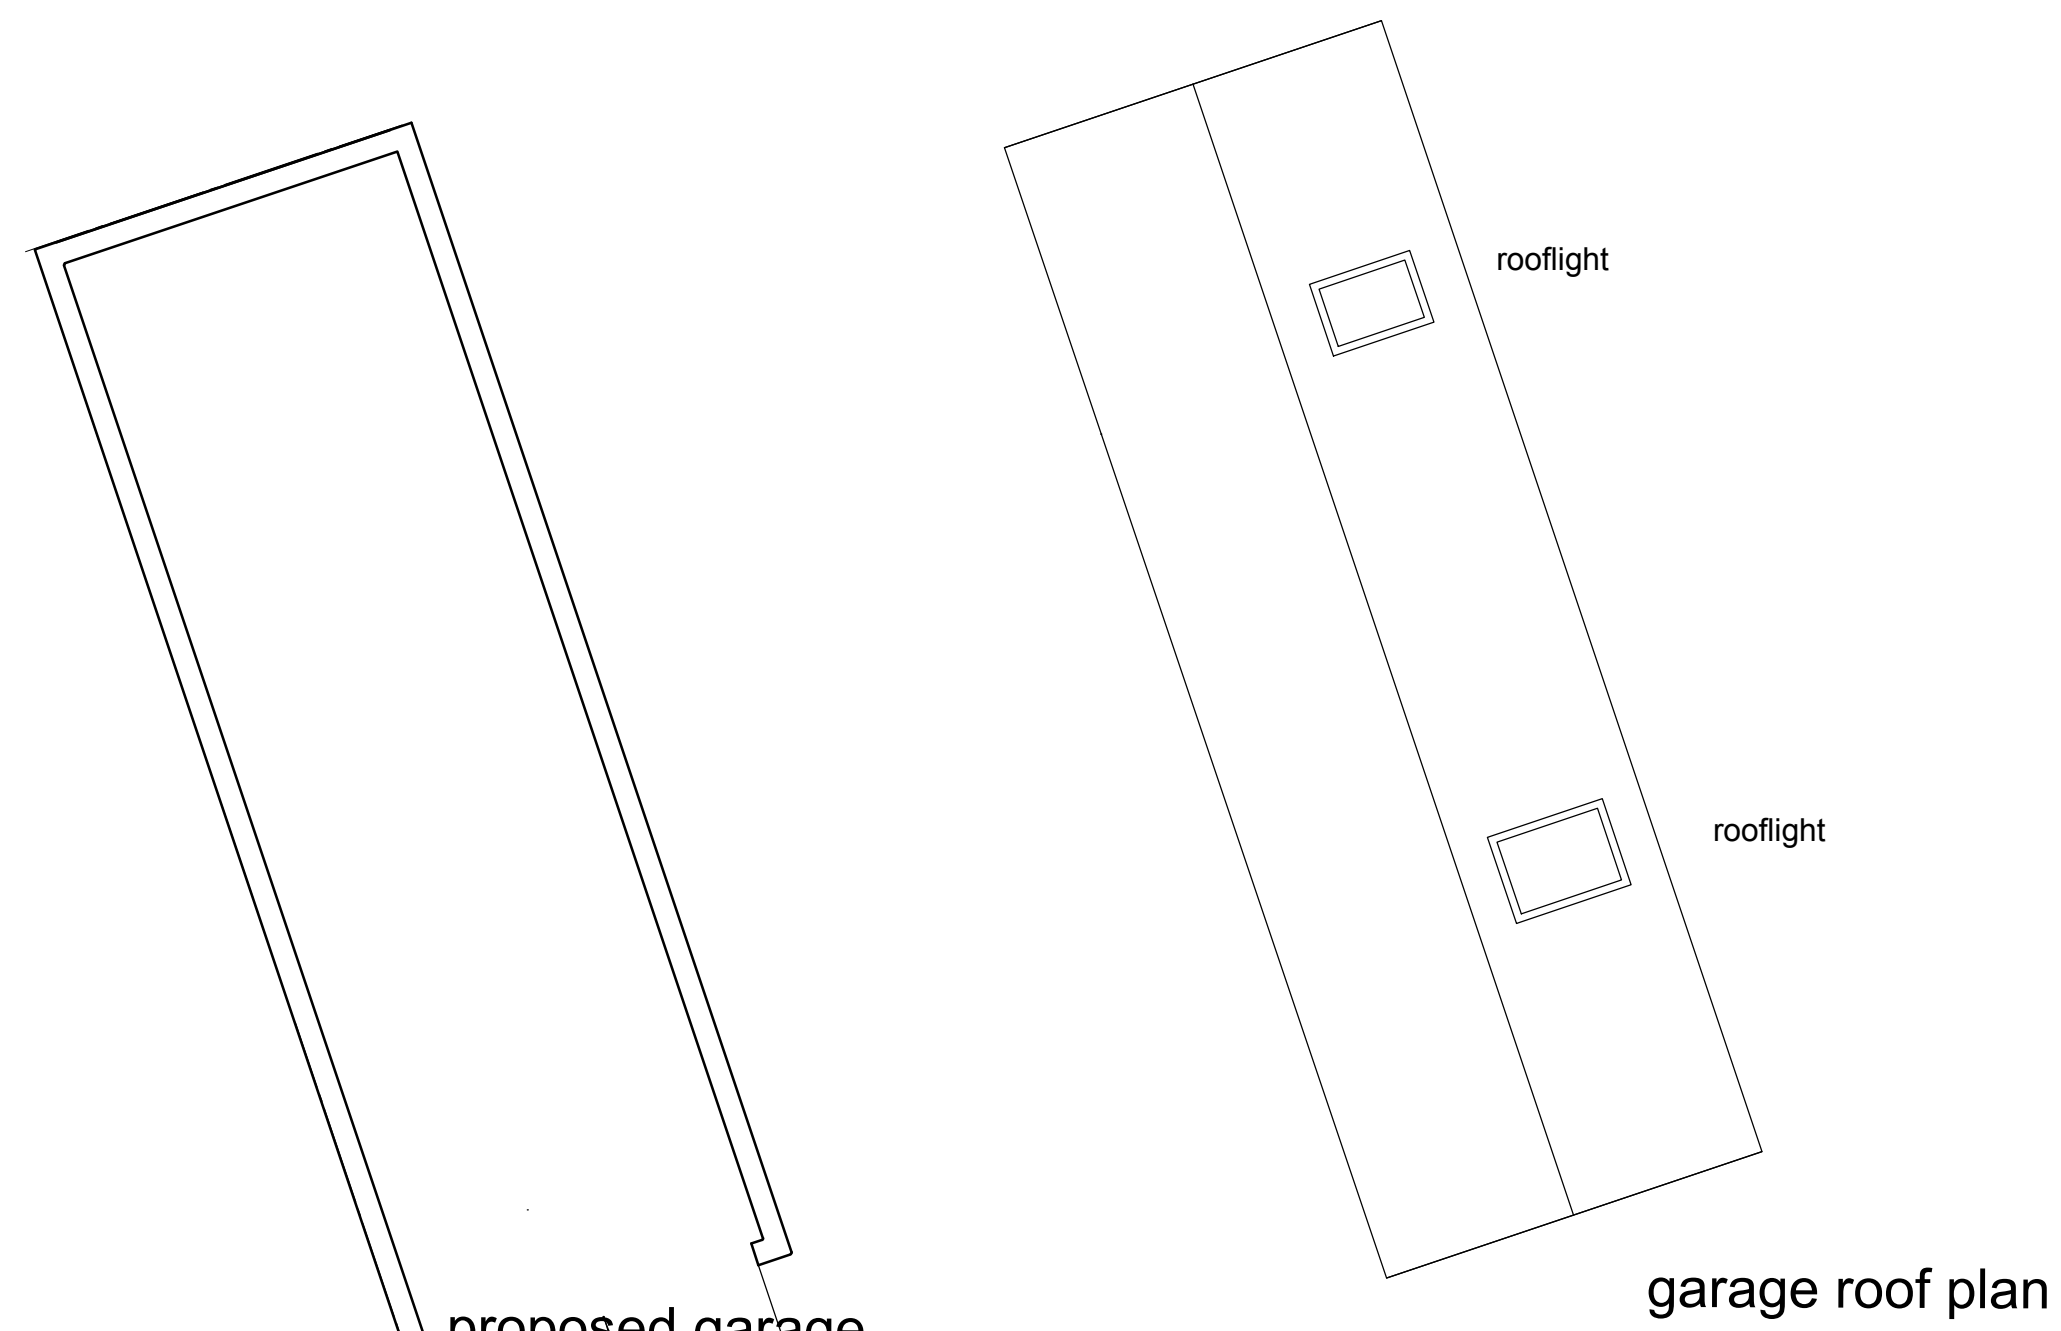

FIRST
FLOOR
PLAN

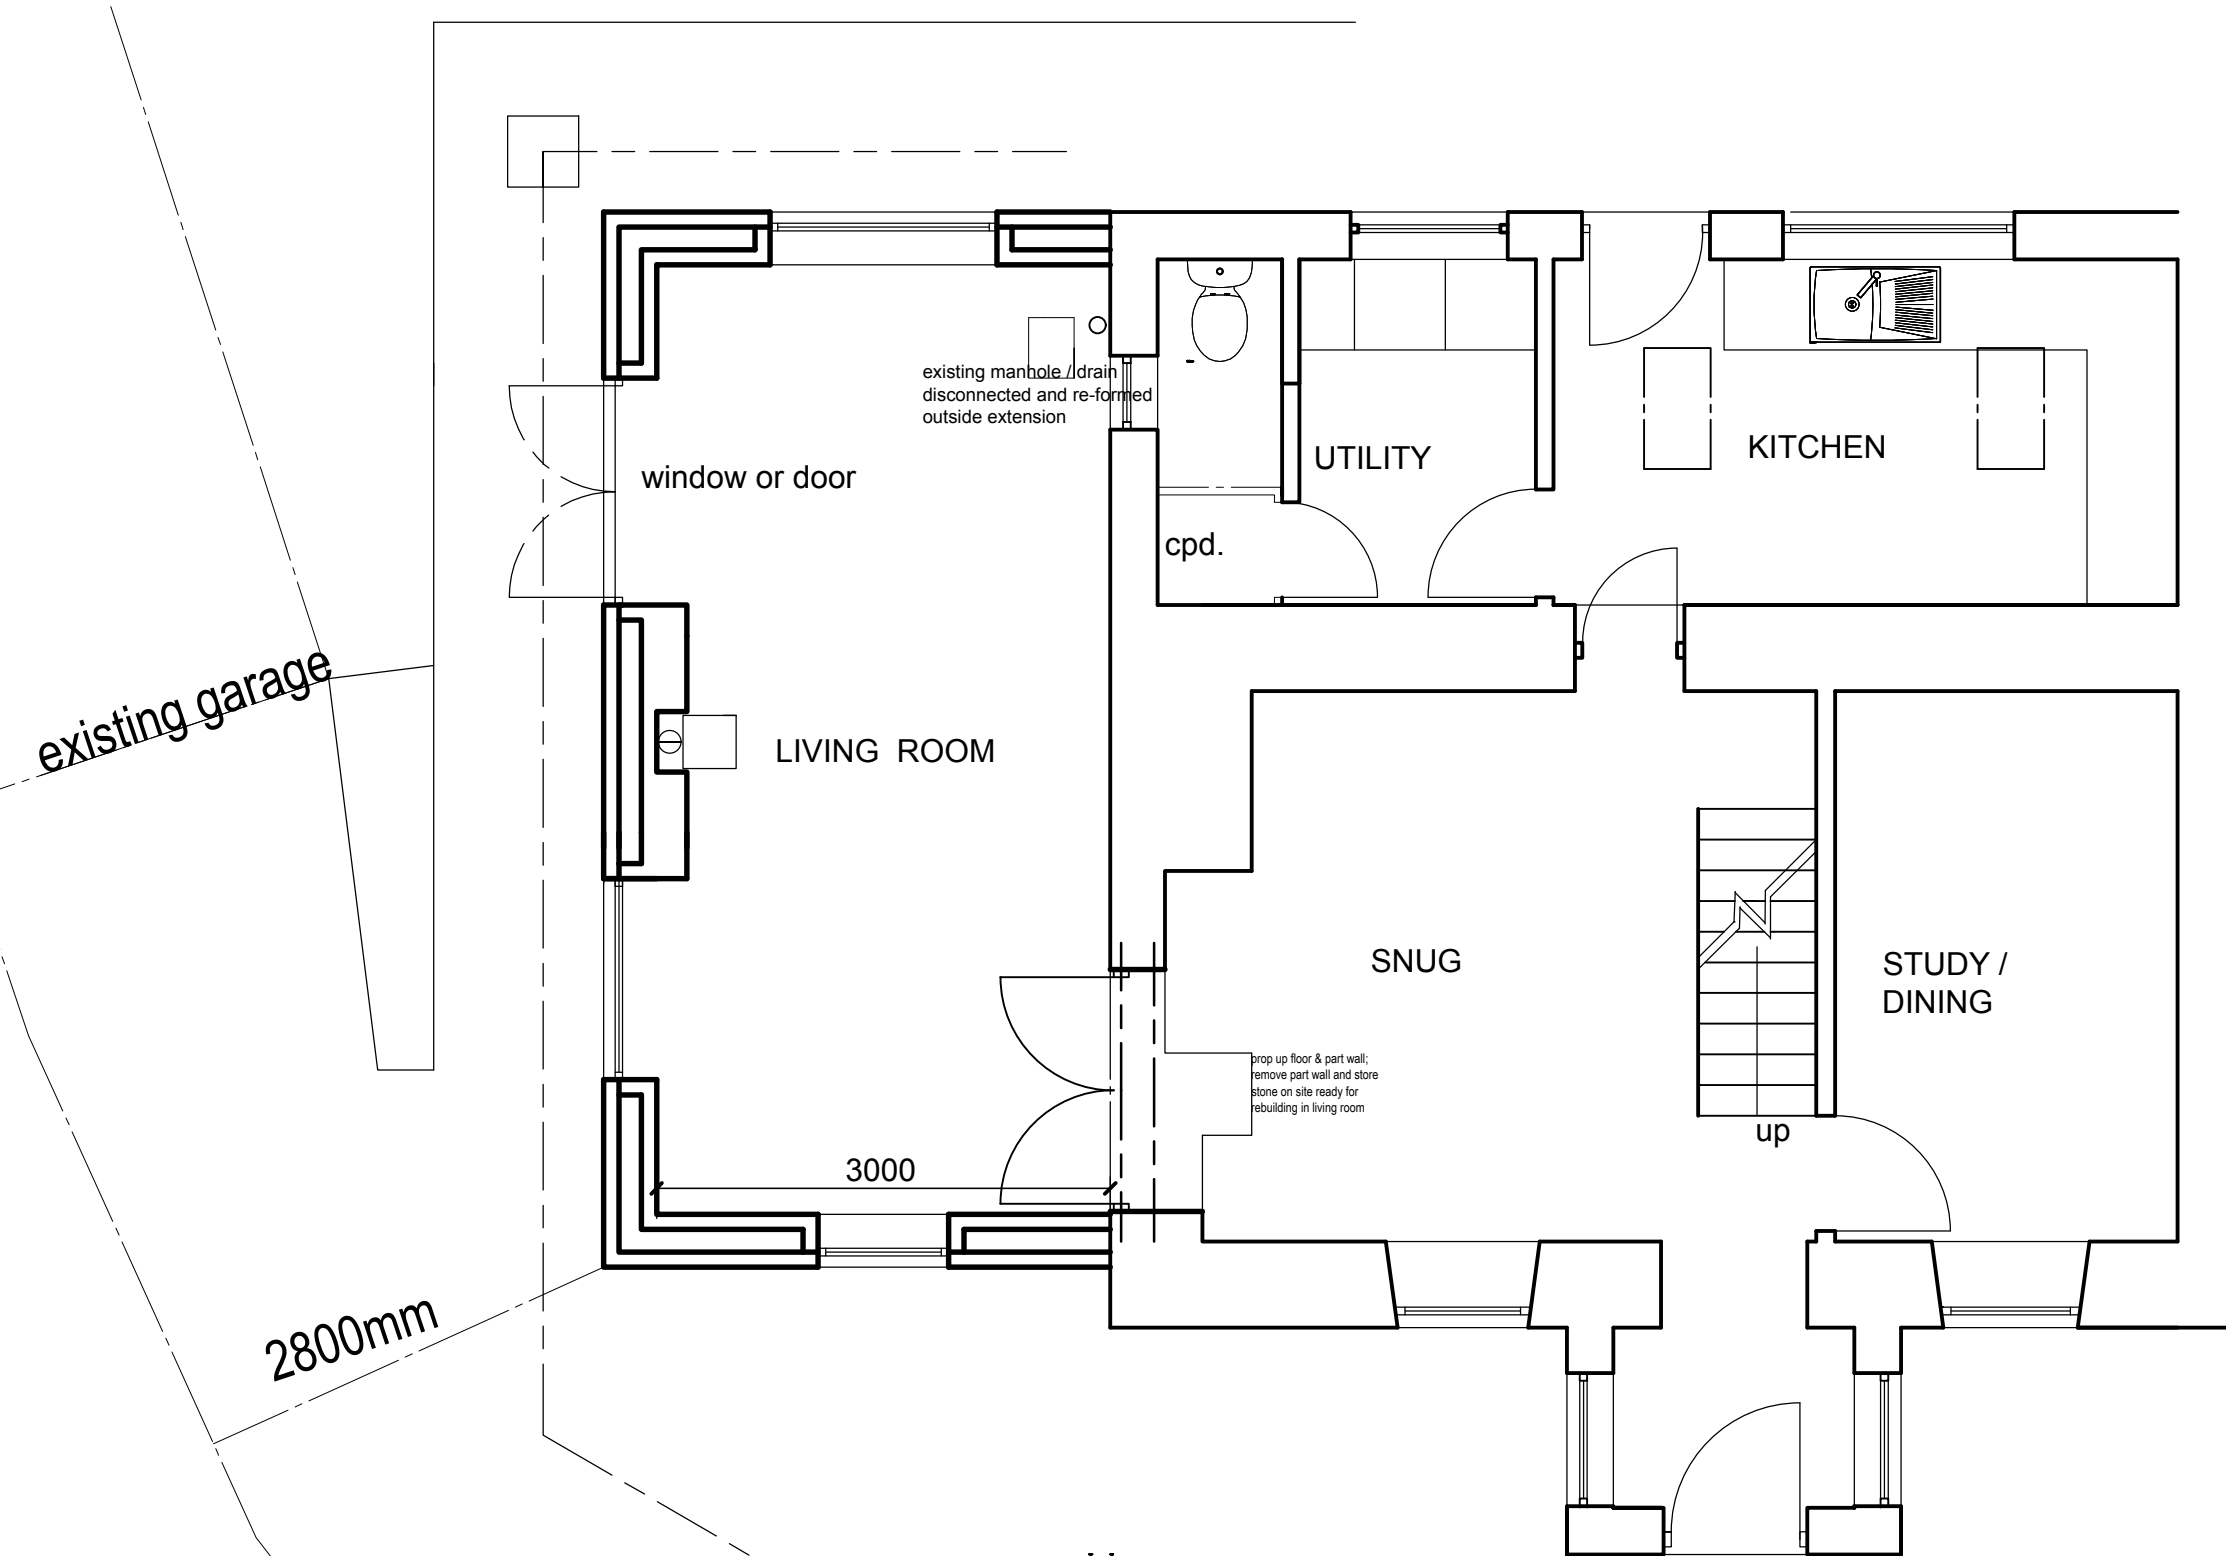

GROUND
FLOOR
PLAN

PROJECT	DRAWING	SCALE	DATE	DWG. NO.	REVISION	
11 HEN FELSIN SWANSEA	PROPOSED PLANS	1:50	16/07/2020	270.03	01/01/2021	AA Architects Ltd LIVINGS & STUDIOS SWANSEA - SA4 3HN 01493 702465