



PROJECT
11 Hen Felin
Swansea
SA8 3HN

DRAWING
3D Views

SCALE
NTS

DATE
04.08.2020

DWG. NO.
370.08

REVISION

AIR ARCHITECTURE
1 BRYNMILL TERRACE
SWANSEA SA2 OBA
+44 1792 465584



PROJECT
11 Hen Felin
Swansea
SA8 3HN

DRAWING
3D Views


SCALE
NTS

DATE
04.08.2020

DWG. NO.
370.08

REVISION

AIR ARCHITECTURE
1 BRYNMILL TERRACE
SWANSEA SA2 0BA
+44 1792 465584

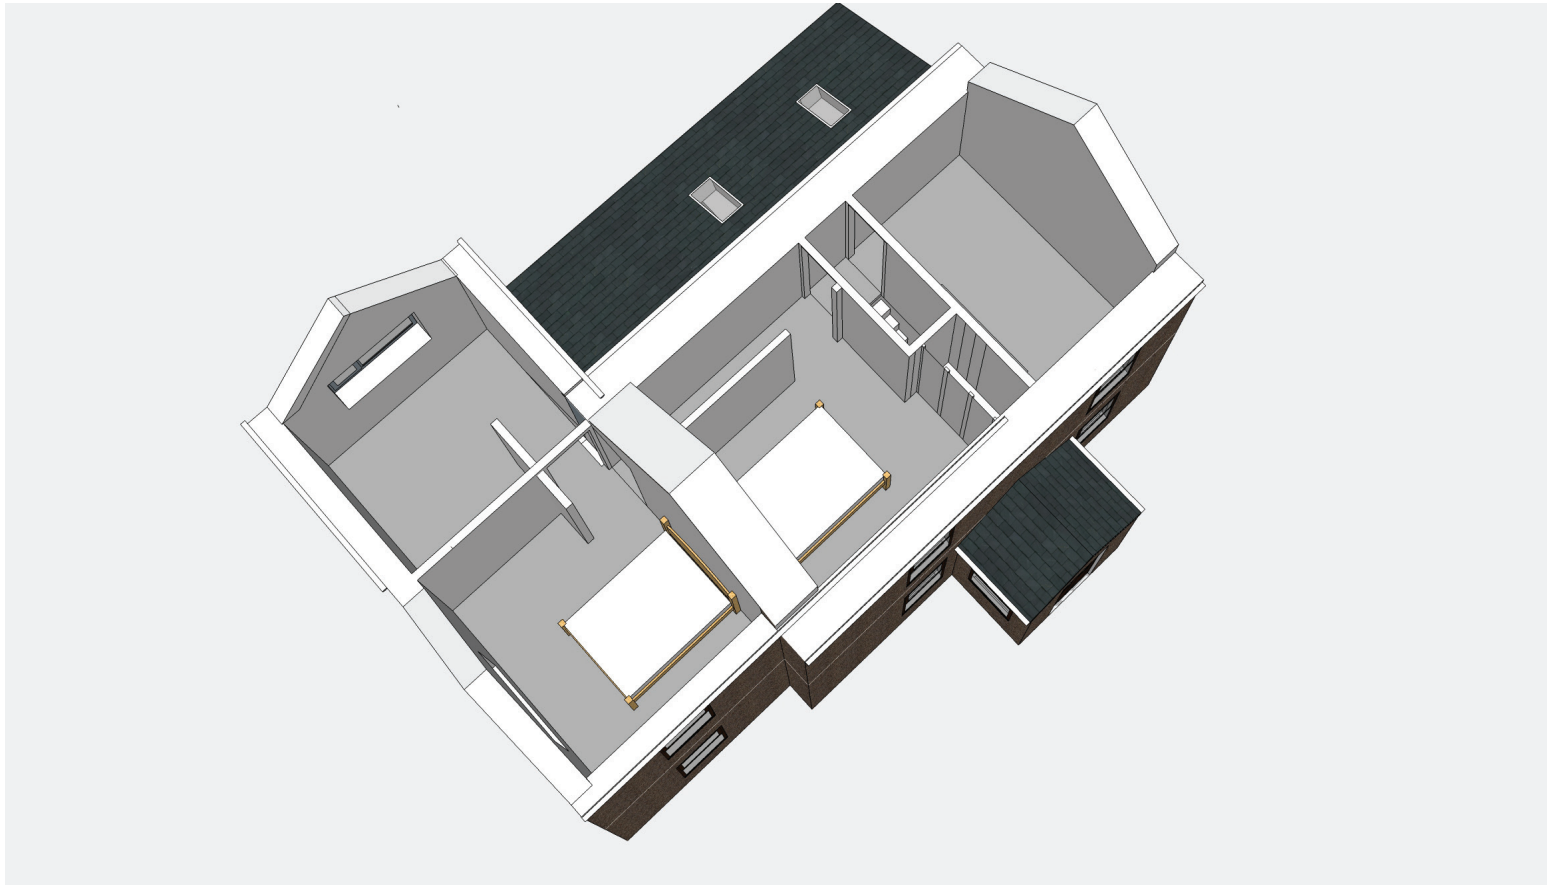

PROJECT
11 Hen Felin
Swansea
SA8 3HN

DRAWING
3D Views


SCALE
NTS

DATE
04.08.2020

DWG. NO.
370.08

REVISION

AIR ARCHITECTURE
1 BRYNMILL TERRACE
SWANSEA SA2 0BA
+44 1792 465584

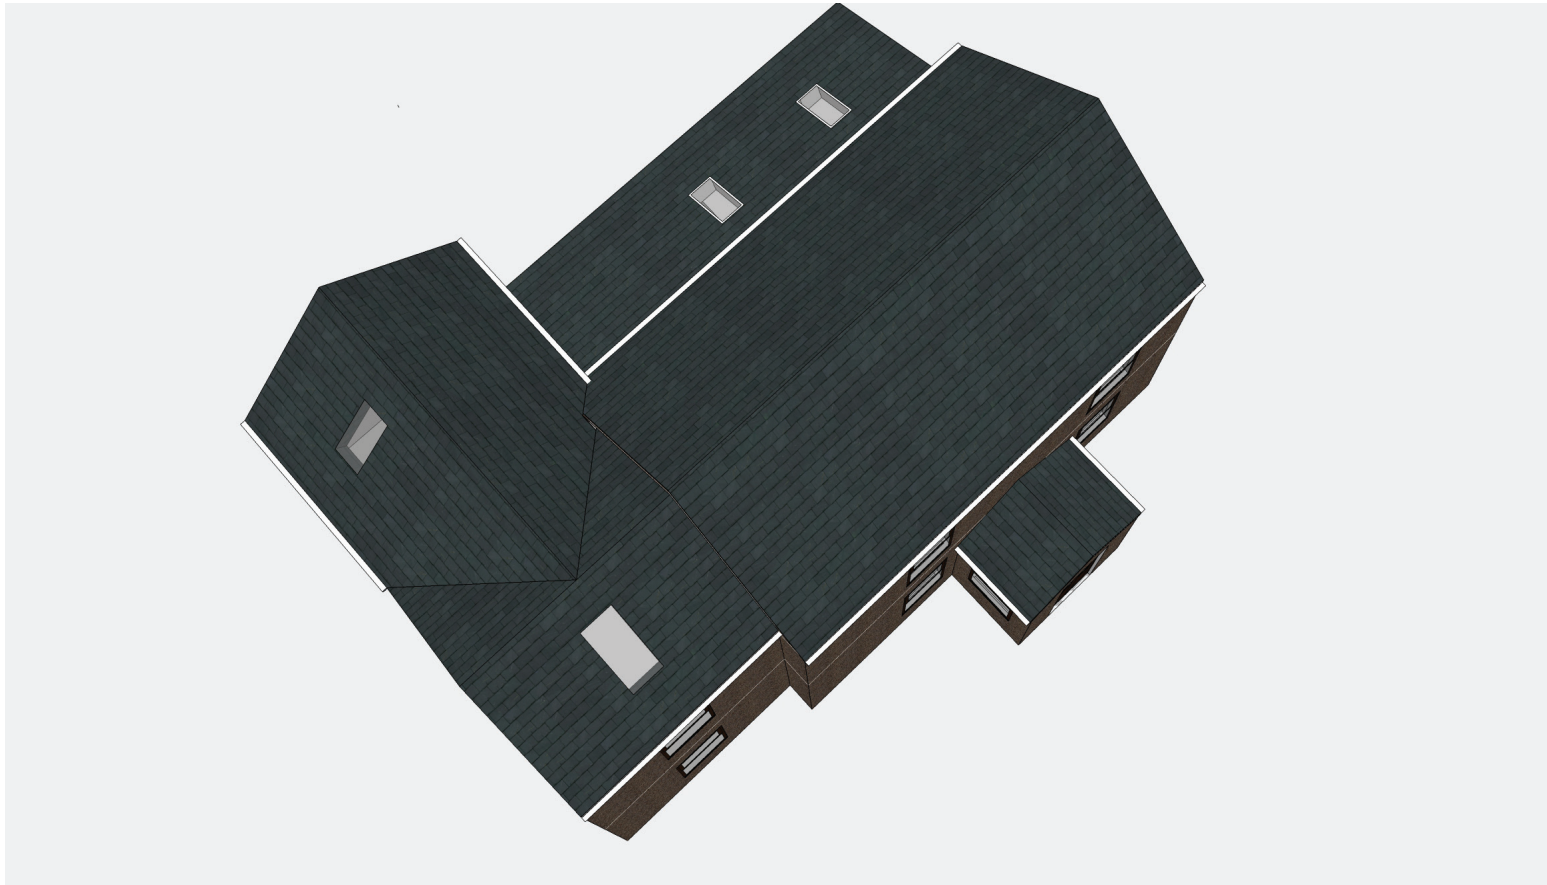

PROJECT
11 Hen Felin
Swansea
SA8 3HN

DRAWING
3D Views


SCALE
NTS

DATE
04.08.2020

DWG. NO.
370.08

REVISION

AIR ARCHITECTURE
1 BRYNMILL TERRACE
SWANSEA SA2 OBA
+44 1792 465584

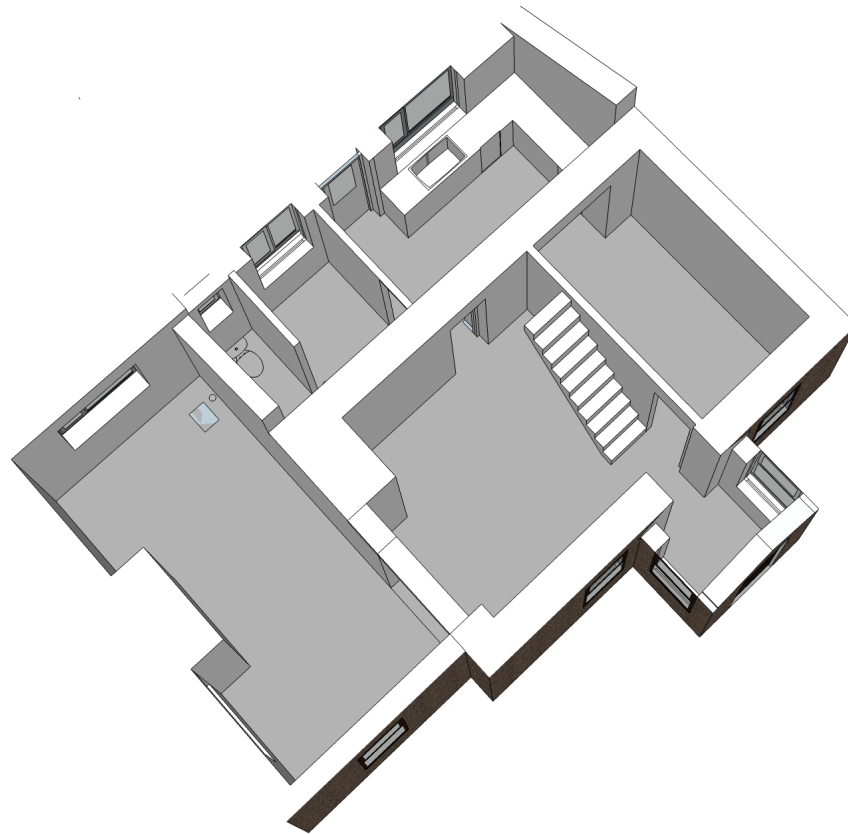

PROJECT
11 Hen Felin
Swansea
SA8 3HN

DRAWING
3D Views

SCALE
NTS

DATE
04.08.2020

DWG. NO.
370.08

REVISION

AIR ARCHITECTURE
1 BRYNMILL TERRACE
SWANSEA SA2 0BA
+44 1792 465584