
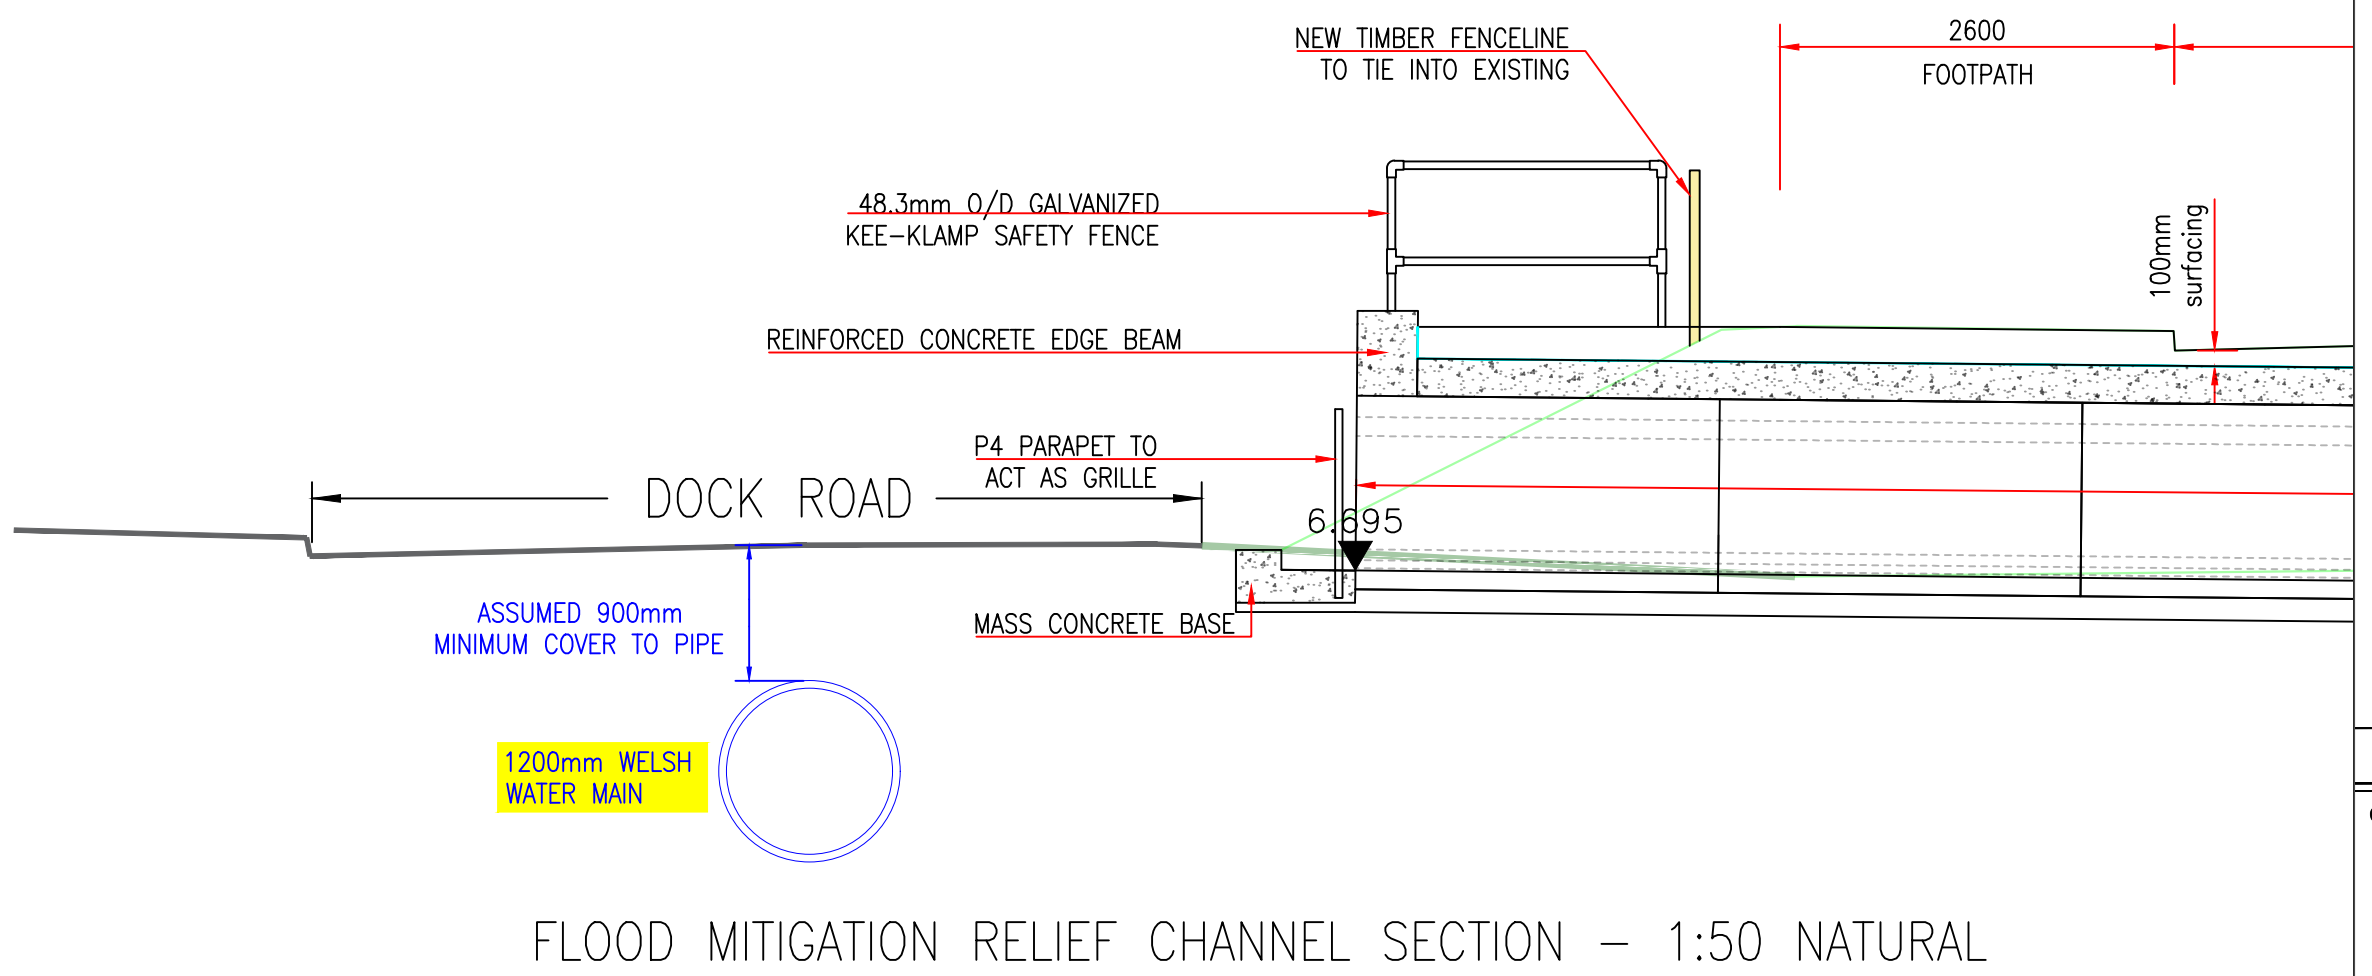


- [illegible]

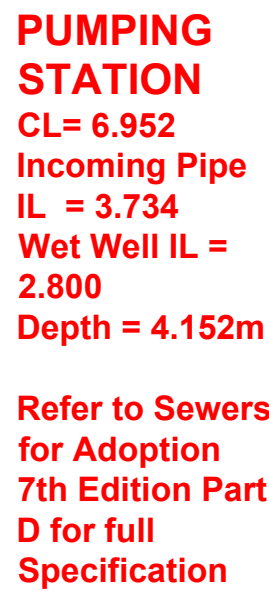

the Contractor shall advise the Company Representative, giving at least 7 days written notice, in order that any special protective measures for the Mains and Sewers affected may be arranged.

File No.		Financial Code No. 26.007500.B054.300916			
Drawn	<i>ABC</i>	Checked	MCB	Approved	HH
Date	MAY '20	Date	MAY '20	Date	MAY '20
Scales	1:500		Status	PLANNING	
Drawing No.		C2014B / DR / WW / 0001			