




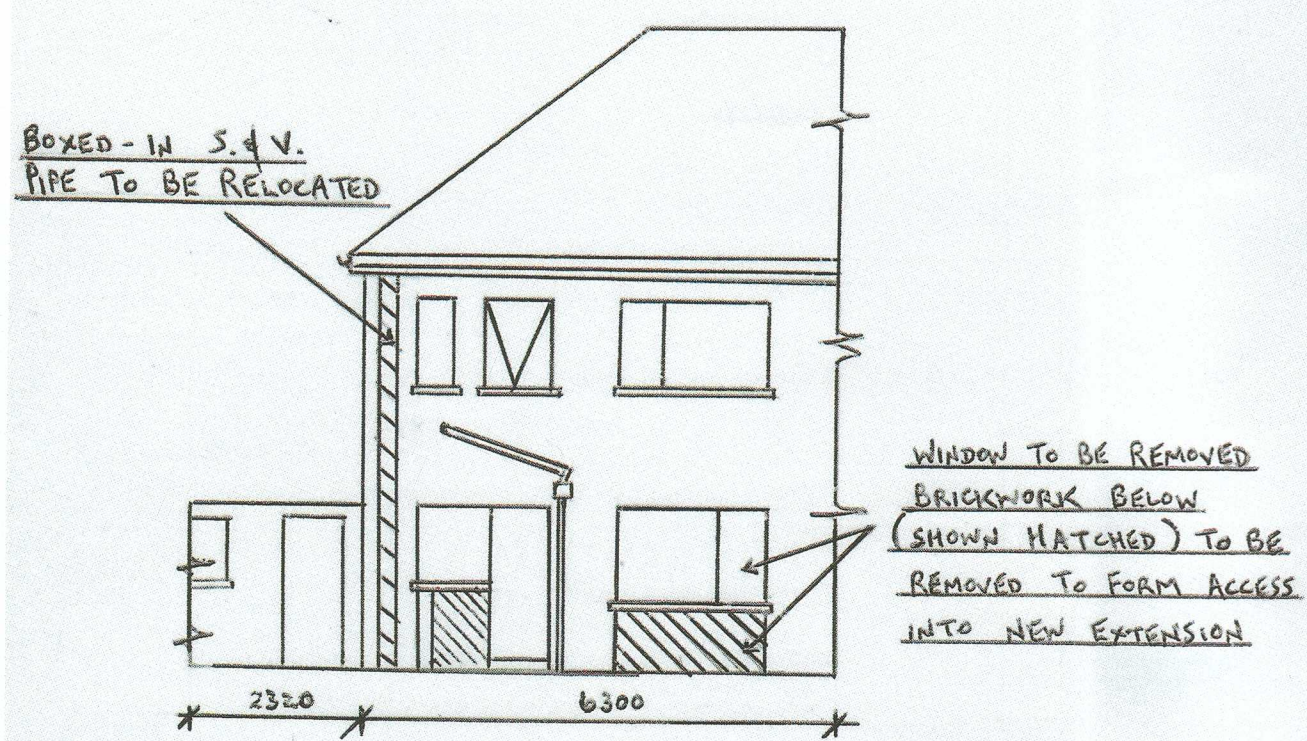


EXISTING REAR ELEVATION
(WEST) 1:100

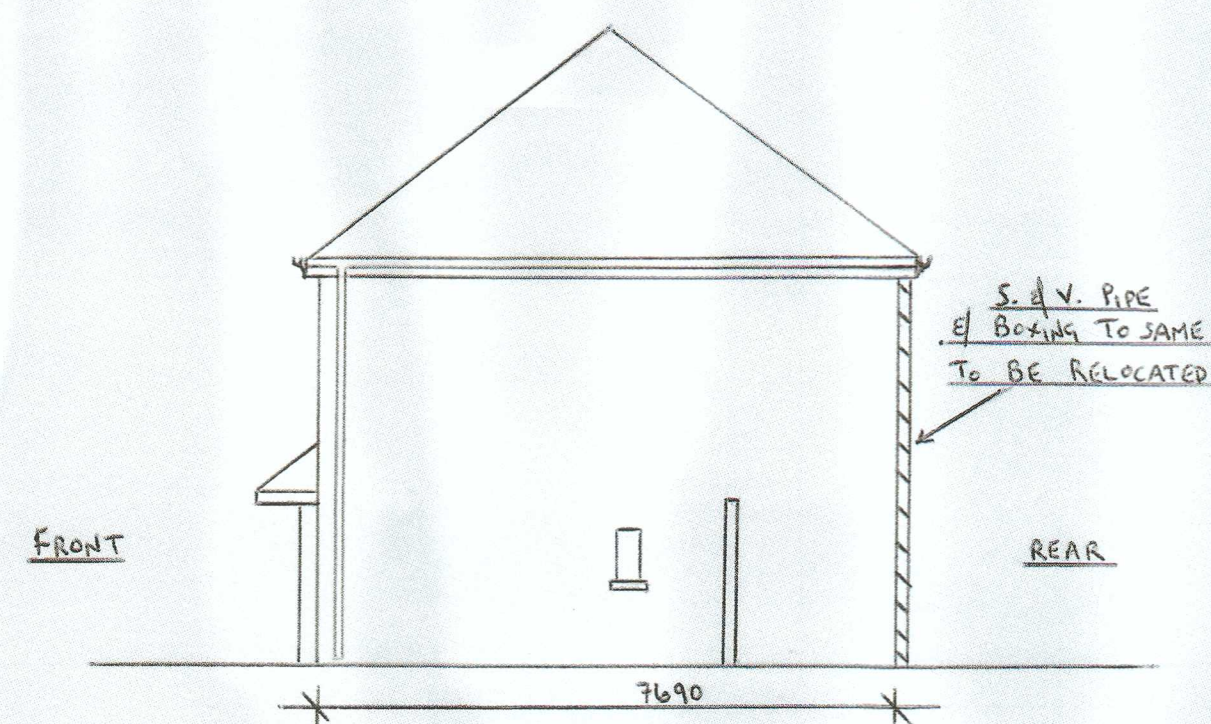


EXISTING SIDE ELEVATION
(NORTH) 1:100

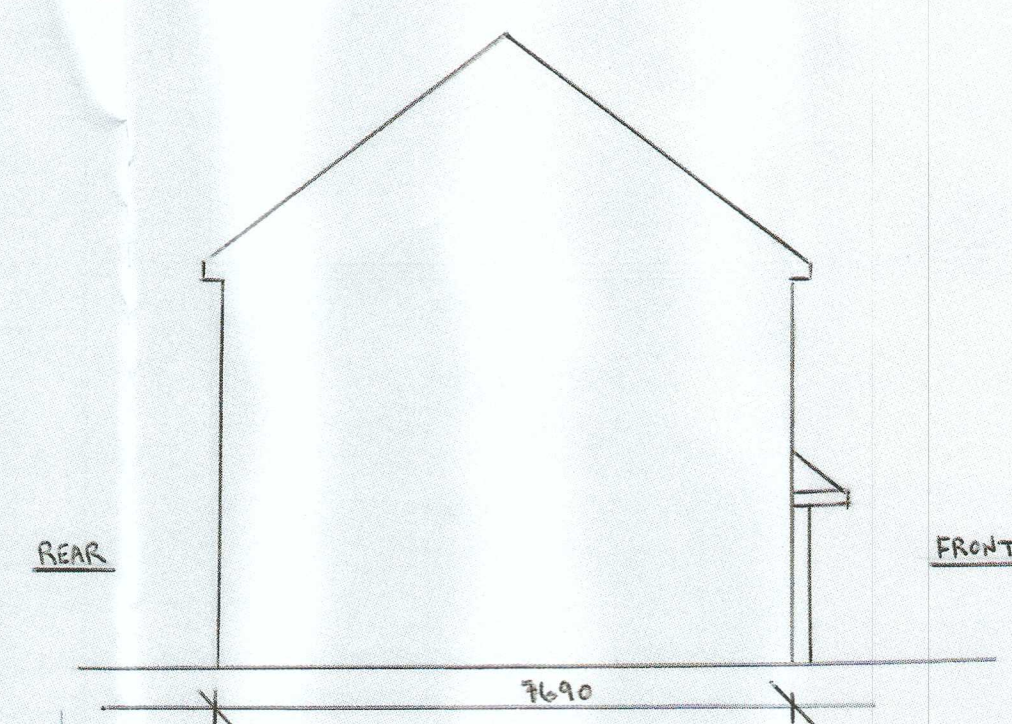


EXISTING SIDE ELEVATION
(SOUTH) 1:100

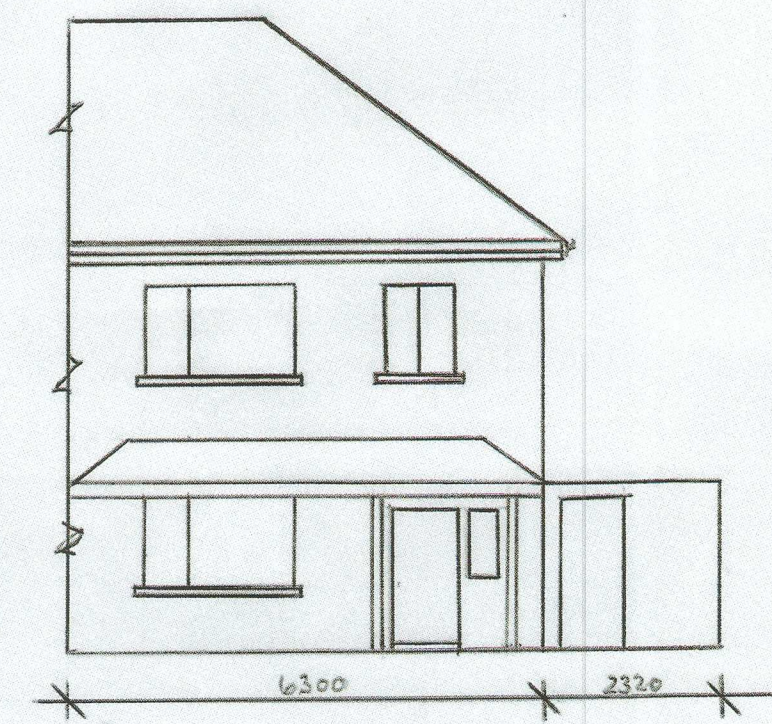


EXISTING & PROPOSED FRONT ELEVATION
(EAST) 1:100

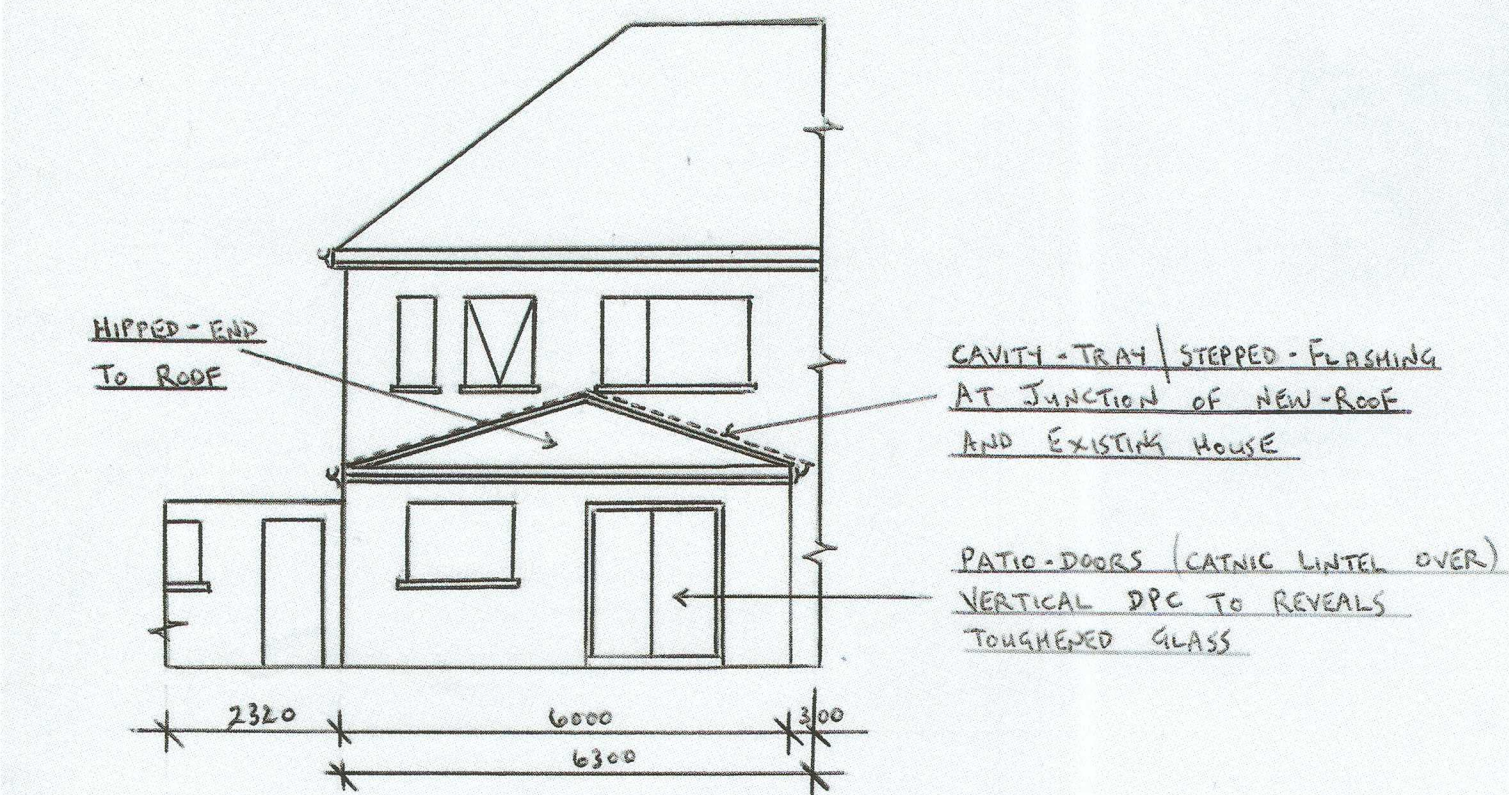


PROPOSED REAR ELEVATION
(WEST) 1:100

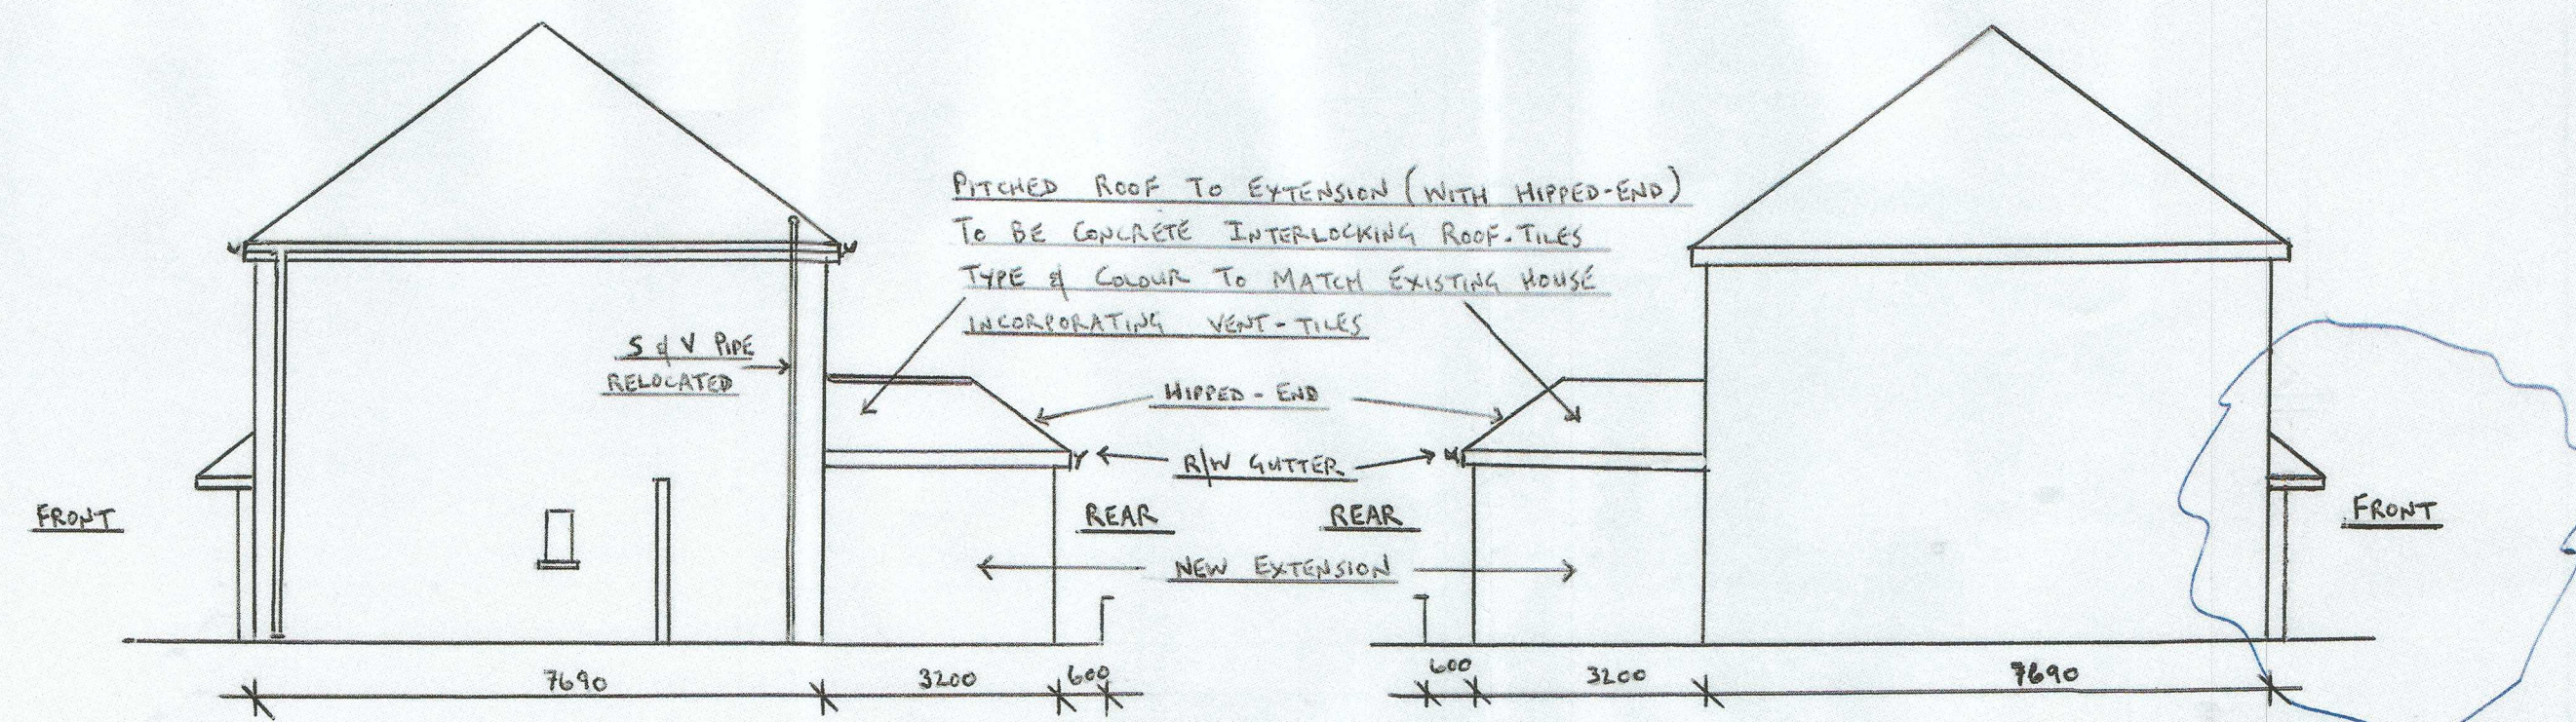


PROPOSED SIDE ELEVATION
(NORTH) 1:100

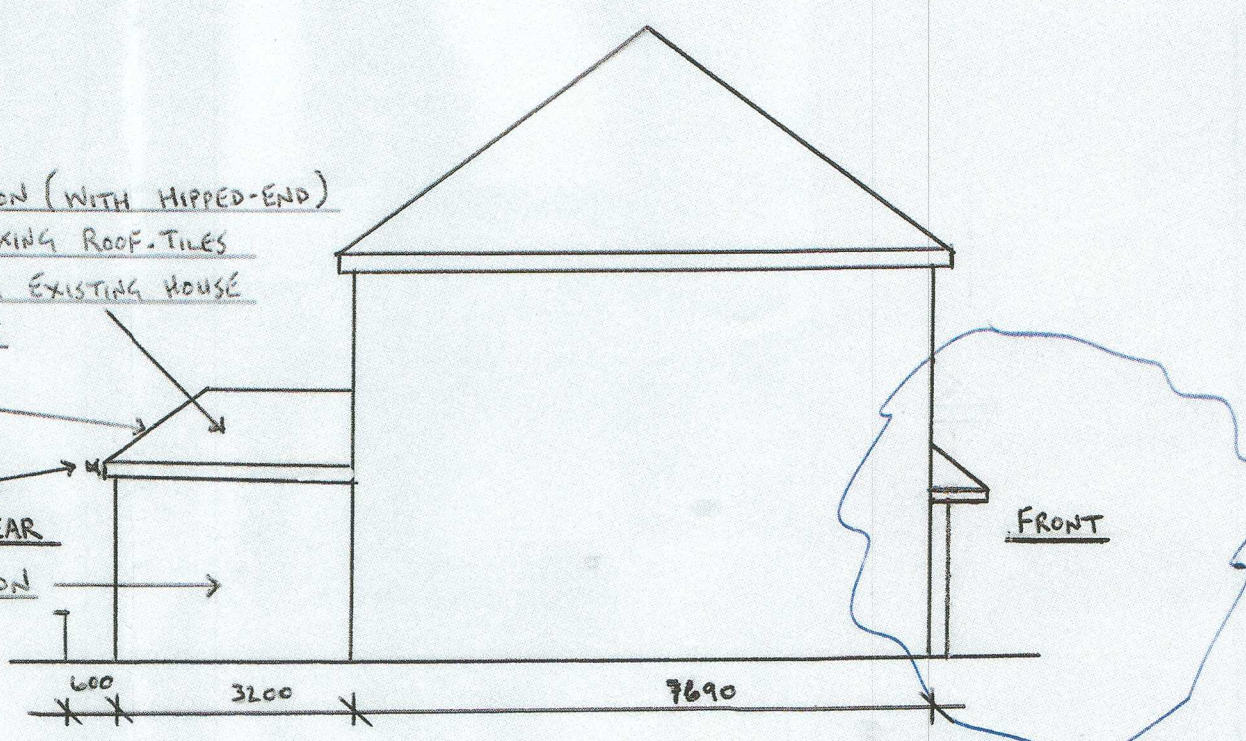


PROPOSED SIDE ELEVATION
(SOUTH) 1:100

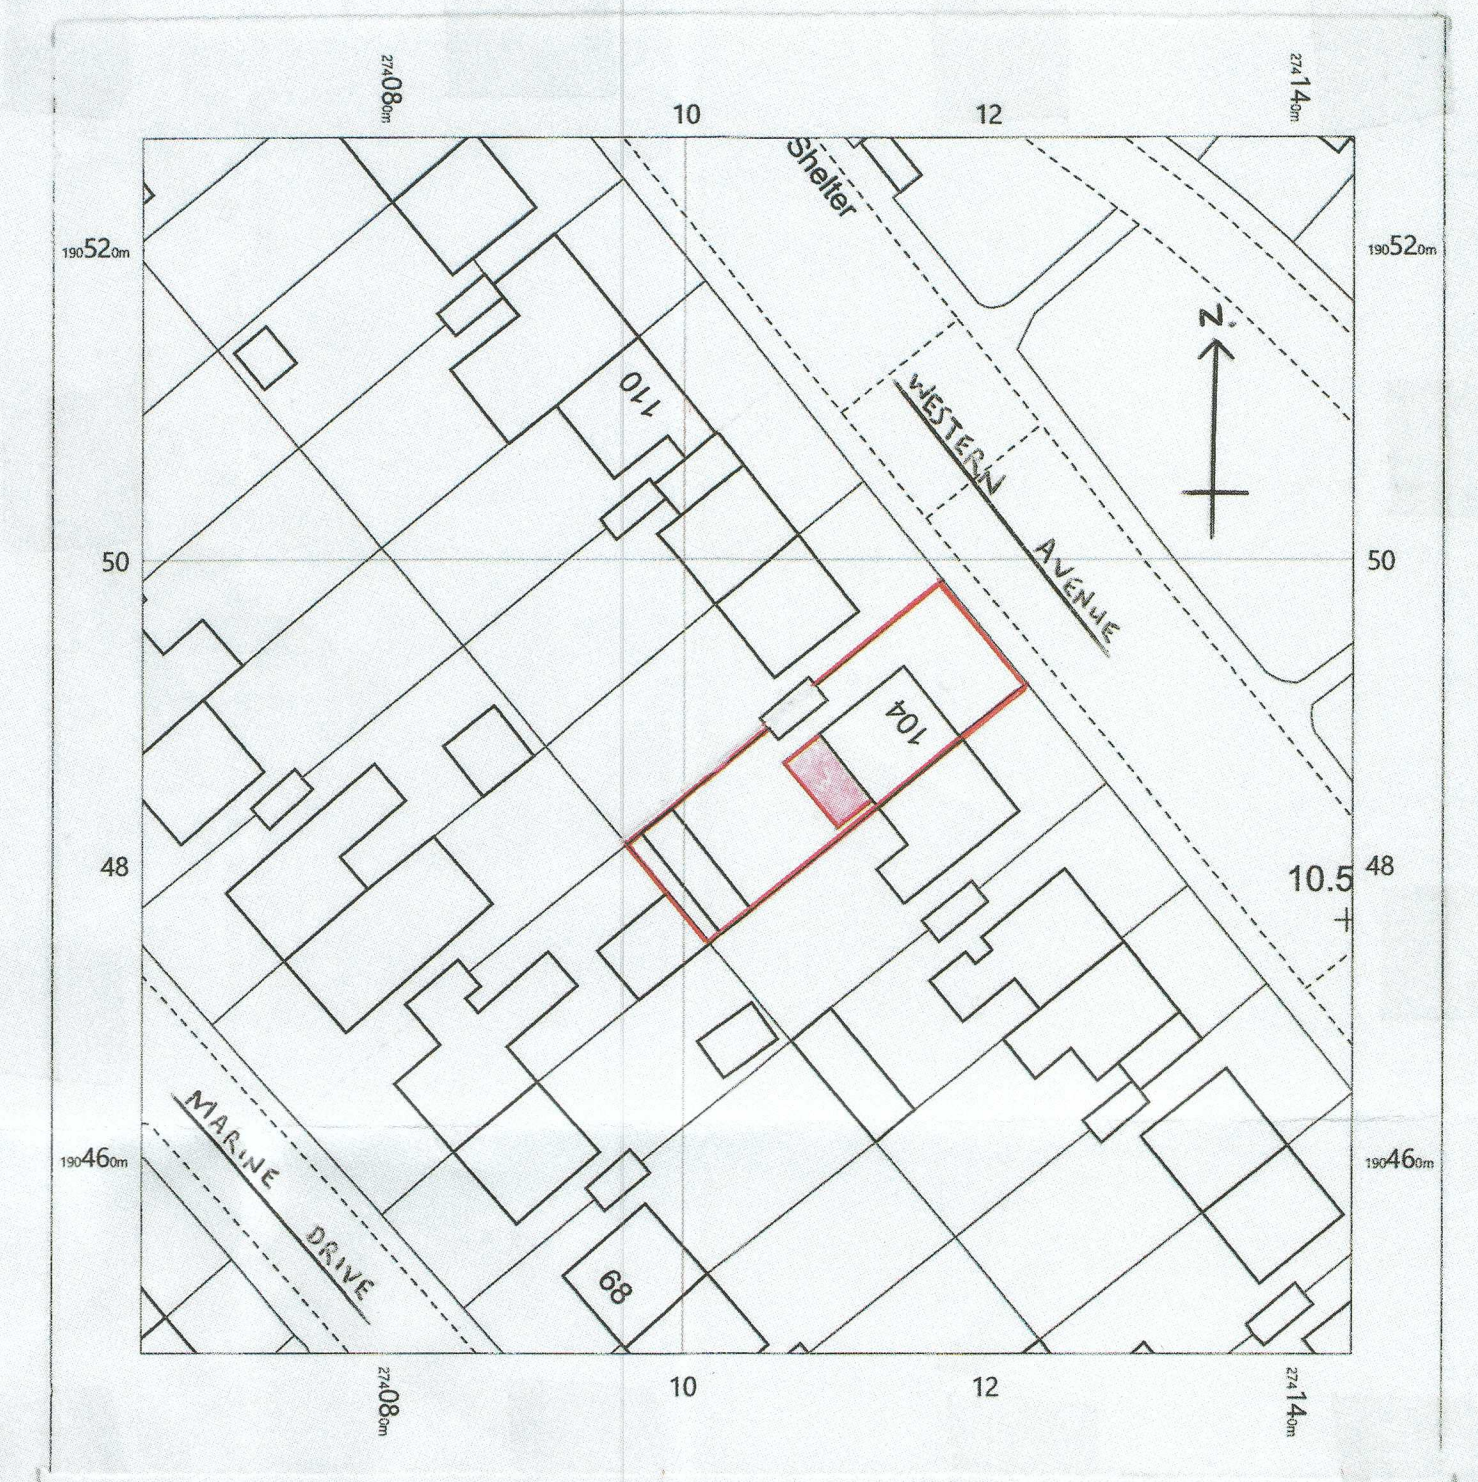


BLOCK PLAN 1:500

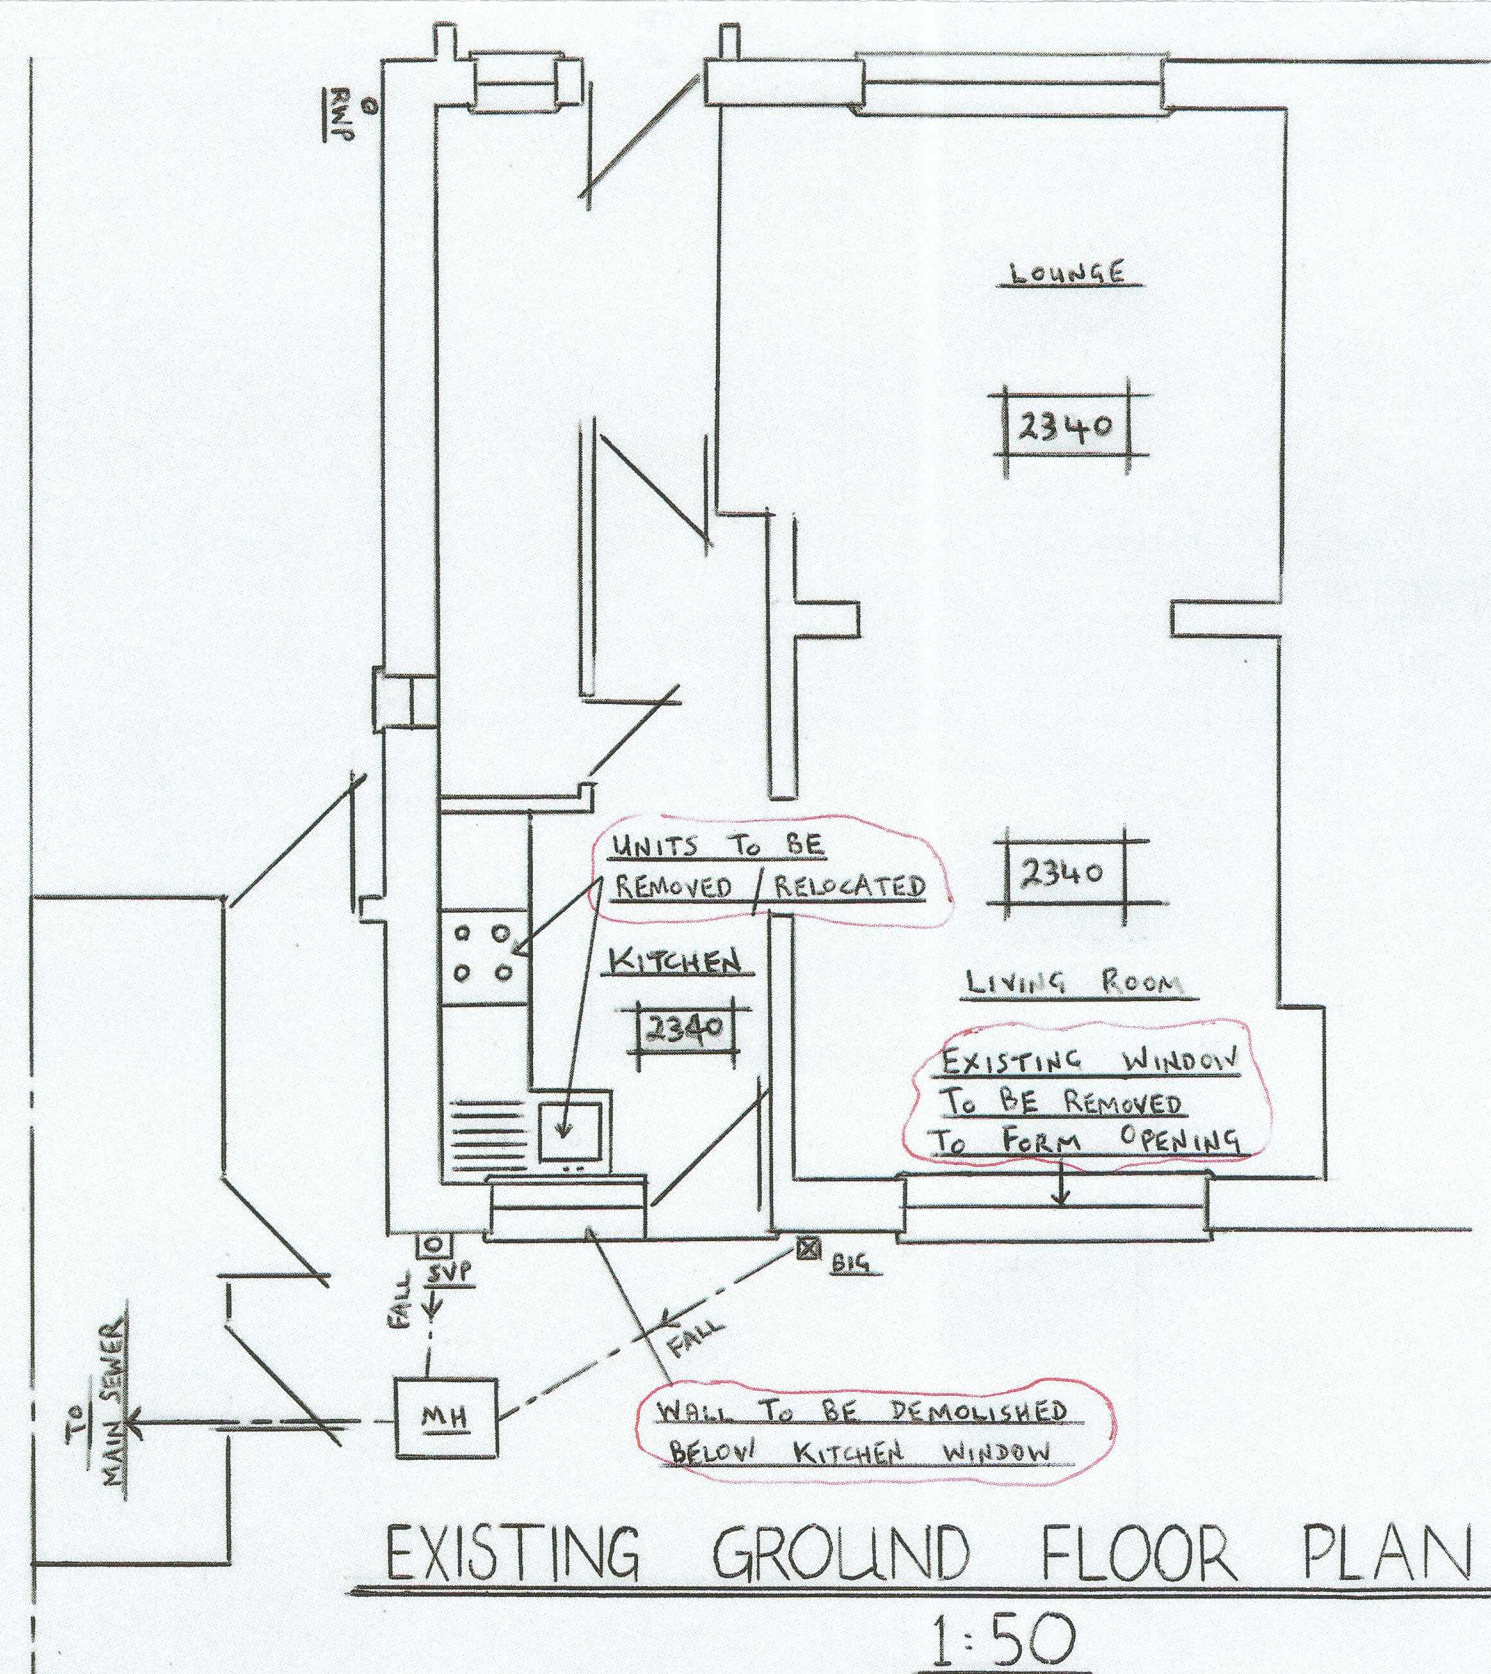

EXISTING GROUND FLOOR PLAN
1:50

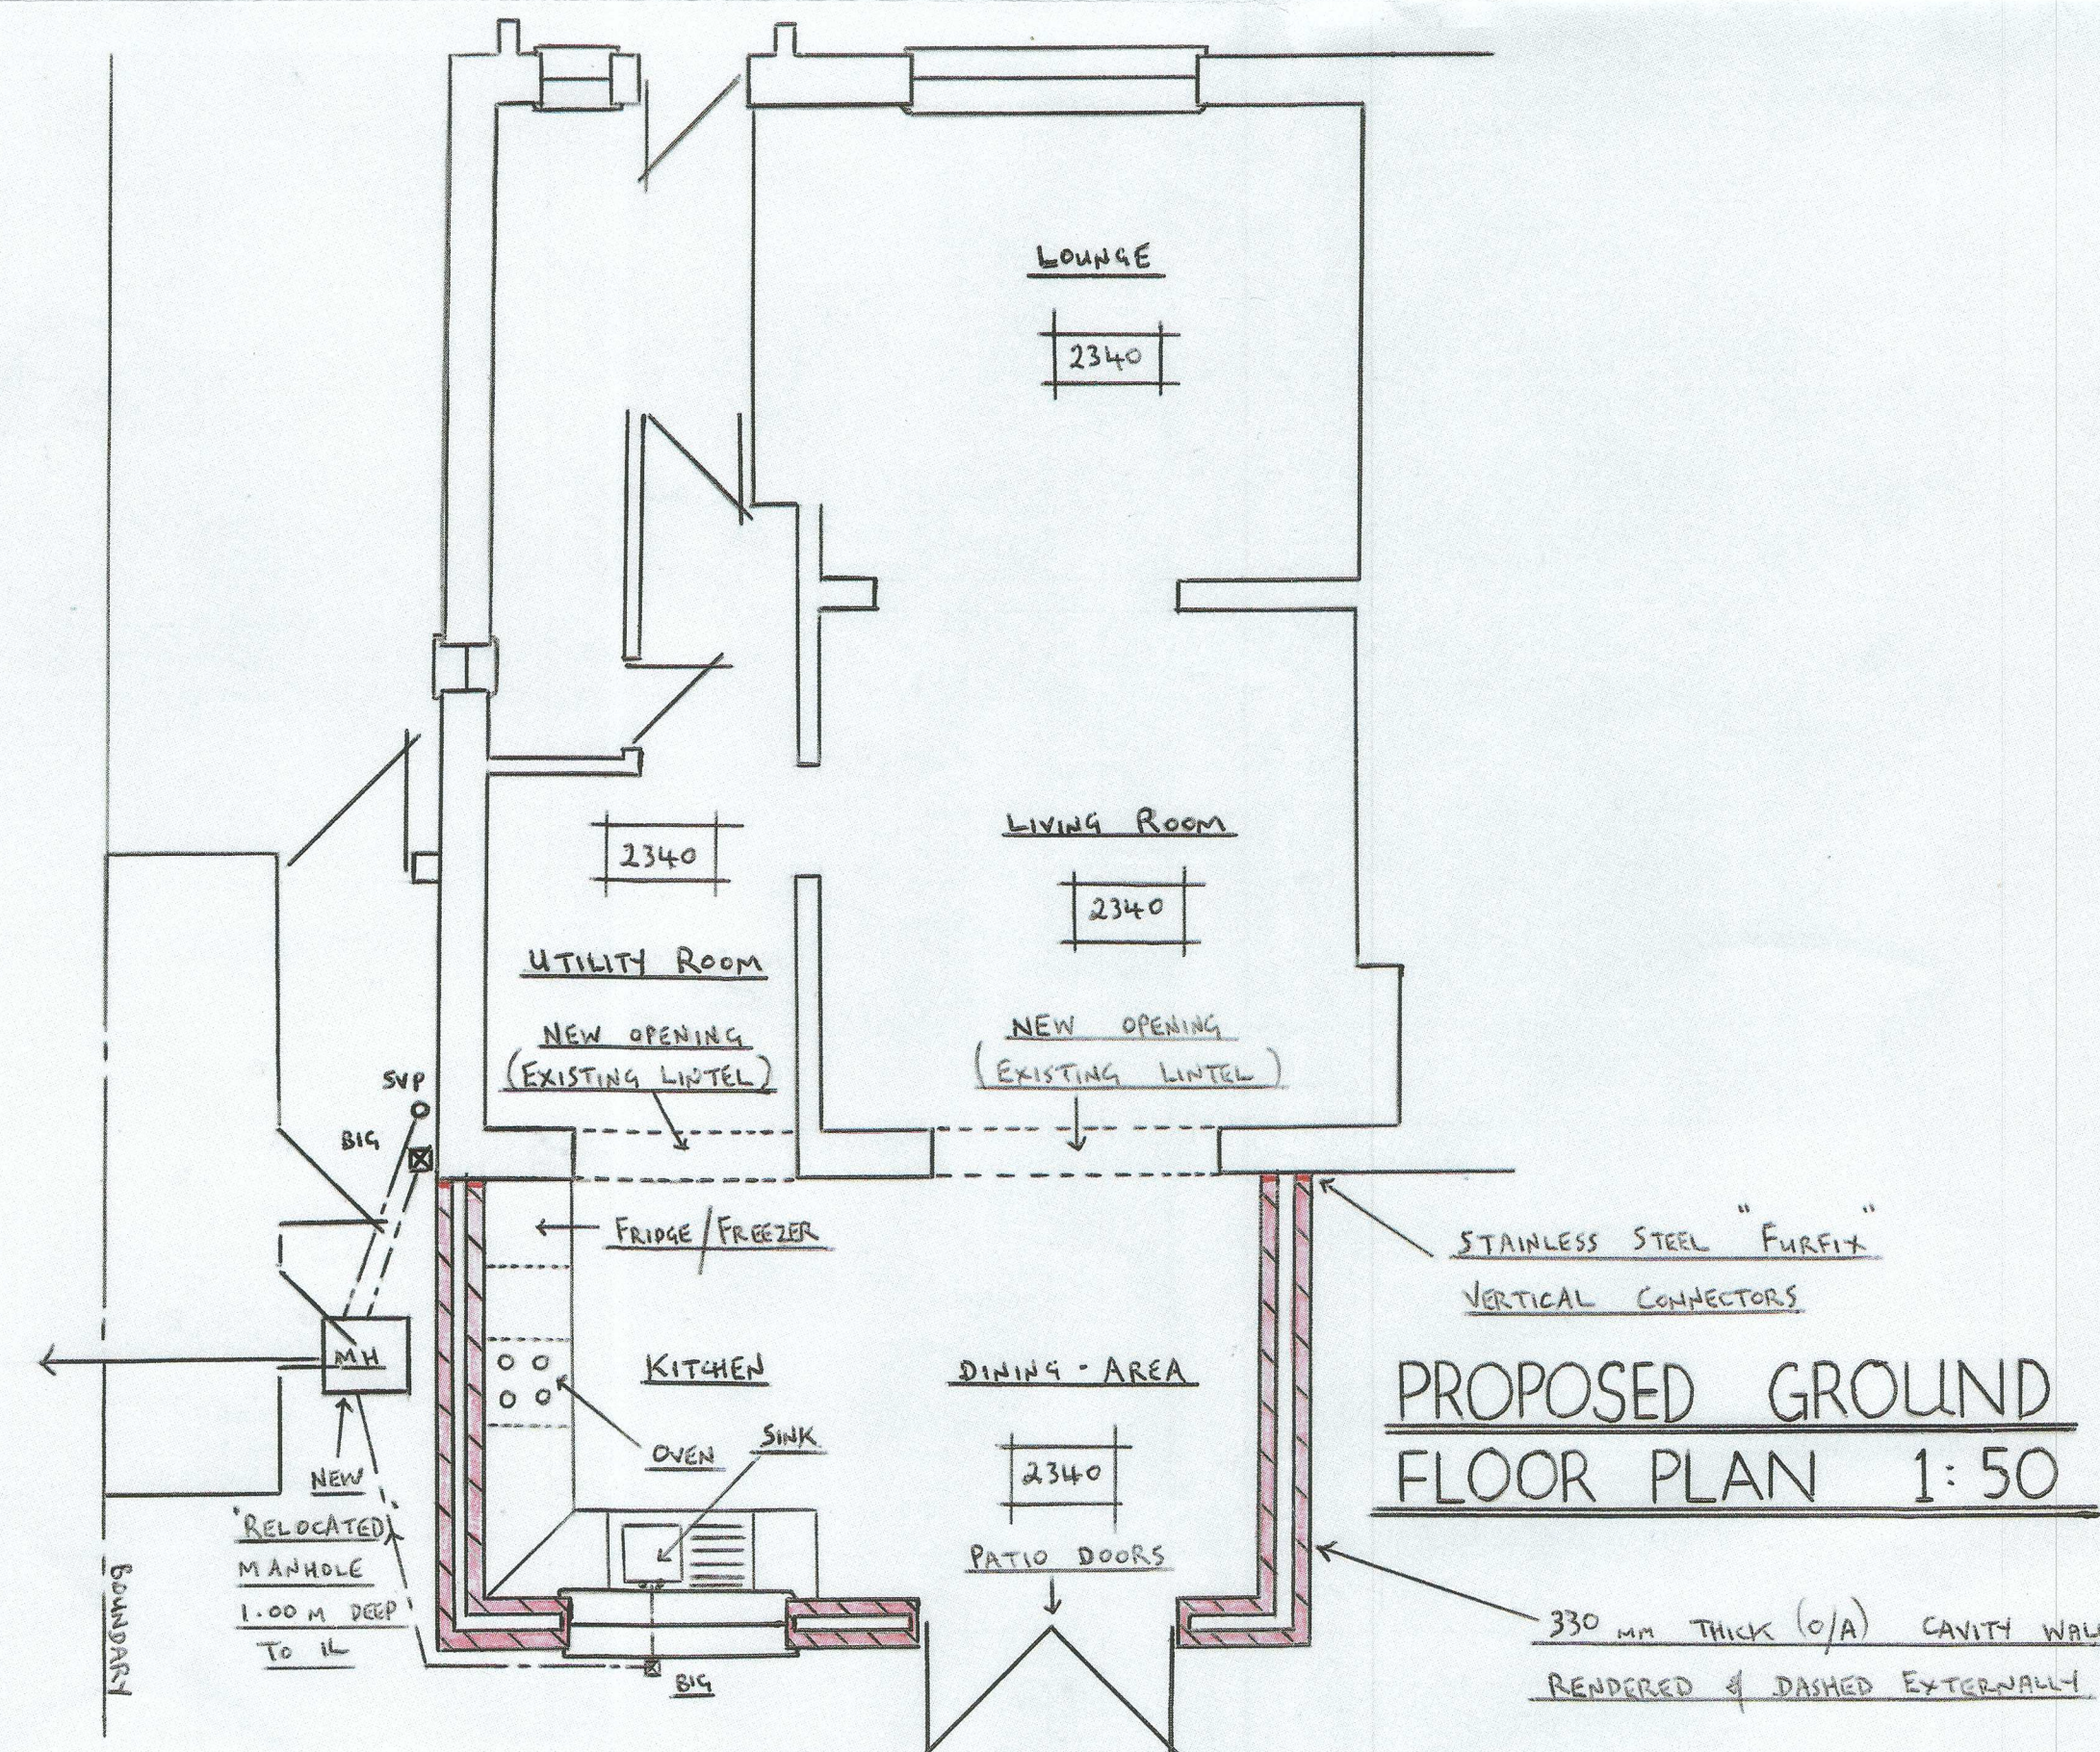

PROPOSED GROUND
FLOOR PLAN 1:50

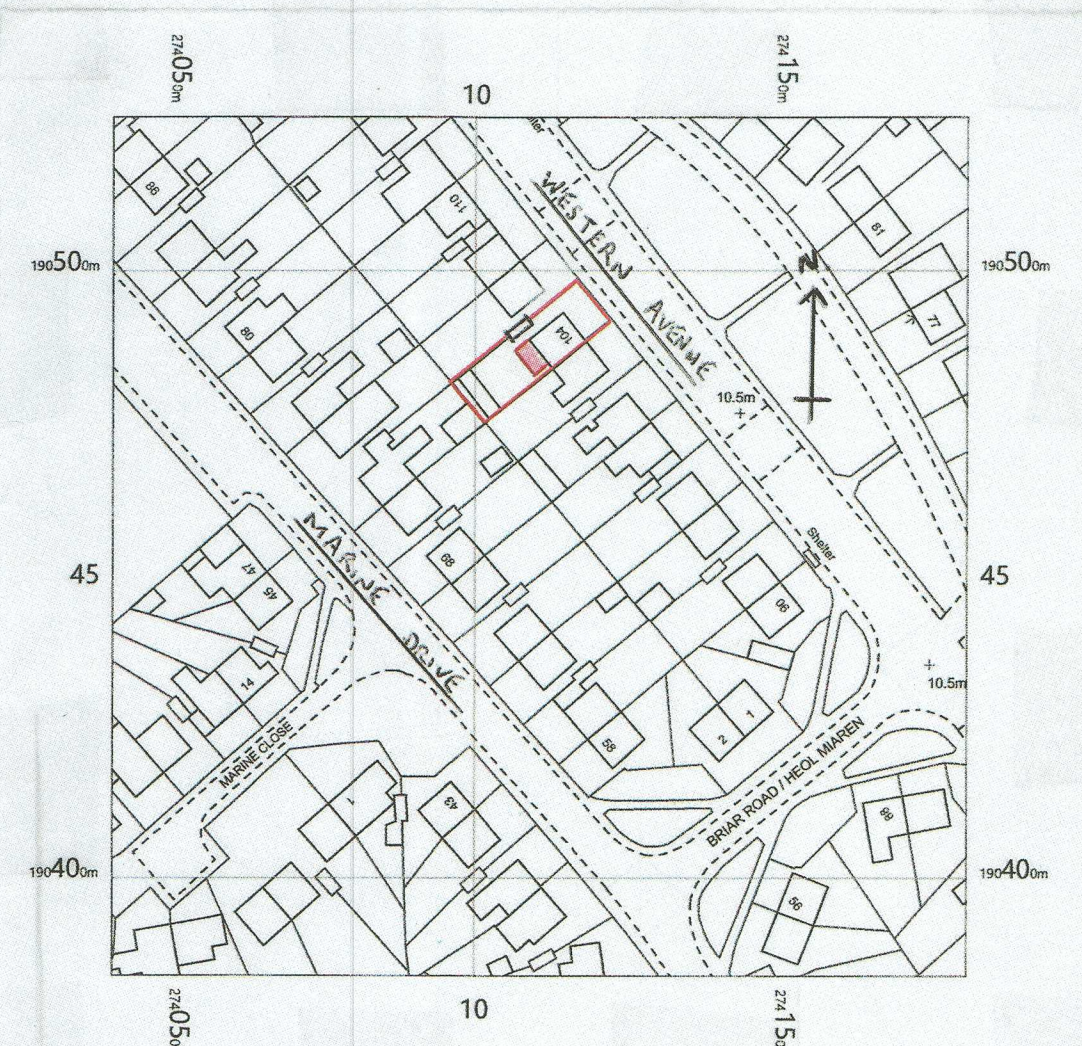

LOCATION PLAN 1:1250

PROPOSED SINGLE-STOREY REAR EXTENSION KITCHEN AND DINING-ROOM

AT 104 WESTERN AVENUE, SANDFIELDS-ESTATE, PORT-TALBOT, SA12 7NA, FOR MR. L. THOMAS

SCALES: AS SHOWN

SHEET 1 OF 2