
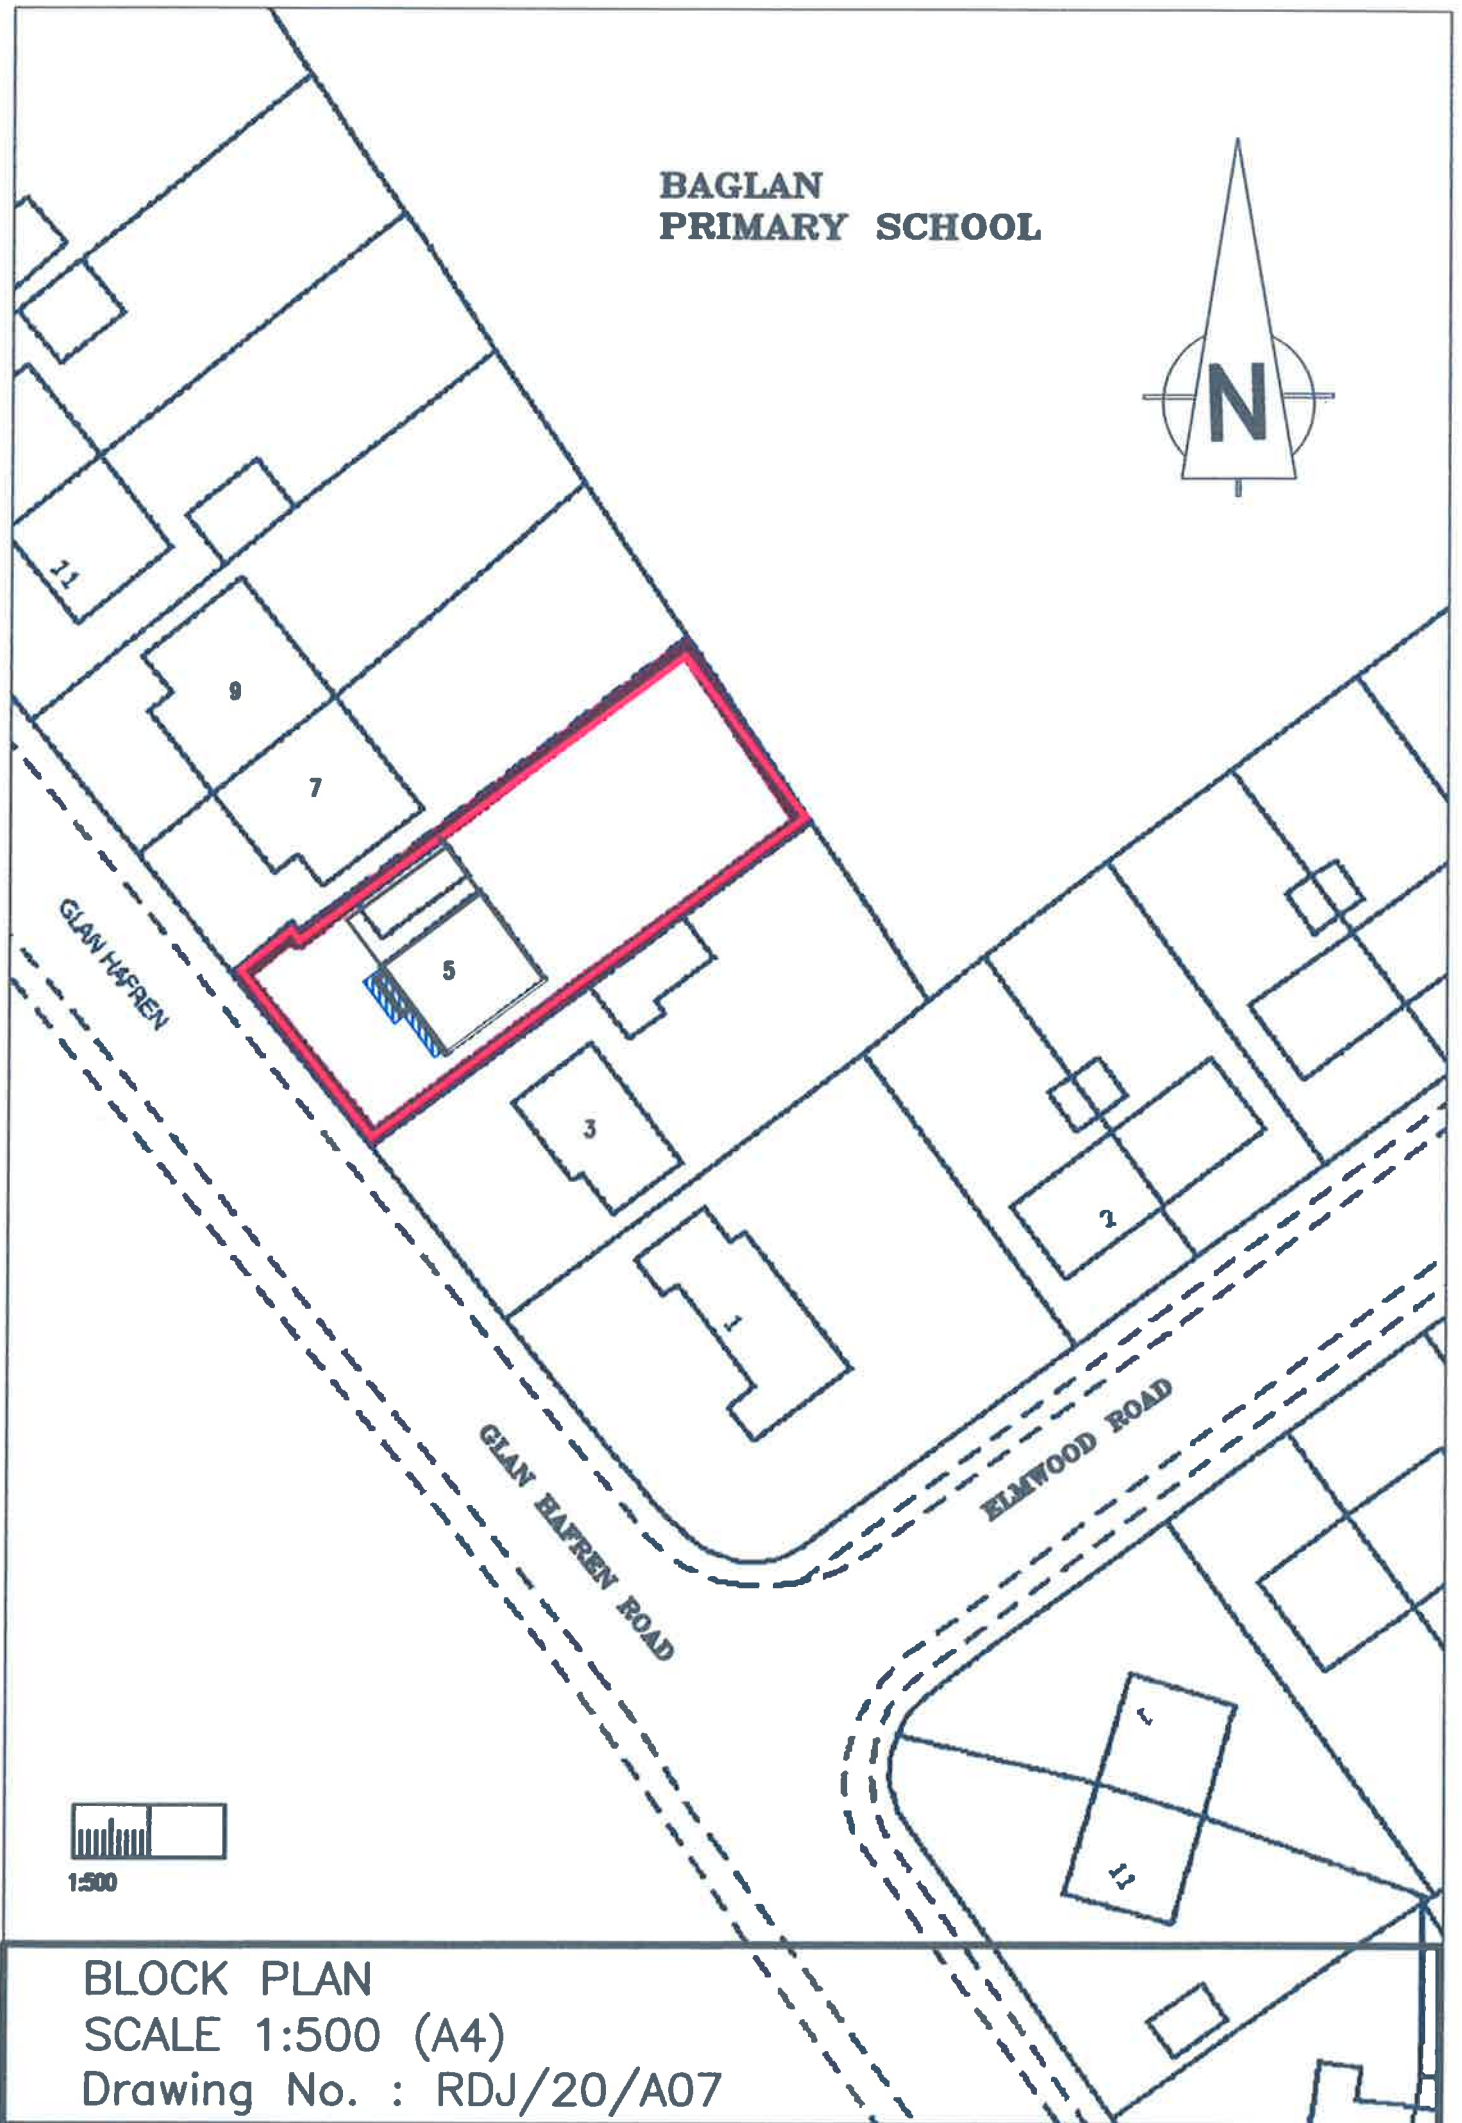


**BAGLAN
PRIMARY SCHOOL**

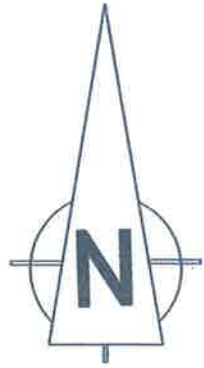

BLOCK PLAN
SCALE 1:500 (A4)
Drawing No. : RDJ/20/A07