



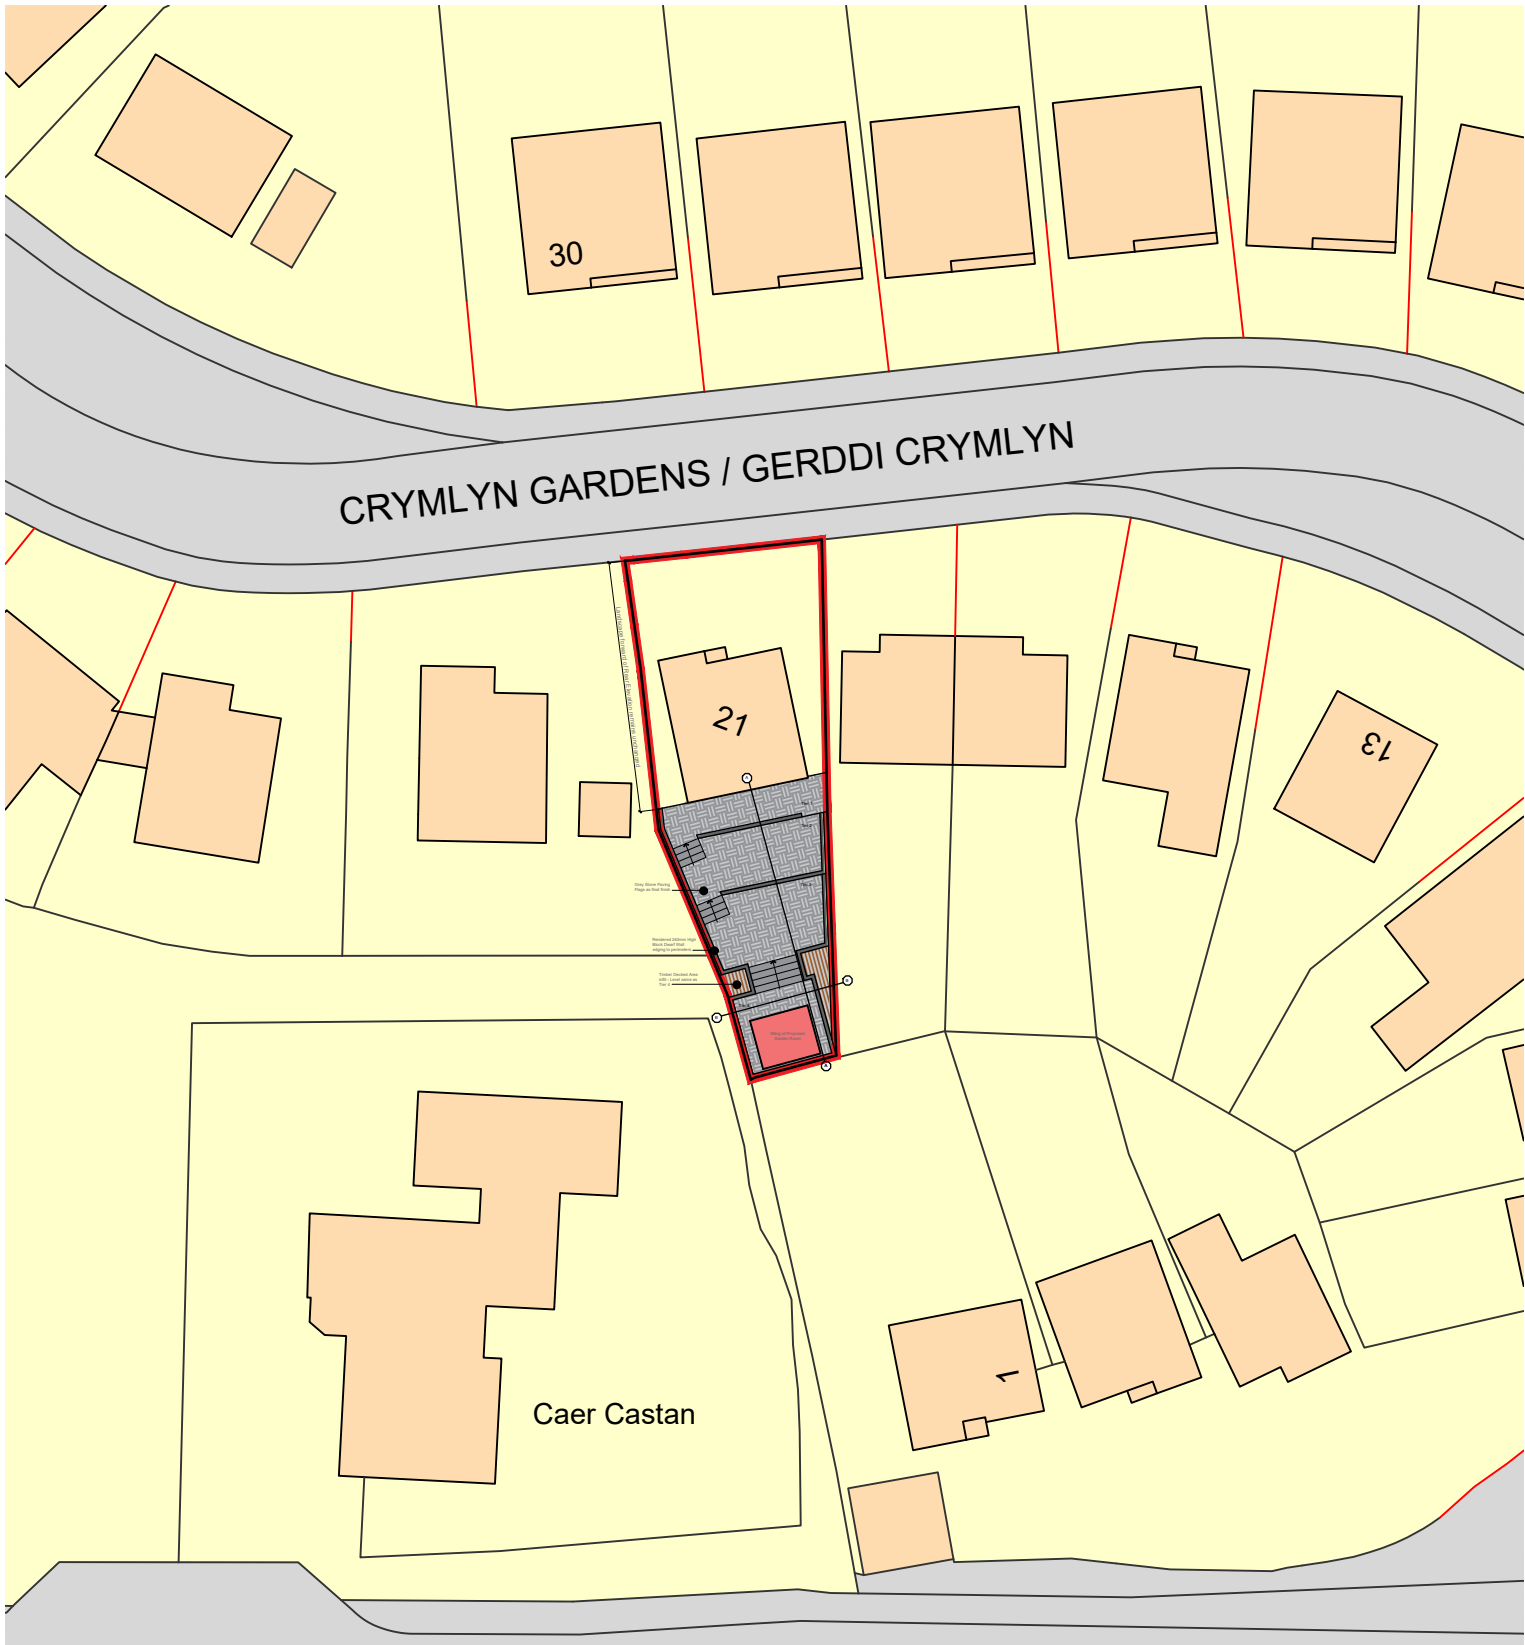

NOTES

Ordinance Survey, (c) Crown Copyright 2020. All rights reserved. Licence number 100022432

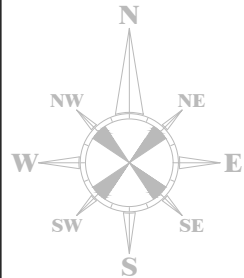

REVISIONS			
Rev	Comment	By	Date
A	Scale and Paper size amended as per planner comments.	AJW	01.08.2020

THIS DRAWING IS THE COPYRIGHT OF DARKIN ARCHITECTS AND MAY NOT BE COPIED, ALTERED OR REPRODUCED IN ANY FORM OR PASSED TO A THIRD PARTY WITHOUT THEIR CONSENT. DIMENSIONS MUST BE CHECKED AND VERIFIED ON SITE AND ANY DISCREPANCIES SHOULD BE REPORTED TO THE ARCHITECT. THIS DRAWING MUST NOT BE SCALED AND SHOULD BE READ IN CONJUNCTION WITH ALL OTHER CONSULTANT'S DRAWINGS. IF IN DOUBT ASK FOR CONFIRMATION.

CLIENT: Chloe McLean	
PROJECT TITLE: Retrospective Application	
PROJECT ADDRESS 1: 21 Crymlyn Gardens	A4
PROJECT ADDRESS 2: Neath, SA10 6EU	CHECKED BY: DLD
DRAWING TITLE: Proposed Rear Landscape Plan	APPROVED BY: DLD
DATE: 24.07.2020	SCALE: 1:500
DRAWN BY: AJW	REF: RH441
DRAWING NO: 102	REV: A

CARDIFF 02921 197 196
LLANELLI 01554 778 730
NEATH 01639 368 000
info@darkinarchitects.com

© Copyright Darkin Architects 2020
RIBA 
Chartered Practice