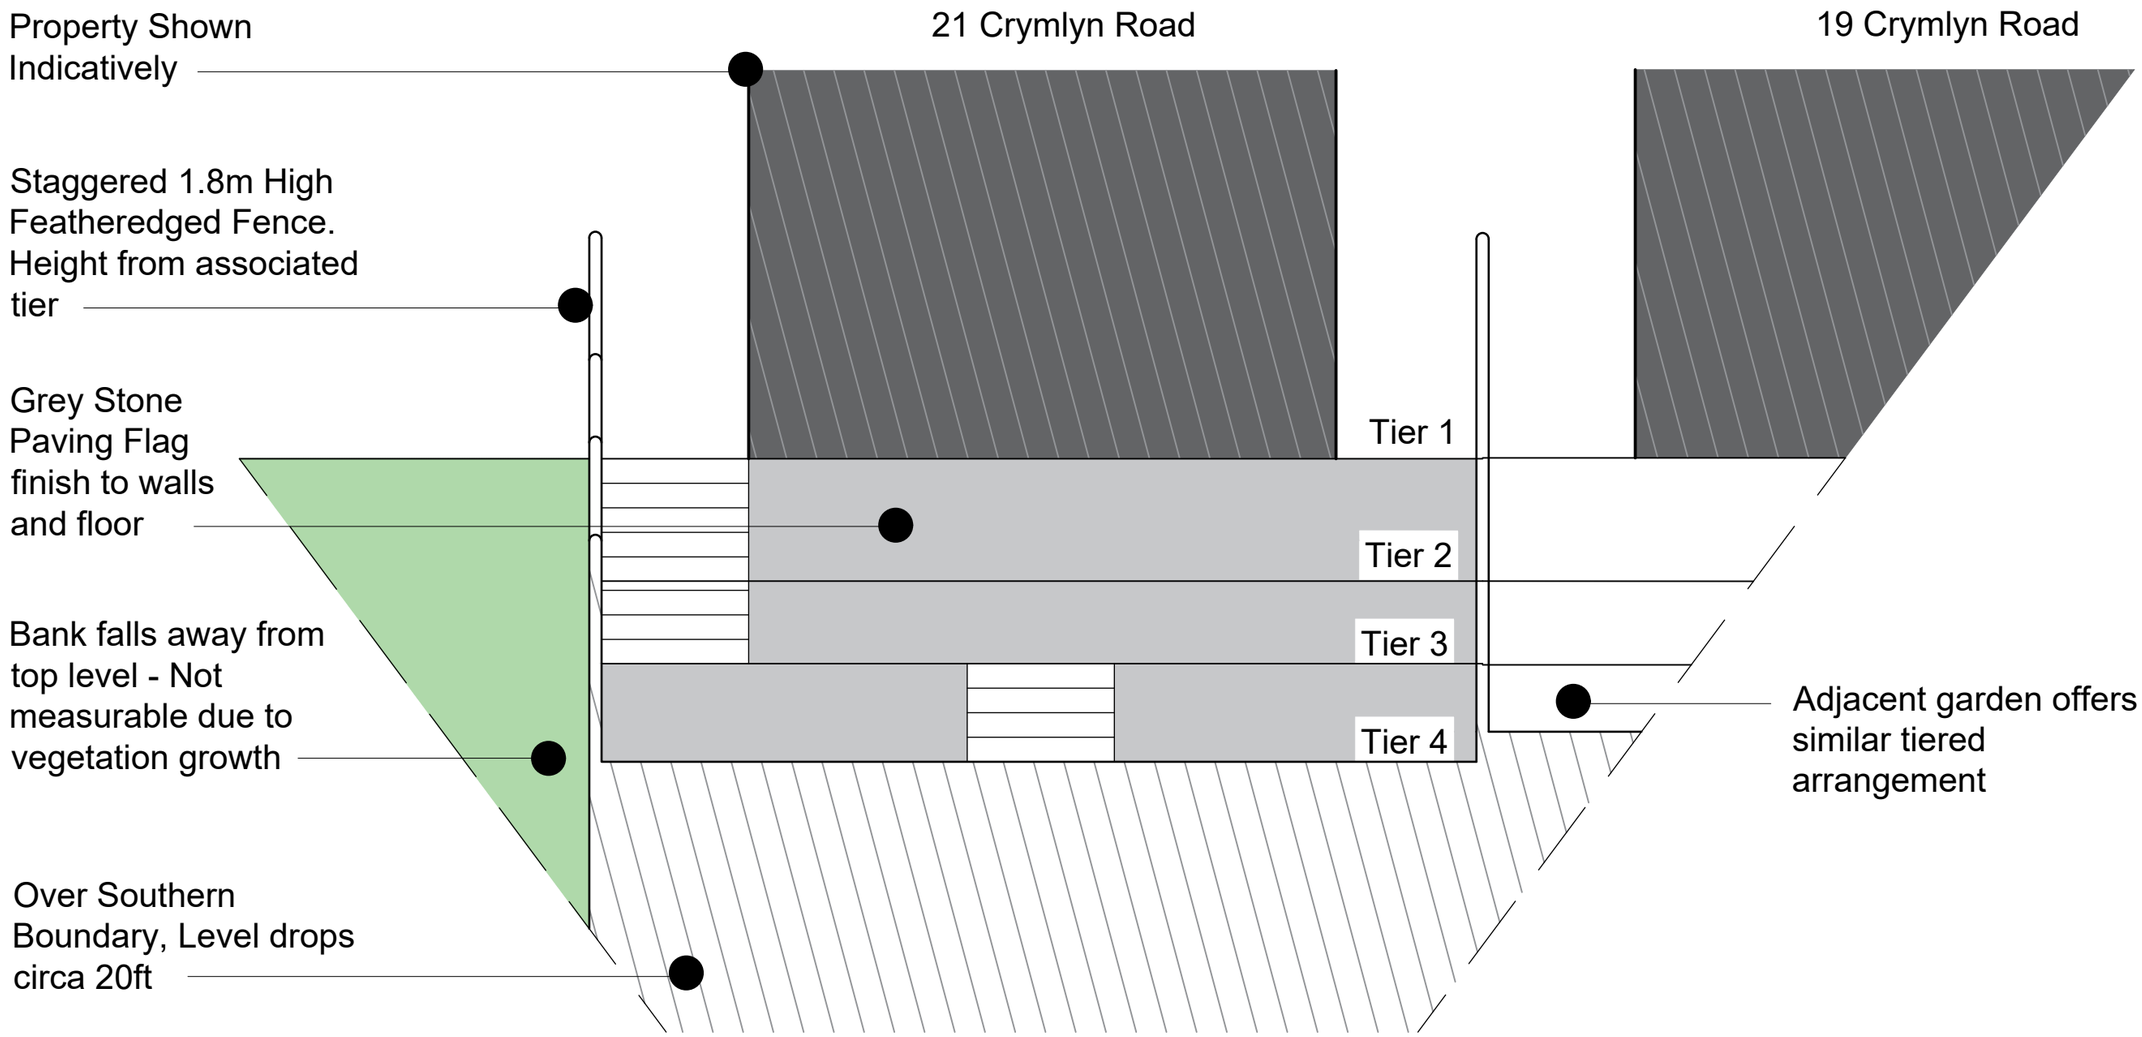


NOTES

Ordnance Survey, (c) Crown Copyright 2020. All rights reserved. Licence number 100022432

N NW NE W E SW SE S

REVISONS

Rev	Comment	By	Date
-			

THIS DRAWING IS THE COPYRIGHT OF DARKIN ARCHITECTS AND MAY NOT BE COPIED, ALTERED OR REPRODUCED IN ANY FORM OR PASSED TO A THIRD PARTY WITHOUT THEIR CONSENT. DIMENSIONS MUST BE CHECKED AND VERIFIED ON SITE AND ANY DISCREPANCIES SHOULD BE REPORTED TO THE ARCHITECT. THIS DRAWING MUST NOT BE SCALED AND SHOULD BE READ IN CONJUNCTION WITH ALL OTHER CONSULTANT'S DRAWINGS. IF IN DOUBT ASK FOR CONFIRMATION.

CLIENT:	**Chloe McLean**
PROJECT TITLE:	**Retrospective Application**
PROJECT ADDRESS 1:	**21 Crymlyn Gardens**
PROJECT ADDRESS 2:	**Neath, SA10 6EU**
DRAWING TITLE:	**Proposed Section B-B**

A3

CHECKED BY: **DLD**

APPROVED BY: **DLD**

DATE: **01.08.2020** SCALE: **1:100** DRAWN BY: **AJW** REF: **RH441** DRAWING NO: **404** REV: **-**

CARDIFF 02921 197 196
LLANELLI 01554 778 730
NEATH 01639 368 000
info@darkinarchitects.com

© Copyright Darkin Architects 2020

RIBA Chartered Practice