


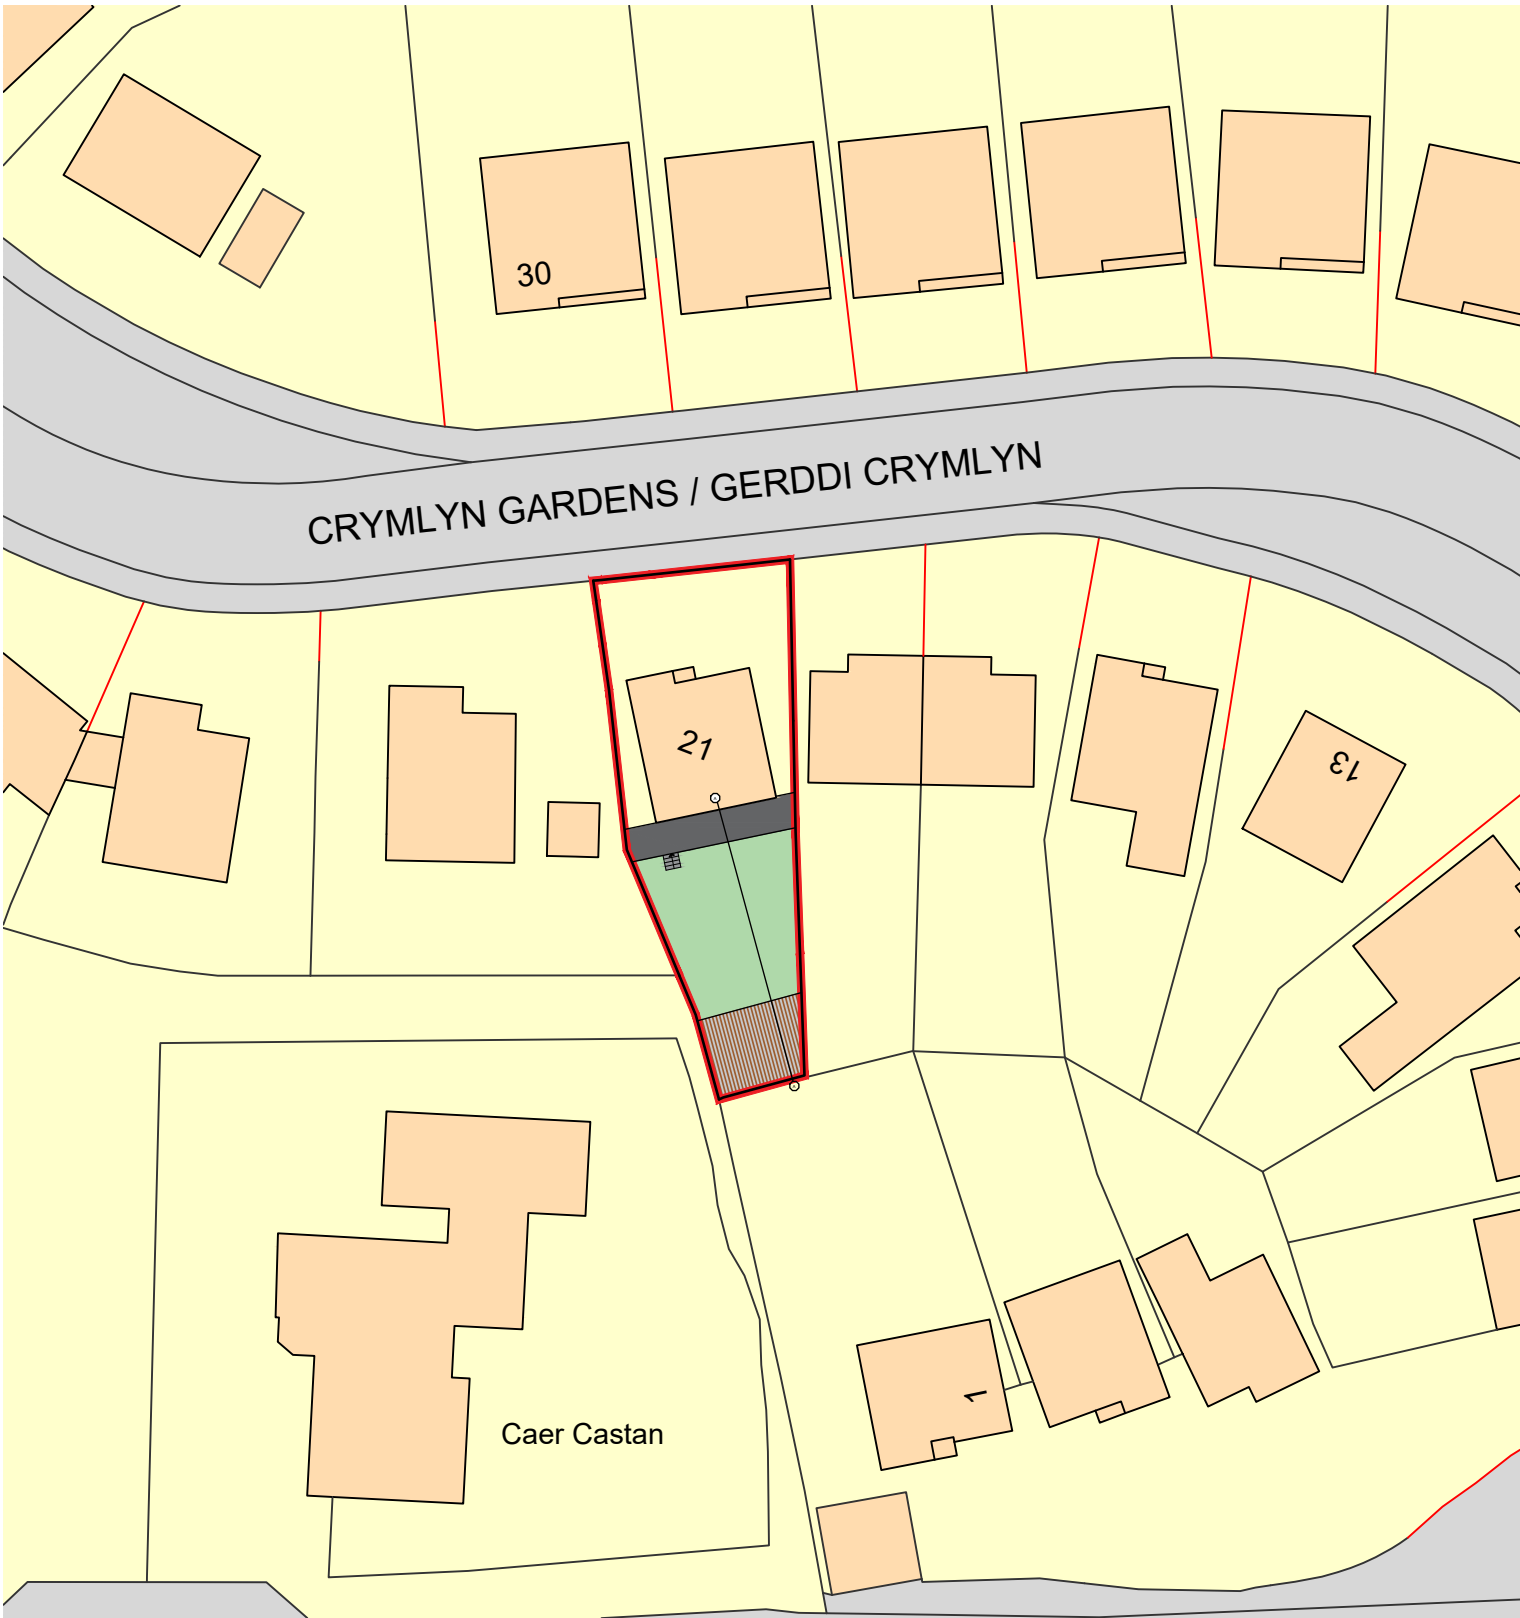

NOTES		REVISIONS		CLIENT:	
Ordinance Survey, (c) Crown Copyright 2020. All rights reserved. Licence number 100022432	Rev	Comment	By	Date	Chloe McLean
					PROJECT TITLE: Retrospective Application
					PROJECT ADDRESS 1: 21 Crymlyn Gardens
					PROJECT ADDRESS 2: Neath, SA10 6EU
					DRAWING TITLE: Existing Rear Landscape Plan
A	Scale and Paper size amended as per planner comments.	AJW	01.08.2020	DATE: 24.07.2020	SCALE: 1:500
THIS DRAWING IS THE COPYRIGHT OF DARKIN ARCHITECTS AND MAY NOT BE COPIED, ALTERED OR REPRODUCED IN ANY FORM OR PASSED TO A THIRD PARTY WITHOUT THEIR CONSENT. DIMENSIONS MUST BE CHECKED AND VERIFIED ON SITE AND ANY DISCREPANCIES SHOULD BE REPORTED TO THE ARCHITECT. THIS DRAWING MUST NOT BE SCALED AND SHOULD BE READ IN CONJUNCTION WITH ALL OTHER CONSULTANT'S DRAWINGS. IF IN DOUBT ASK FOR CONFIRMATION.				DRAWN BY: AJW	REF: RH441
				DRAWING NO: 101	REV: A
				CARDIFF 02921 197 196 LLANELLI 01554 778 730 NEATH 01639 368 000 info@darkinarchitects.com © Copyright Darkin Architects 2020 RIBA Chartered Practice	