

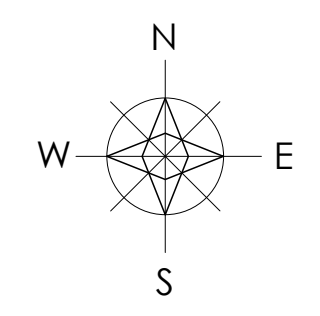


existing floor plan
scale | 1:100


existing elevations

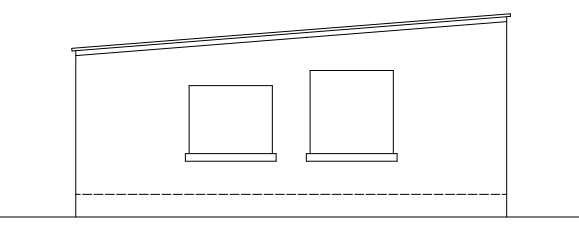


south east elevation

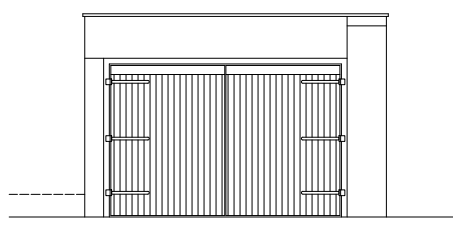

north east elevation

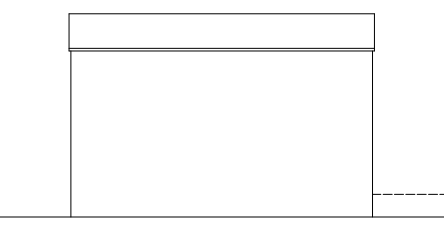


south west elevation

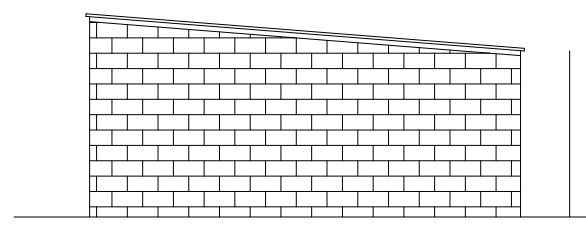


north west elevation


proposed elevations

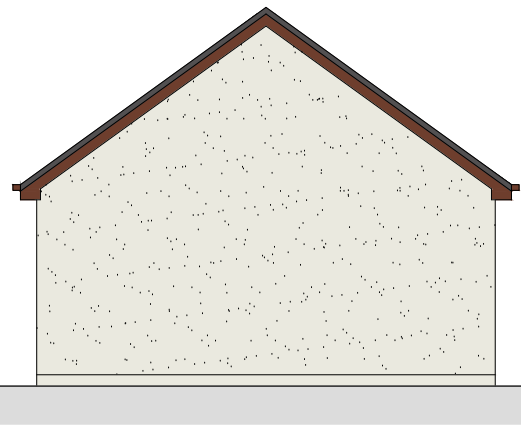


south west elevation
scale | 1:100

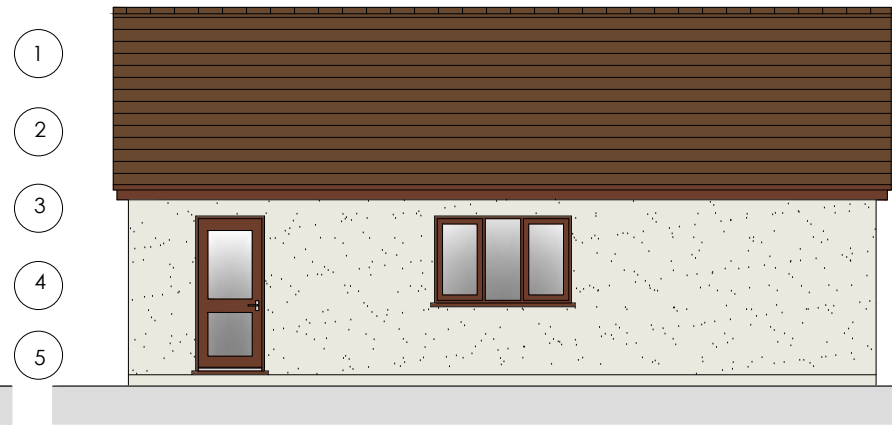

south east elevation

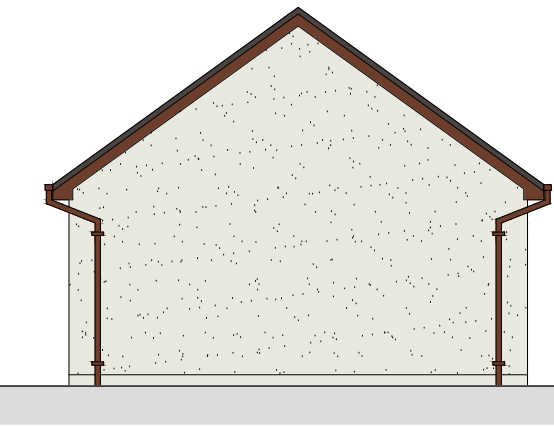

north east elevation

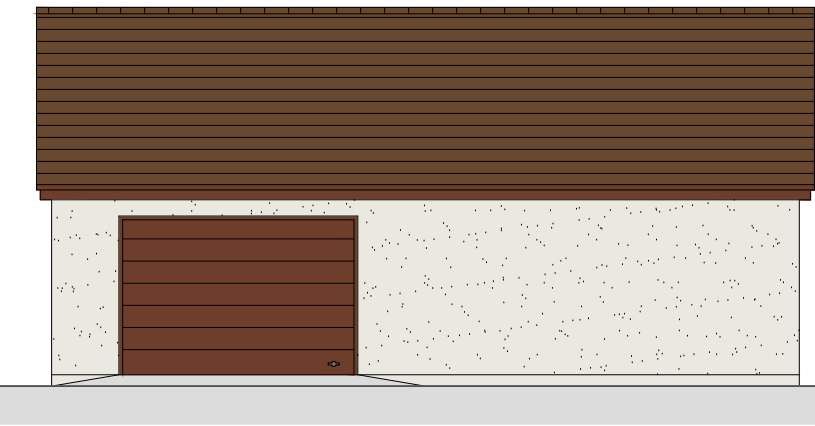


north west elevation


- 1 brown concrete roofing tiles to match existing
- 2 brown upvc rainwater goods to match existing
- 3 brown fascias and soffit boards to match existing
- 4 brown upvc double glazed window and doors to match existing
- 5 cream spar dash finish to walls to match existing




location plan
scale | 1:1250

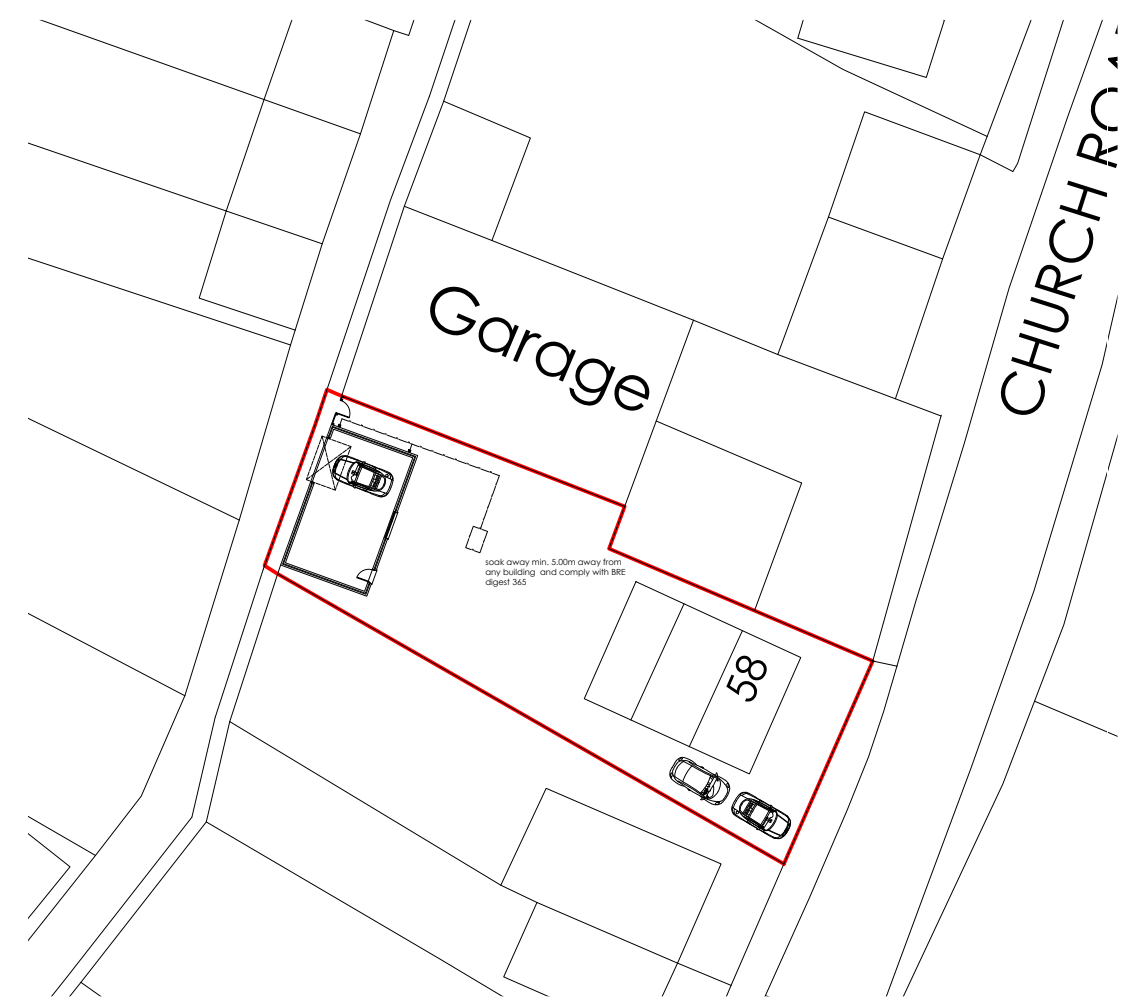


block plan
scale | 1:500

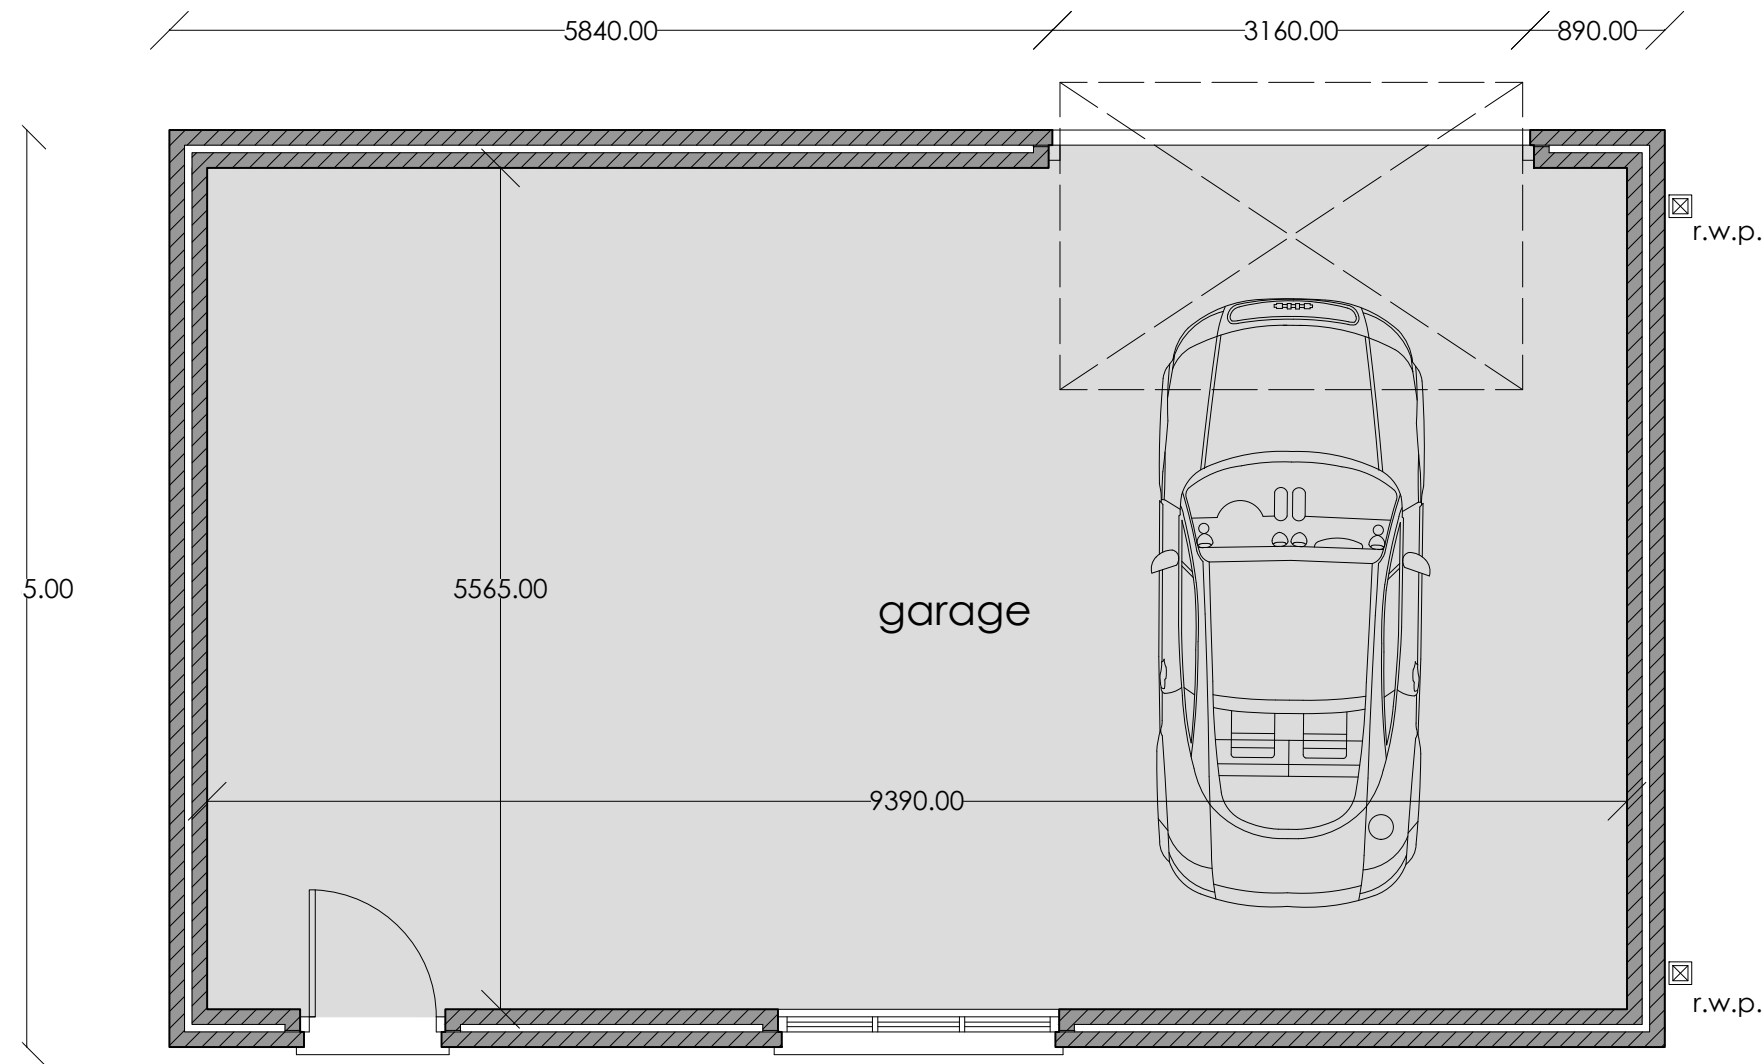


proposed floor plan
scale | 1:50

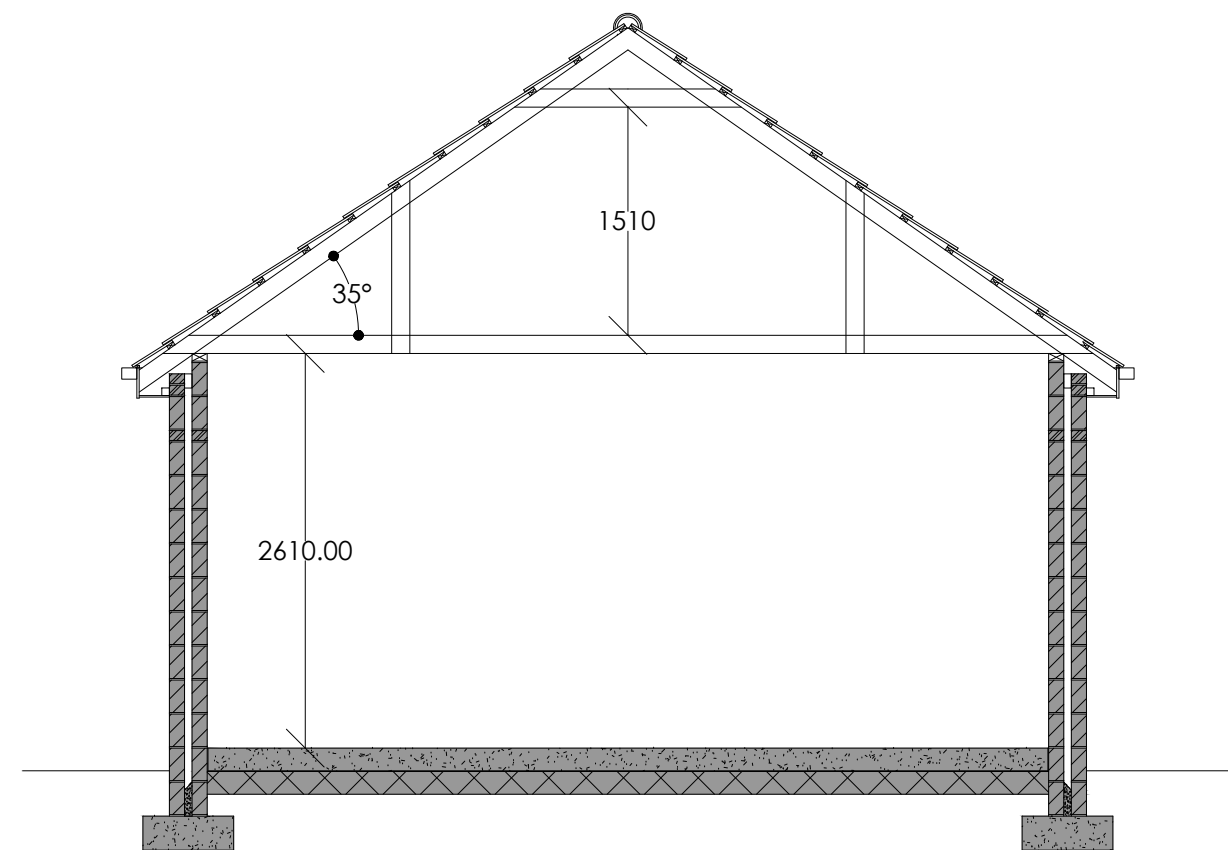

proposed typical section
scale | 1:50

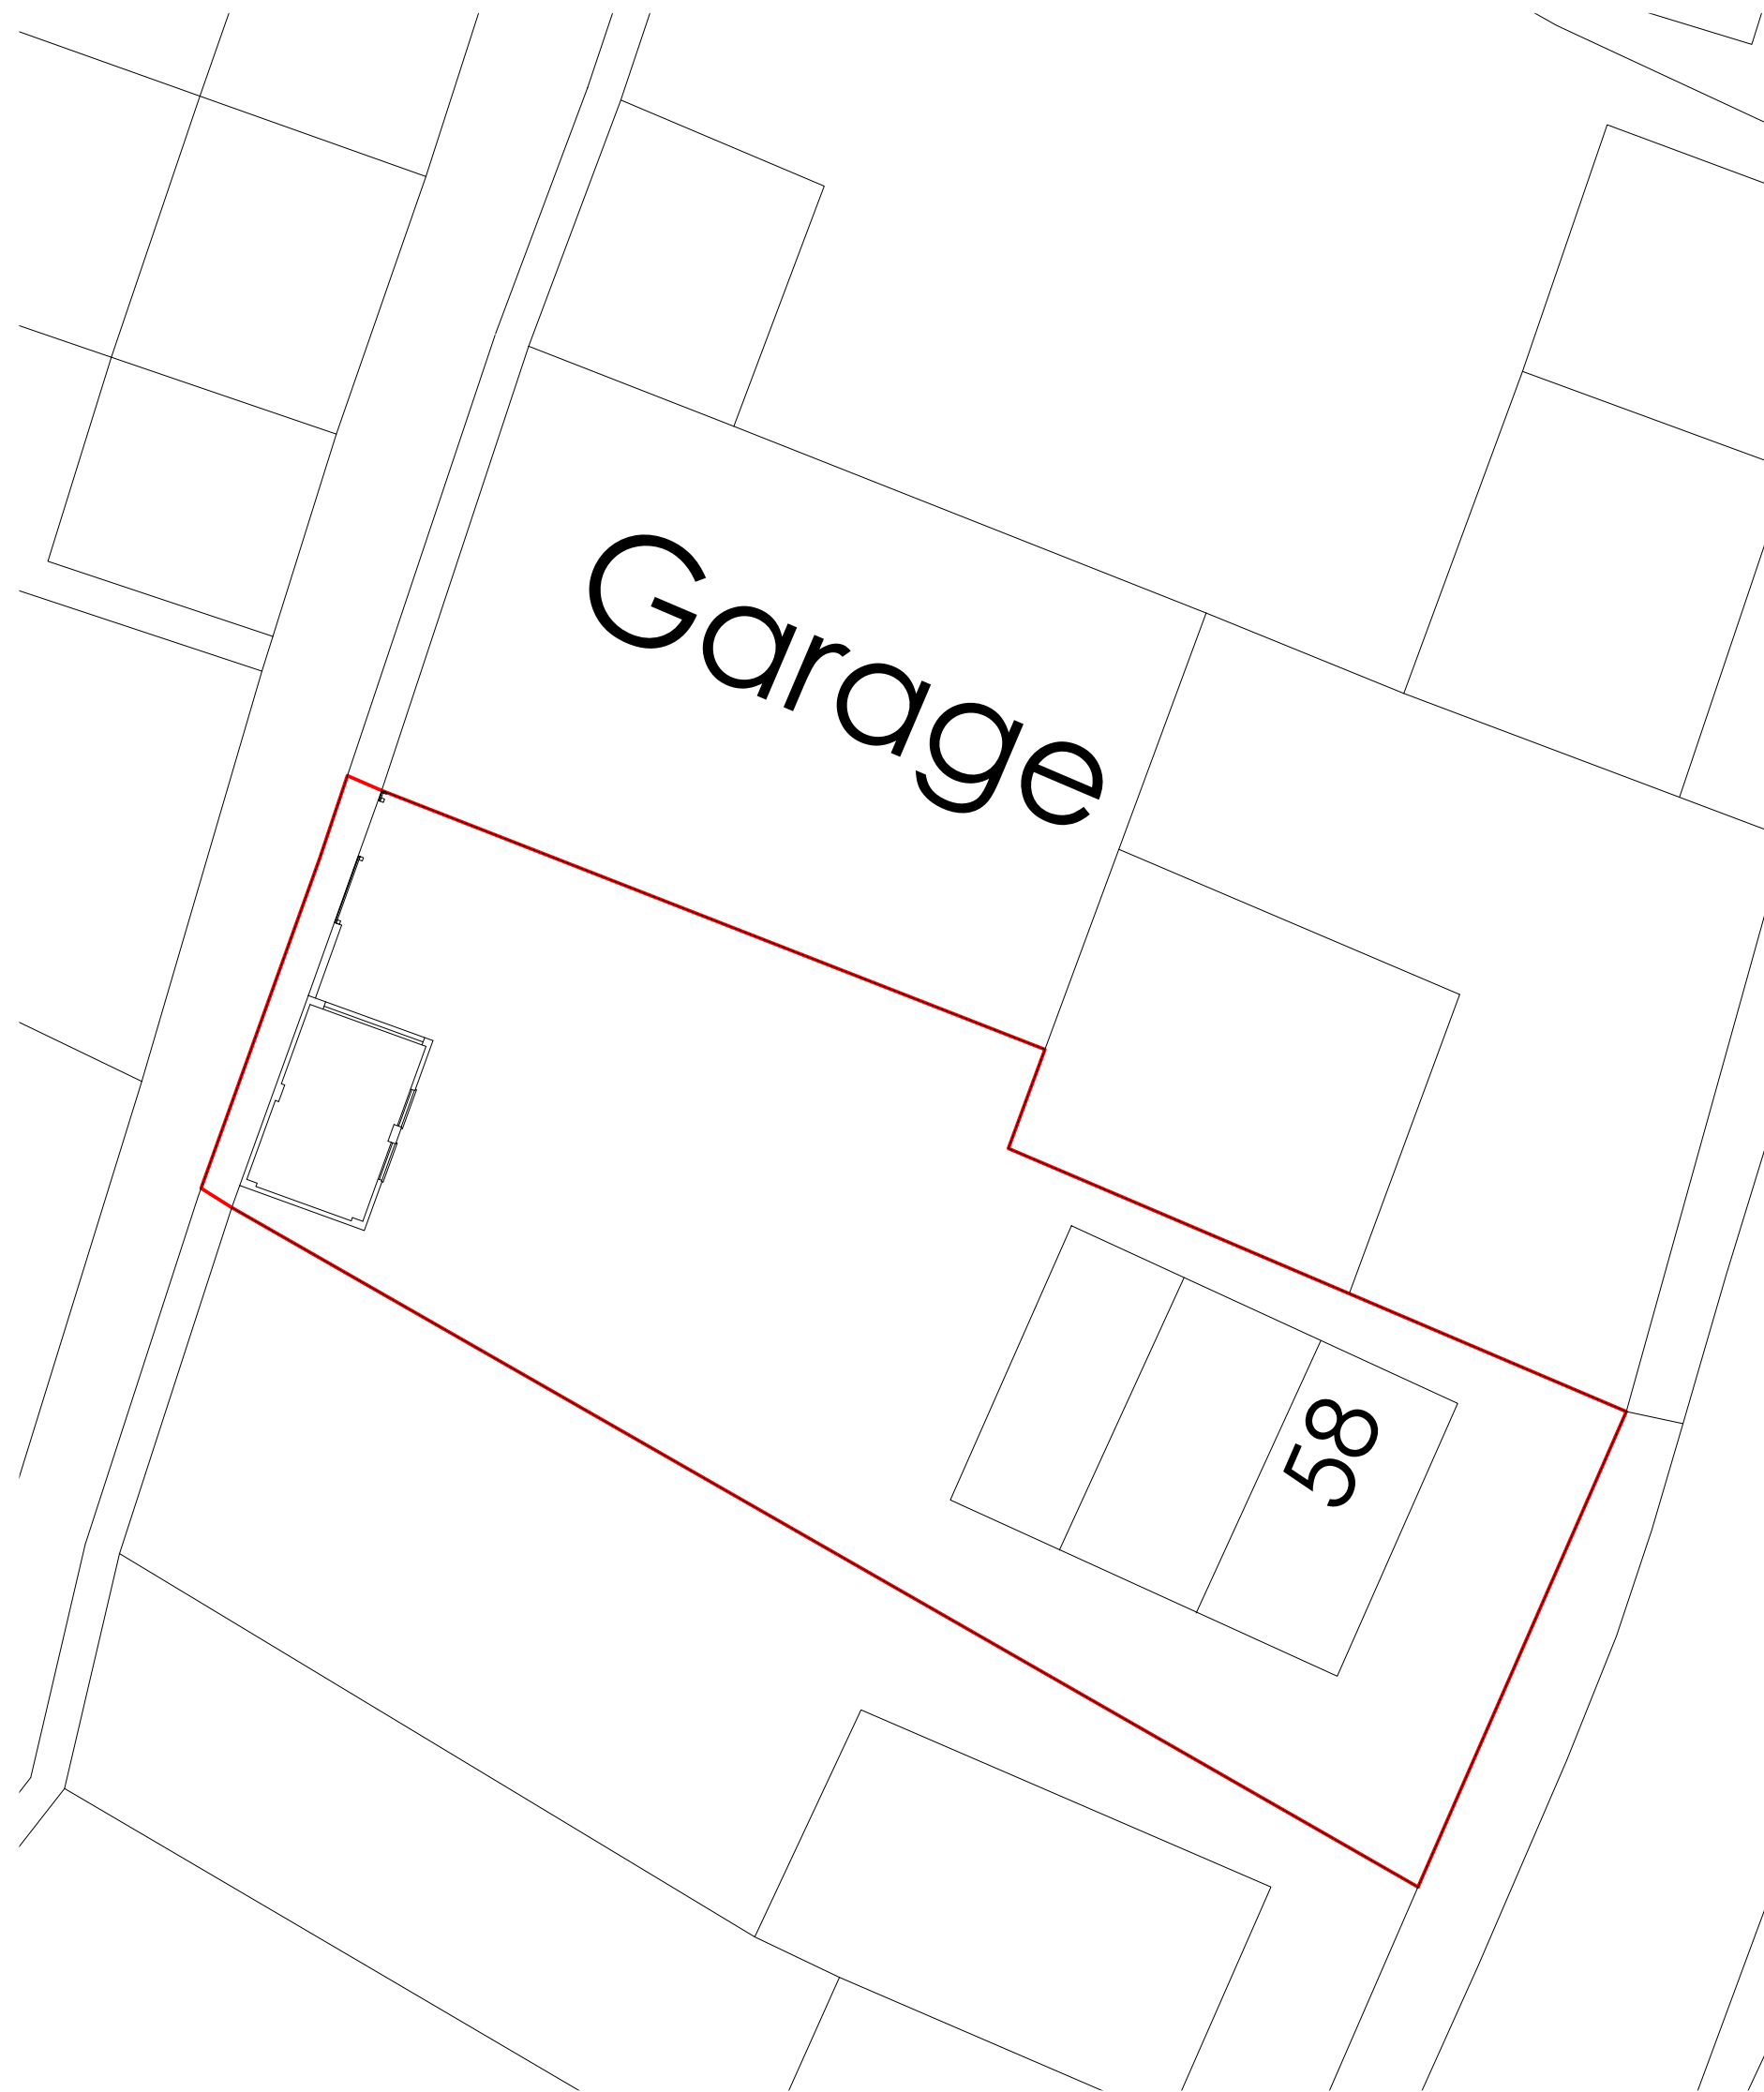

existing site plan
scale | 1:200

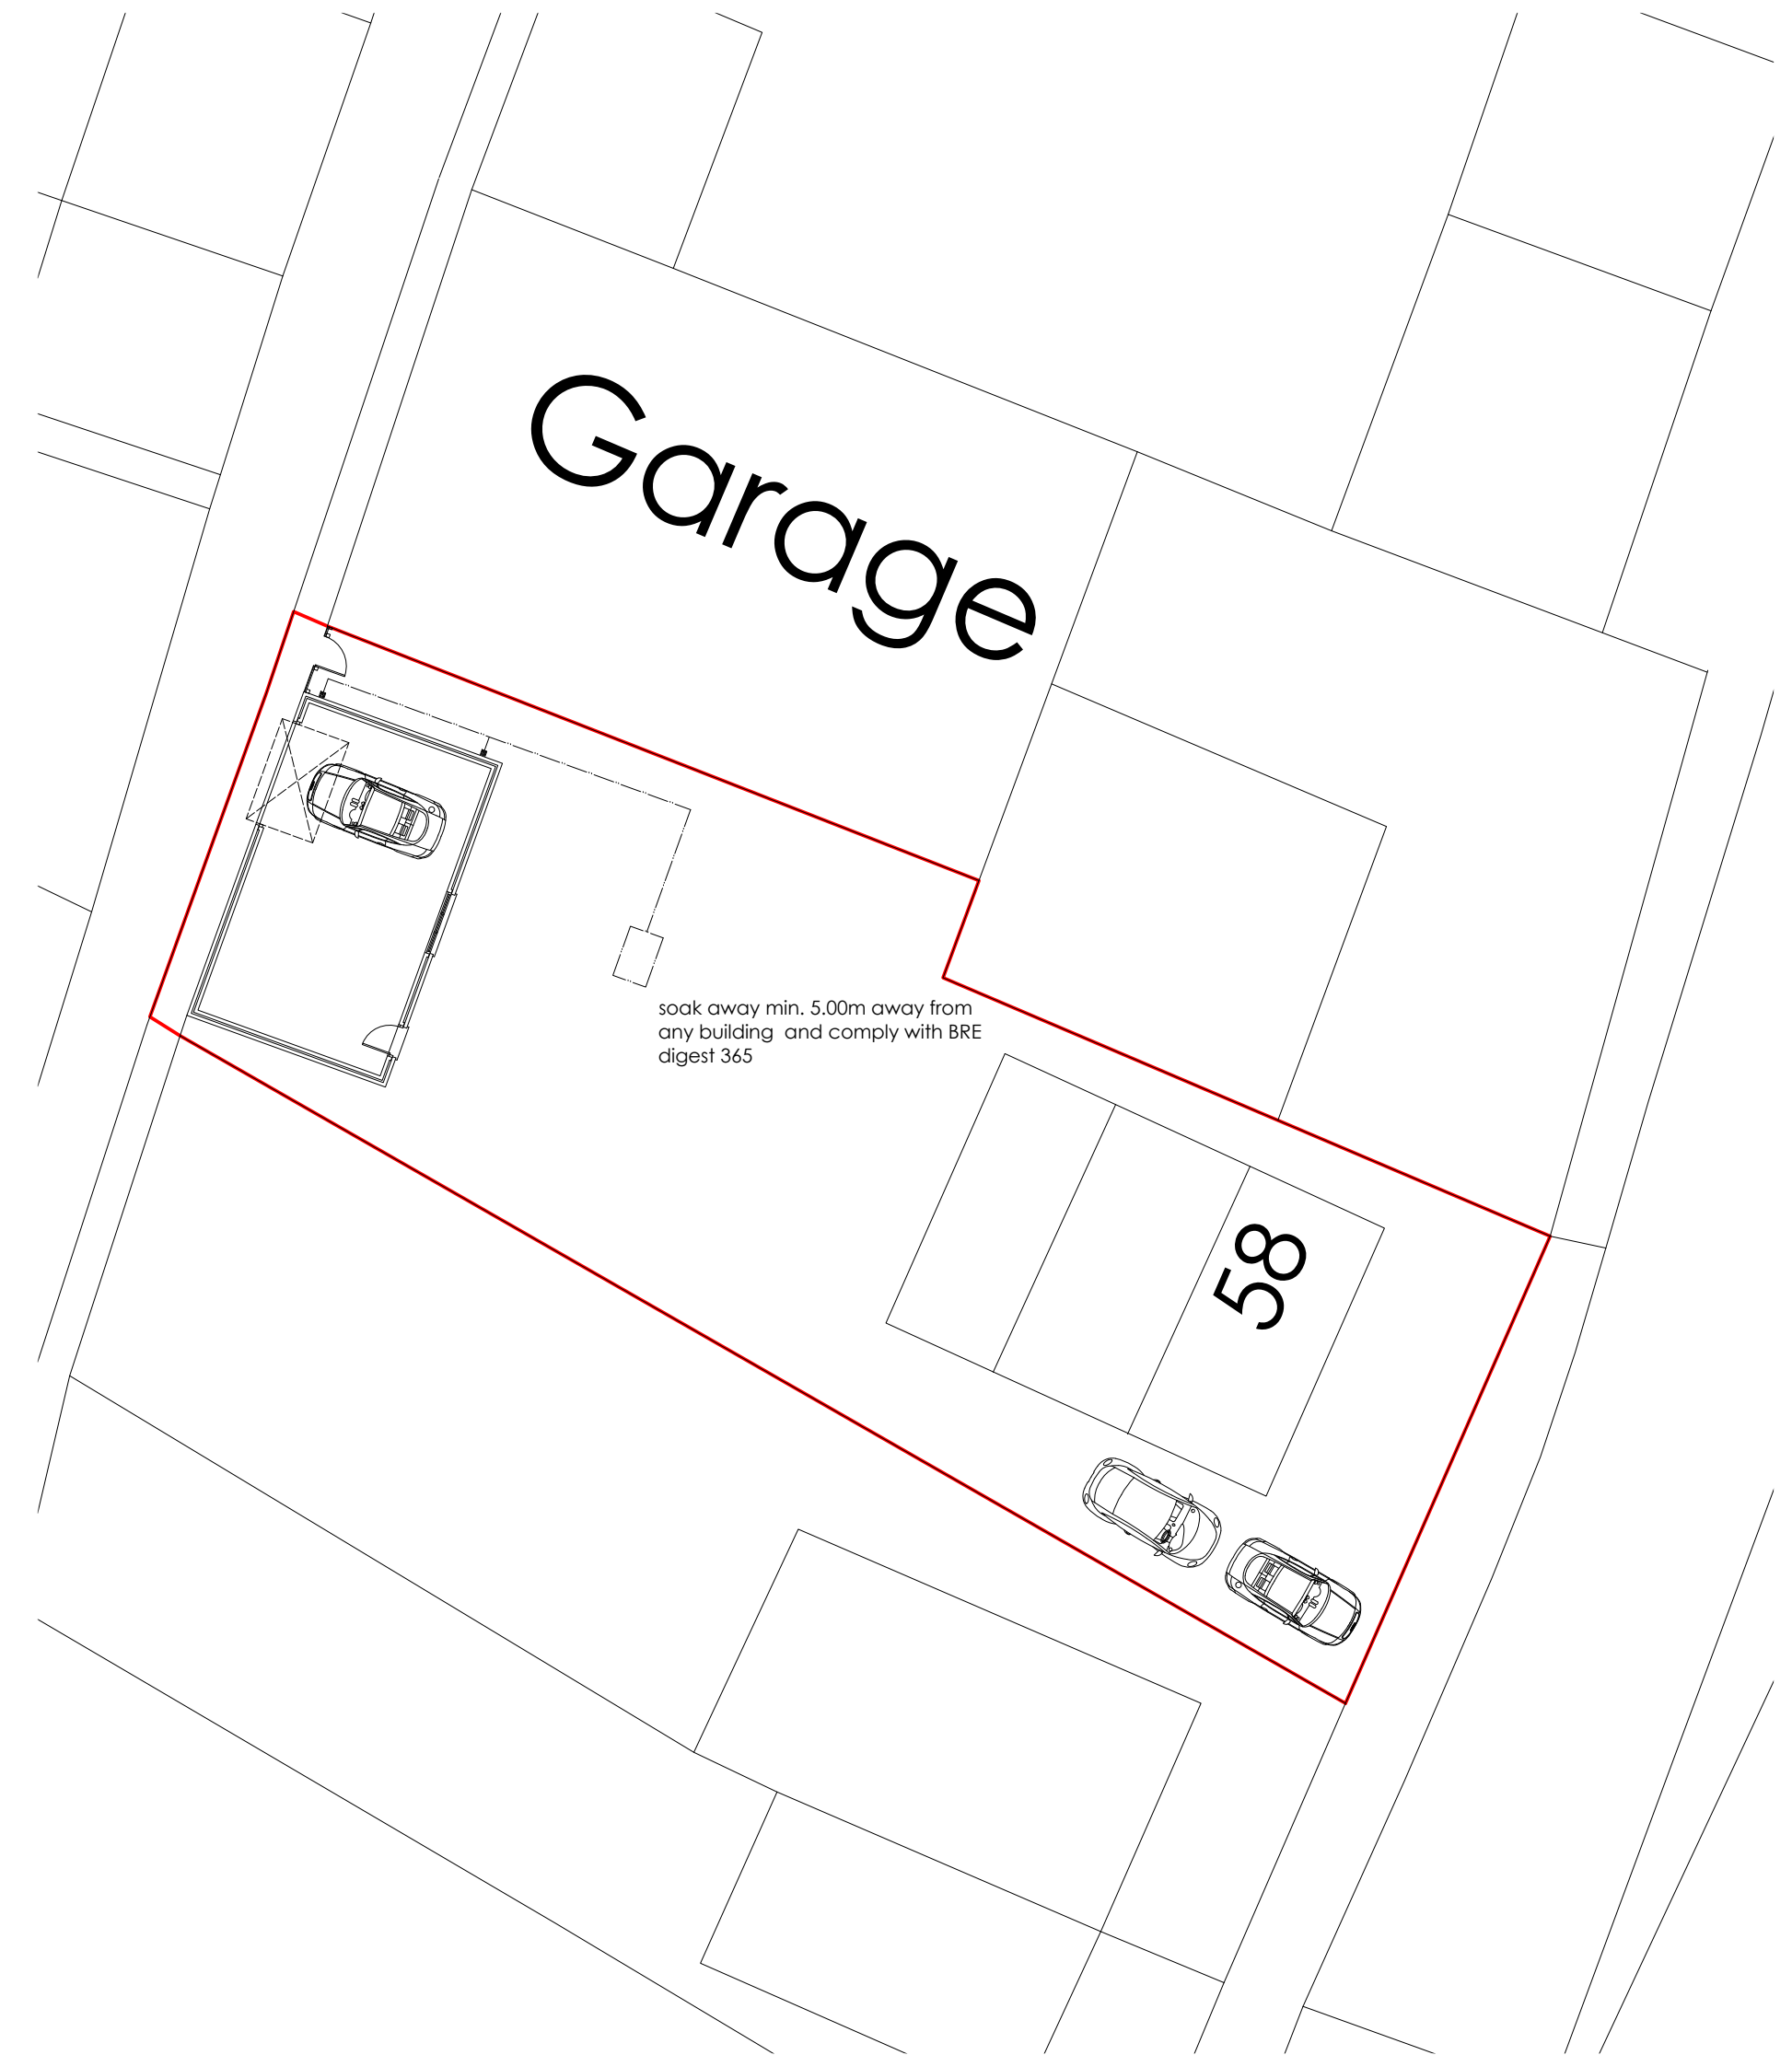

proposed site plan
scale | 1:200