


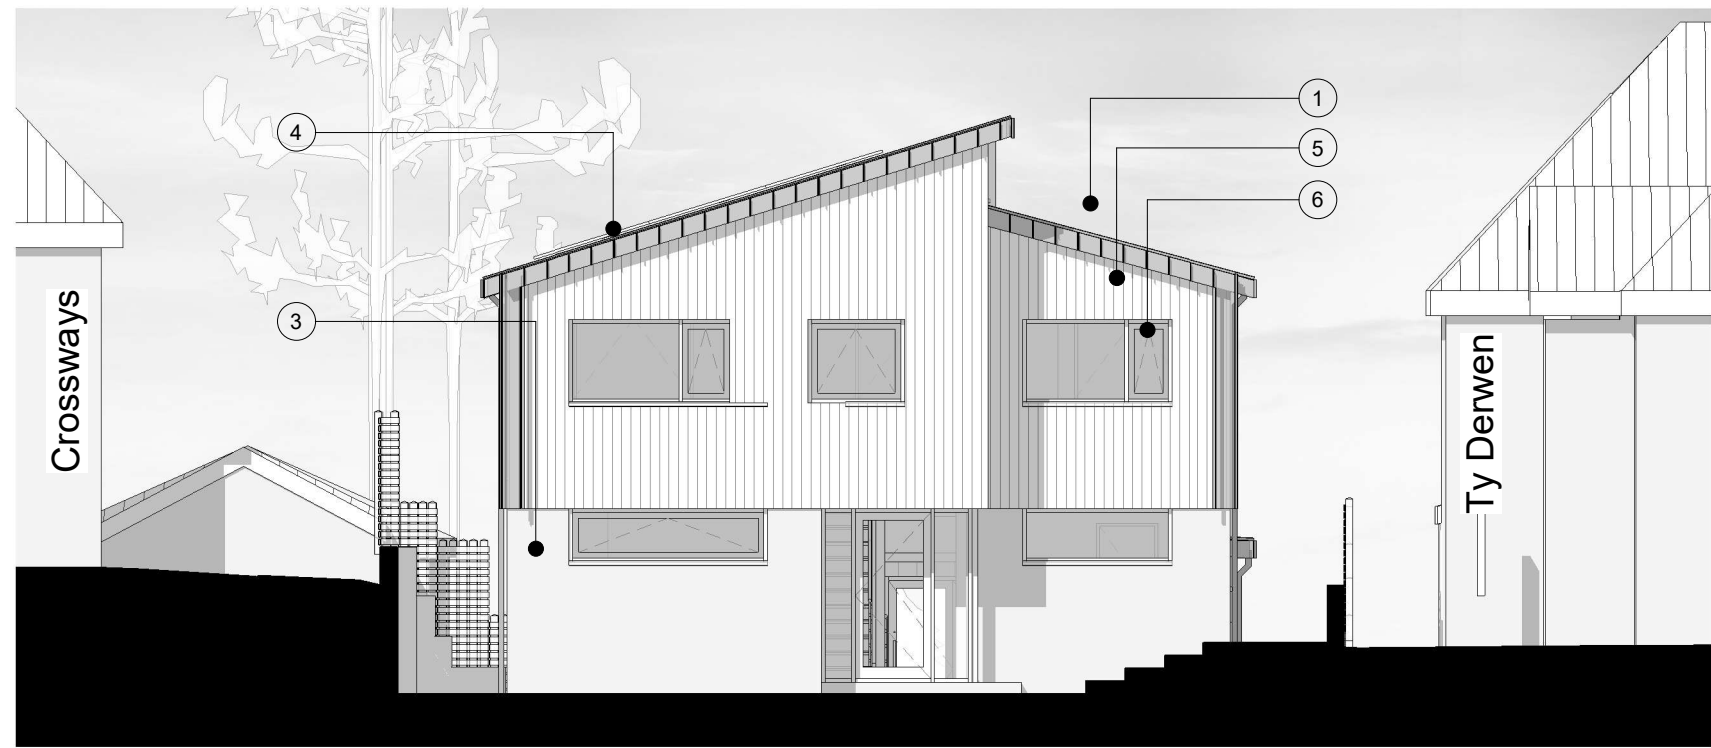

NORTH ELEVATION

1 : 100



EAST ELEVATION

1 : 100

1. Corus Colorcoat or similar standing seam metal - colour grey
2. Fascia, soffit, RWG's - colour grey to match roof
3. Cementitious render - tyrolean finish - colour TBA
4. Photovoltaic panels
5. External wall cladding Rockwool - Rockpane or similar TBA
6. Aluminium / PVC windows doors - colour TBA
7. Glazed balustrade
8. Timber fence
9. Face brickwork - Staffordshire Blue
10. External paved area -block pave, tegular sett pattern - colour TBA