



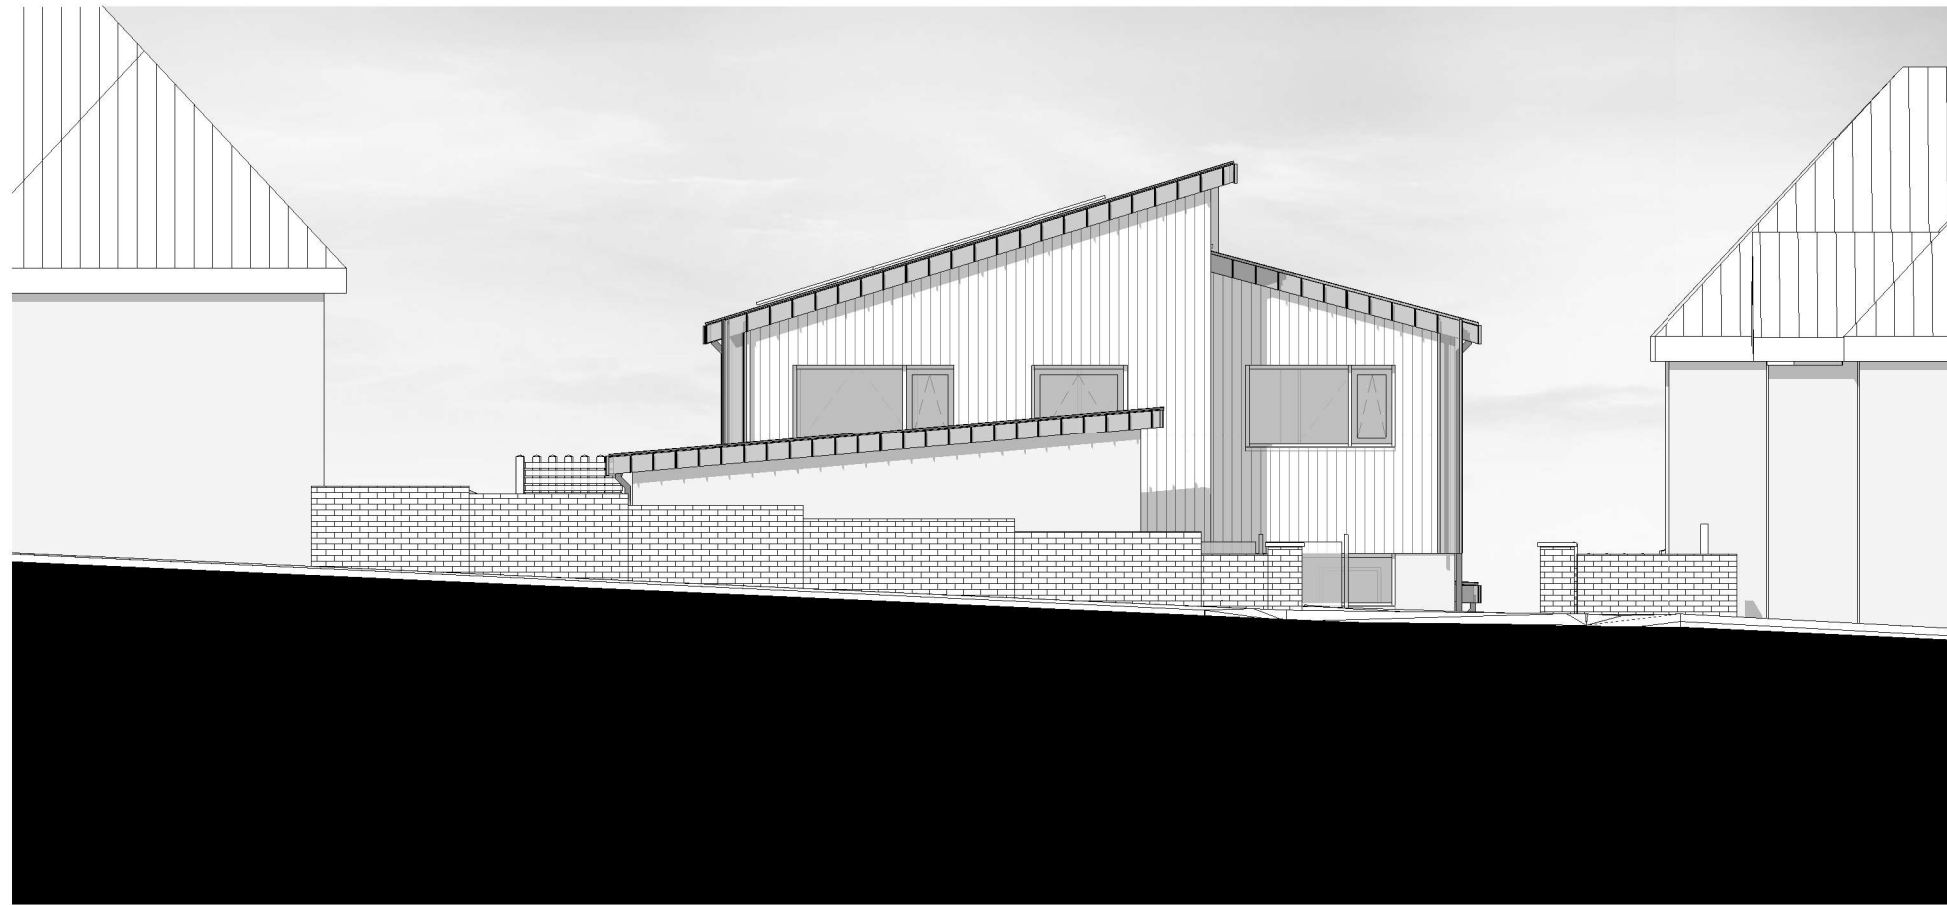

EAST ELEVATION (FROM ROAD)

1 : 100

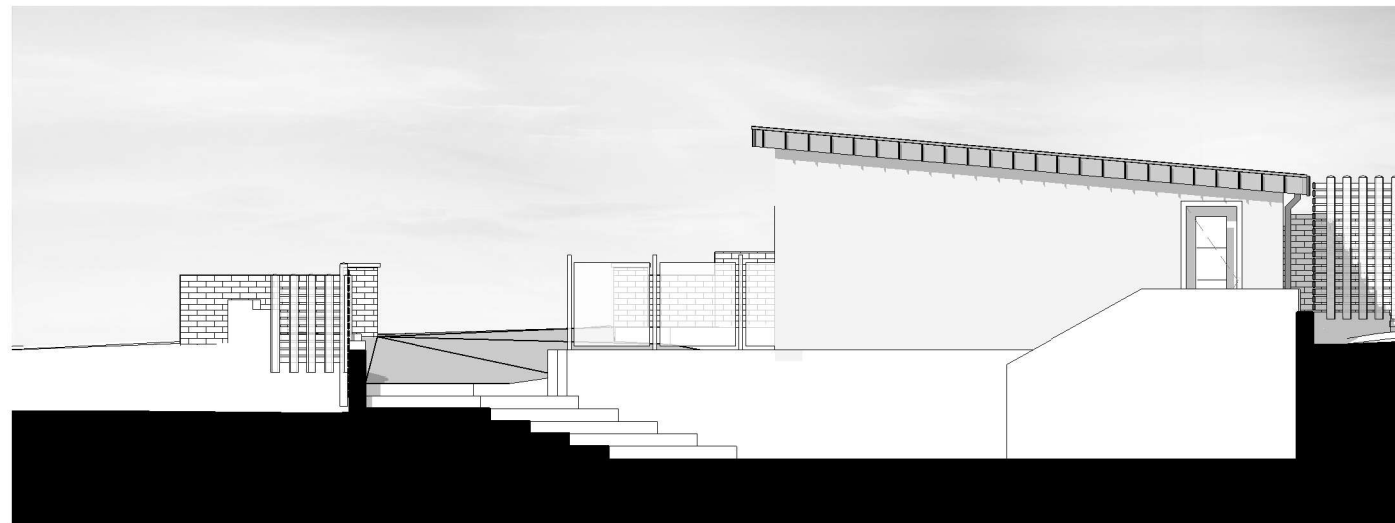

WEST ELEVATION (GARAGE)

1 : 100