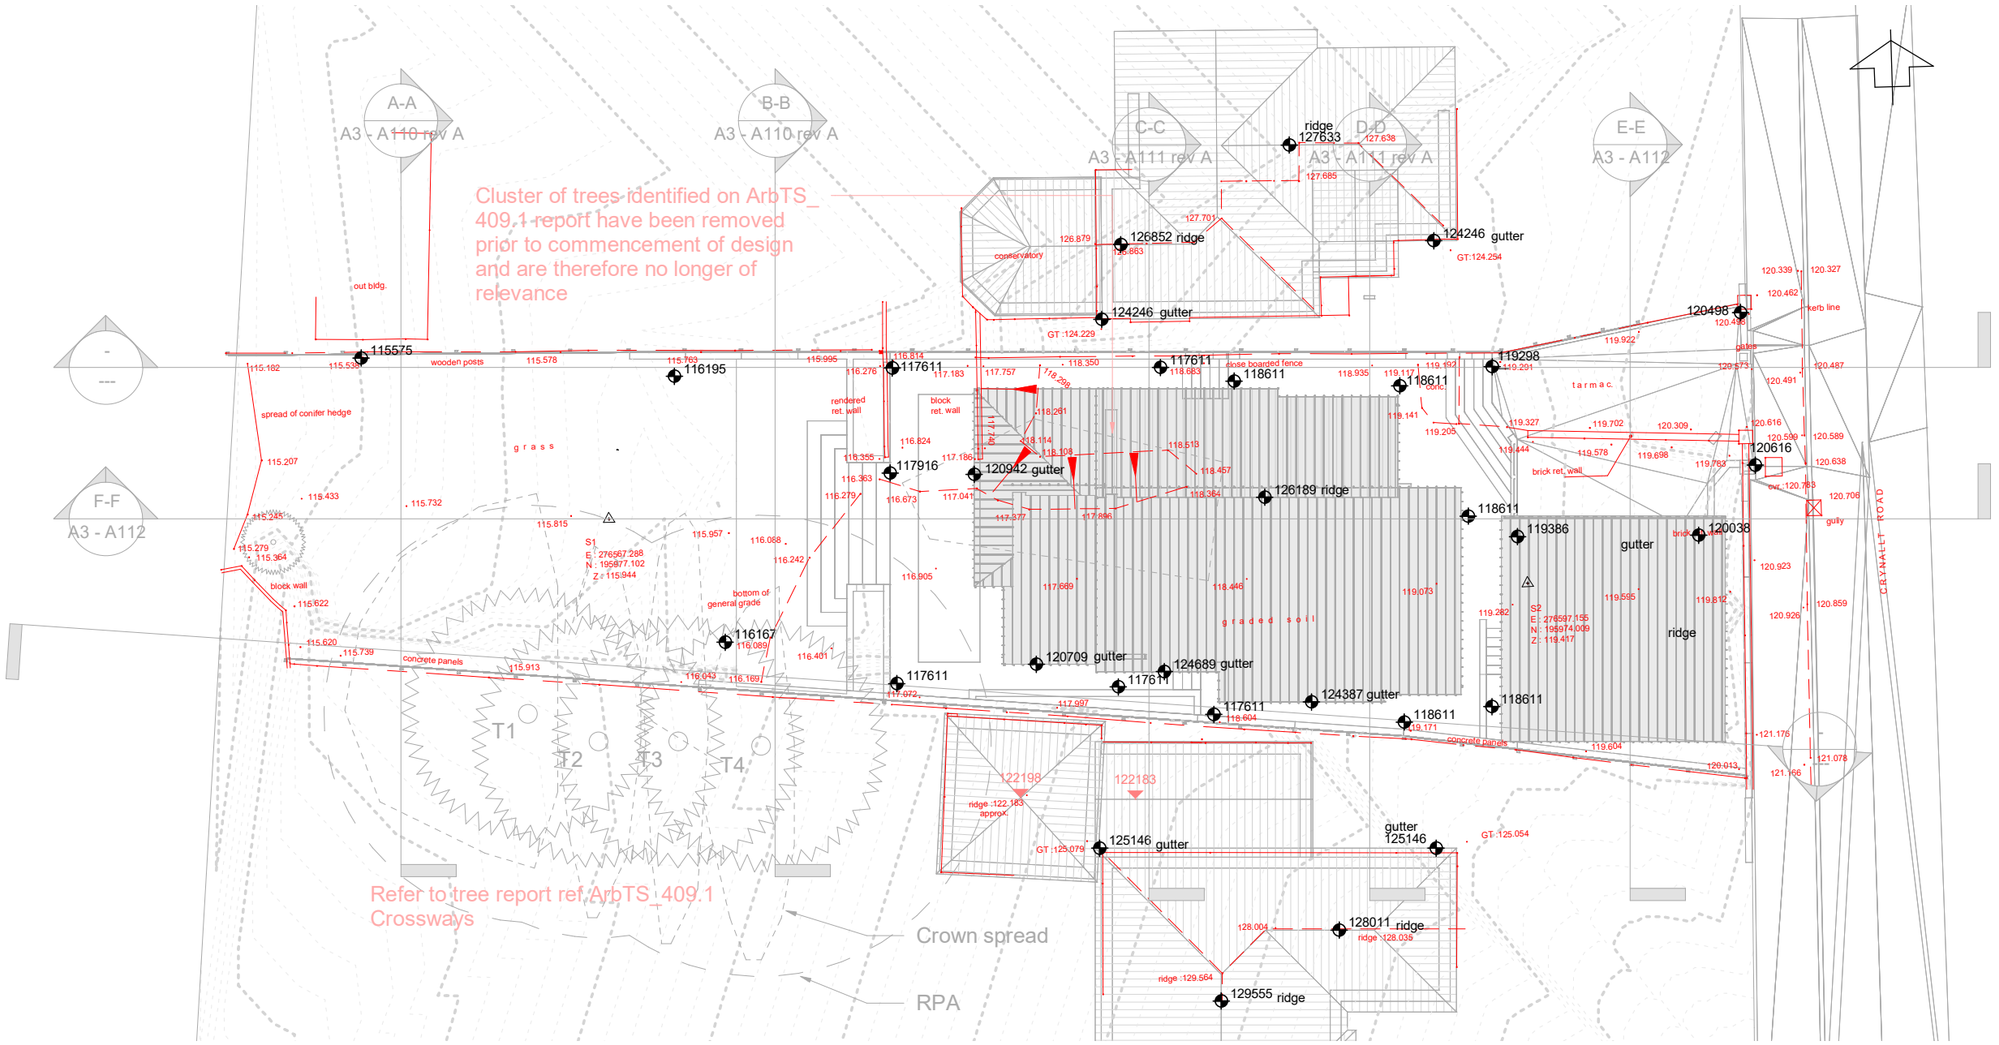


KEY

PROPOSED LEVEL

120.564 EXISTING LEVEL

SURVEY IN RED

SURVEY

1 : 200

i.m. Design Studio
27 Park Avenue, Skewen, SA106RU
imdswales@gmail.com

CIAT
Registered Practice

Project:
Mr & Mrs Hyde
Site adjacent to Crossways, Crynallt Rd
Cimla, Neath, SA11 3RN

Title:
SURVEY

Project number	Project Number	A3 - A109 rev A	
Date	Issue Date		
Drawn by	Author		
Checked by	Checker	Scale	As indicated