
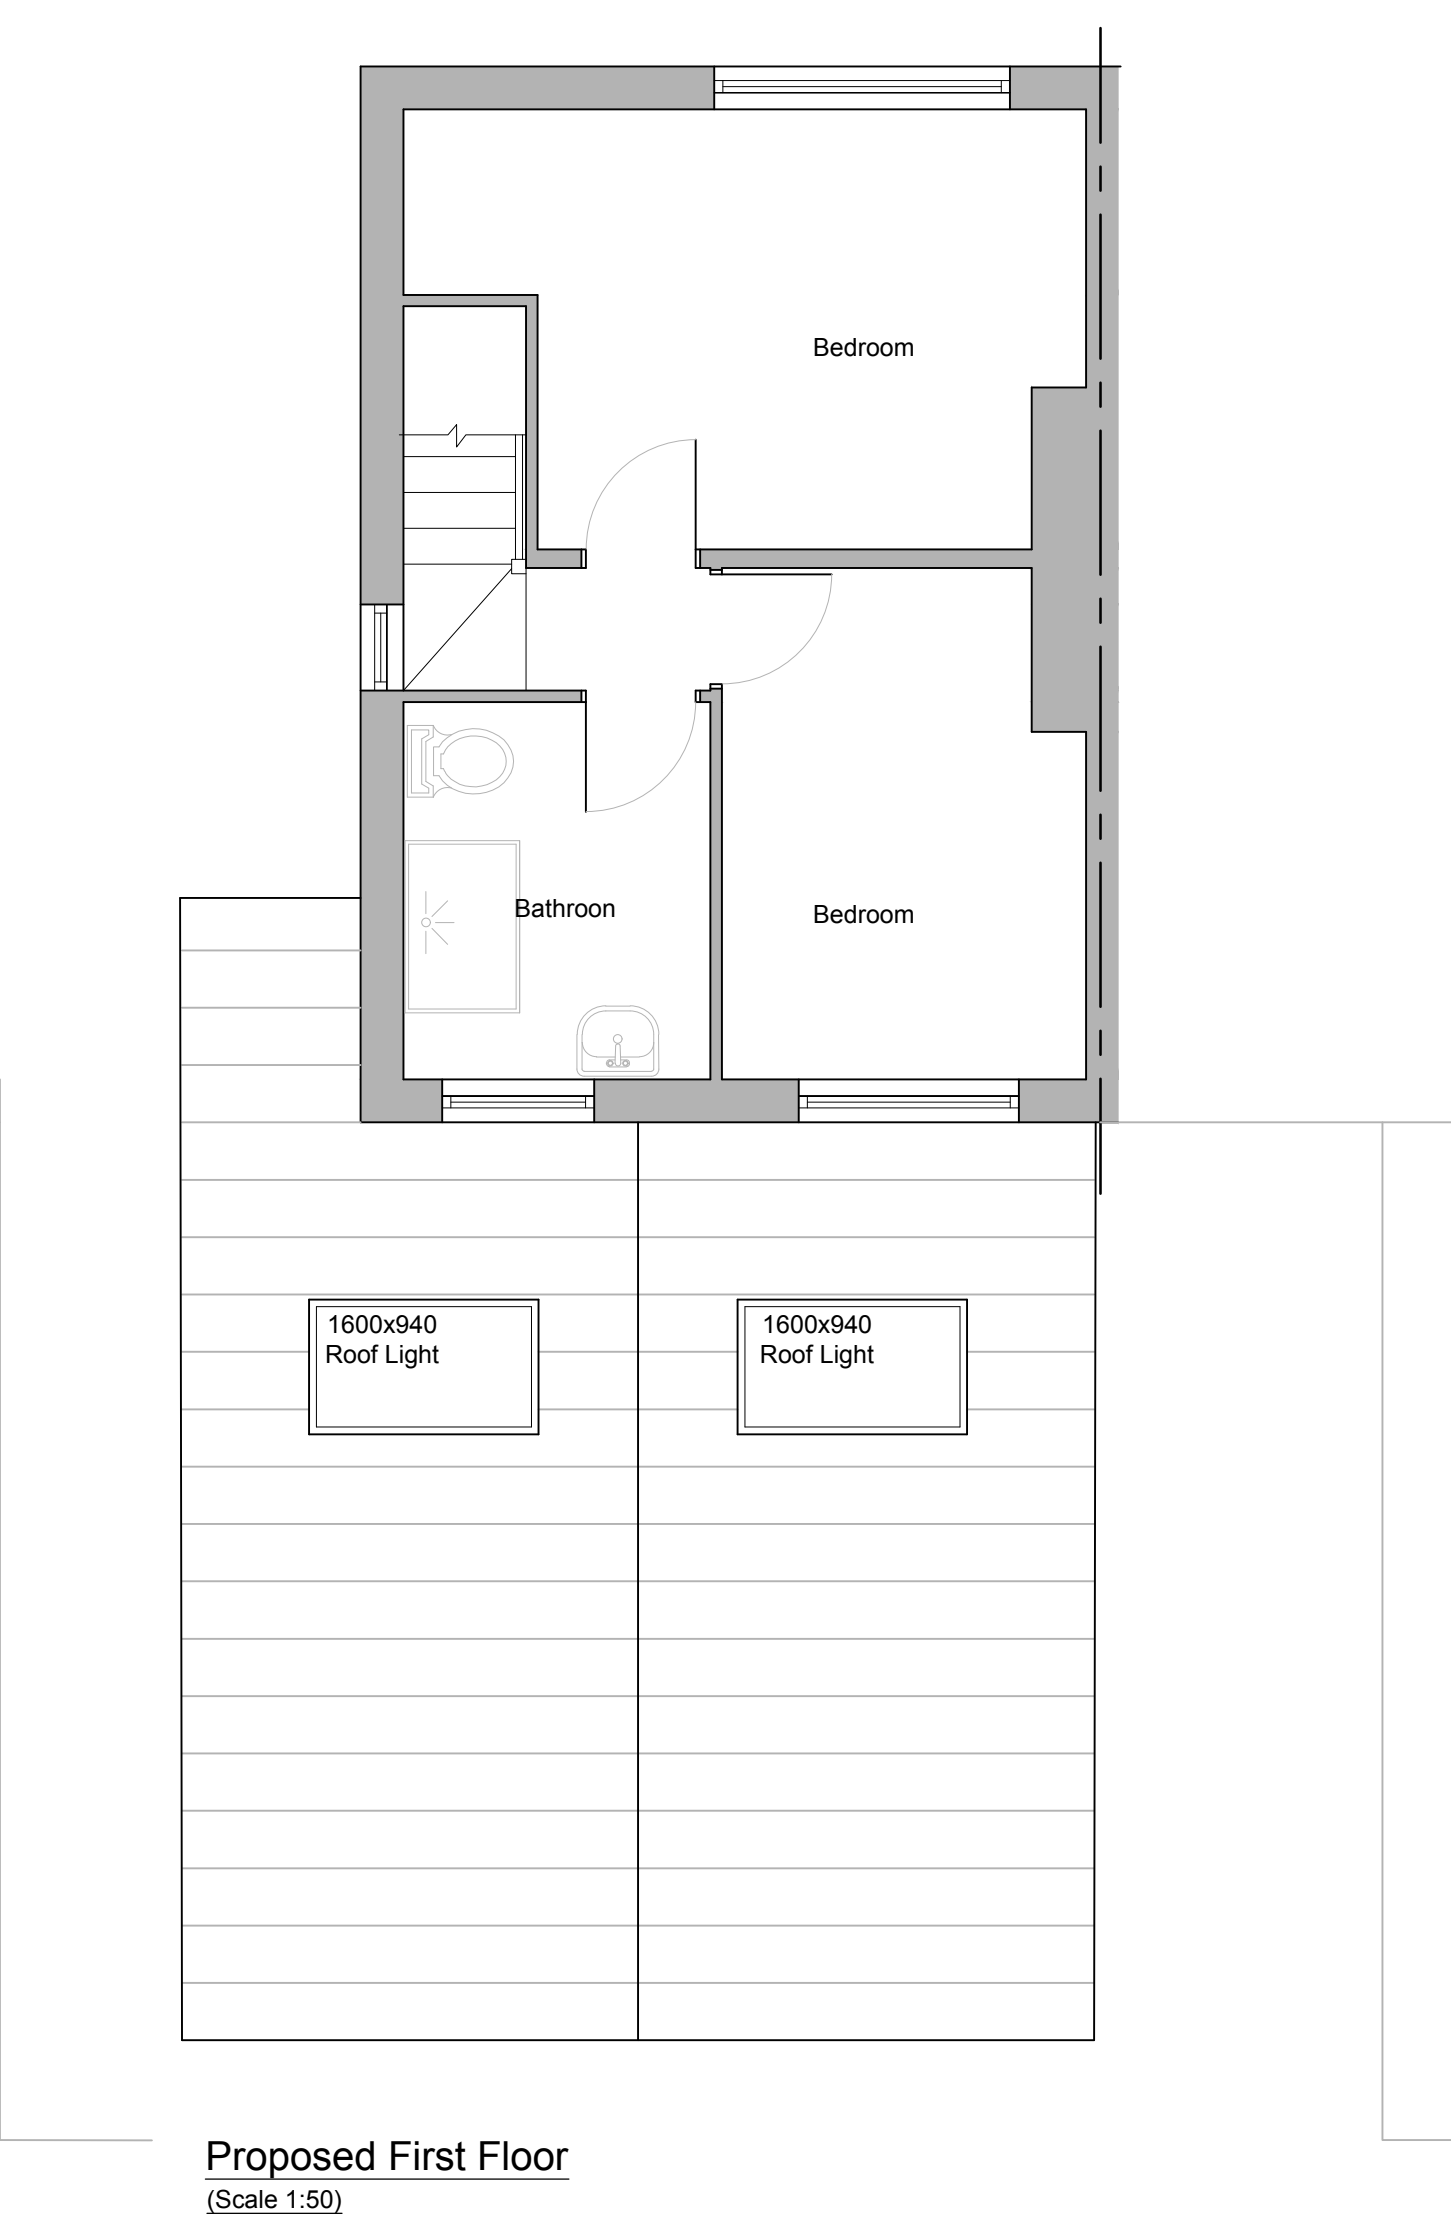
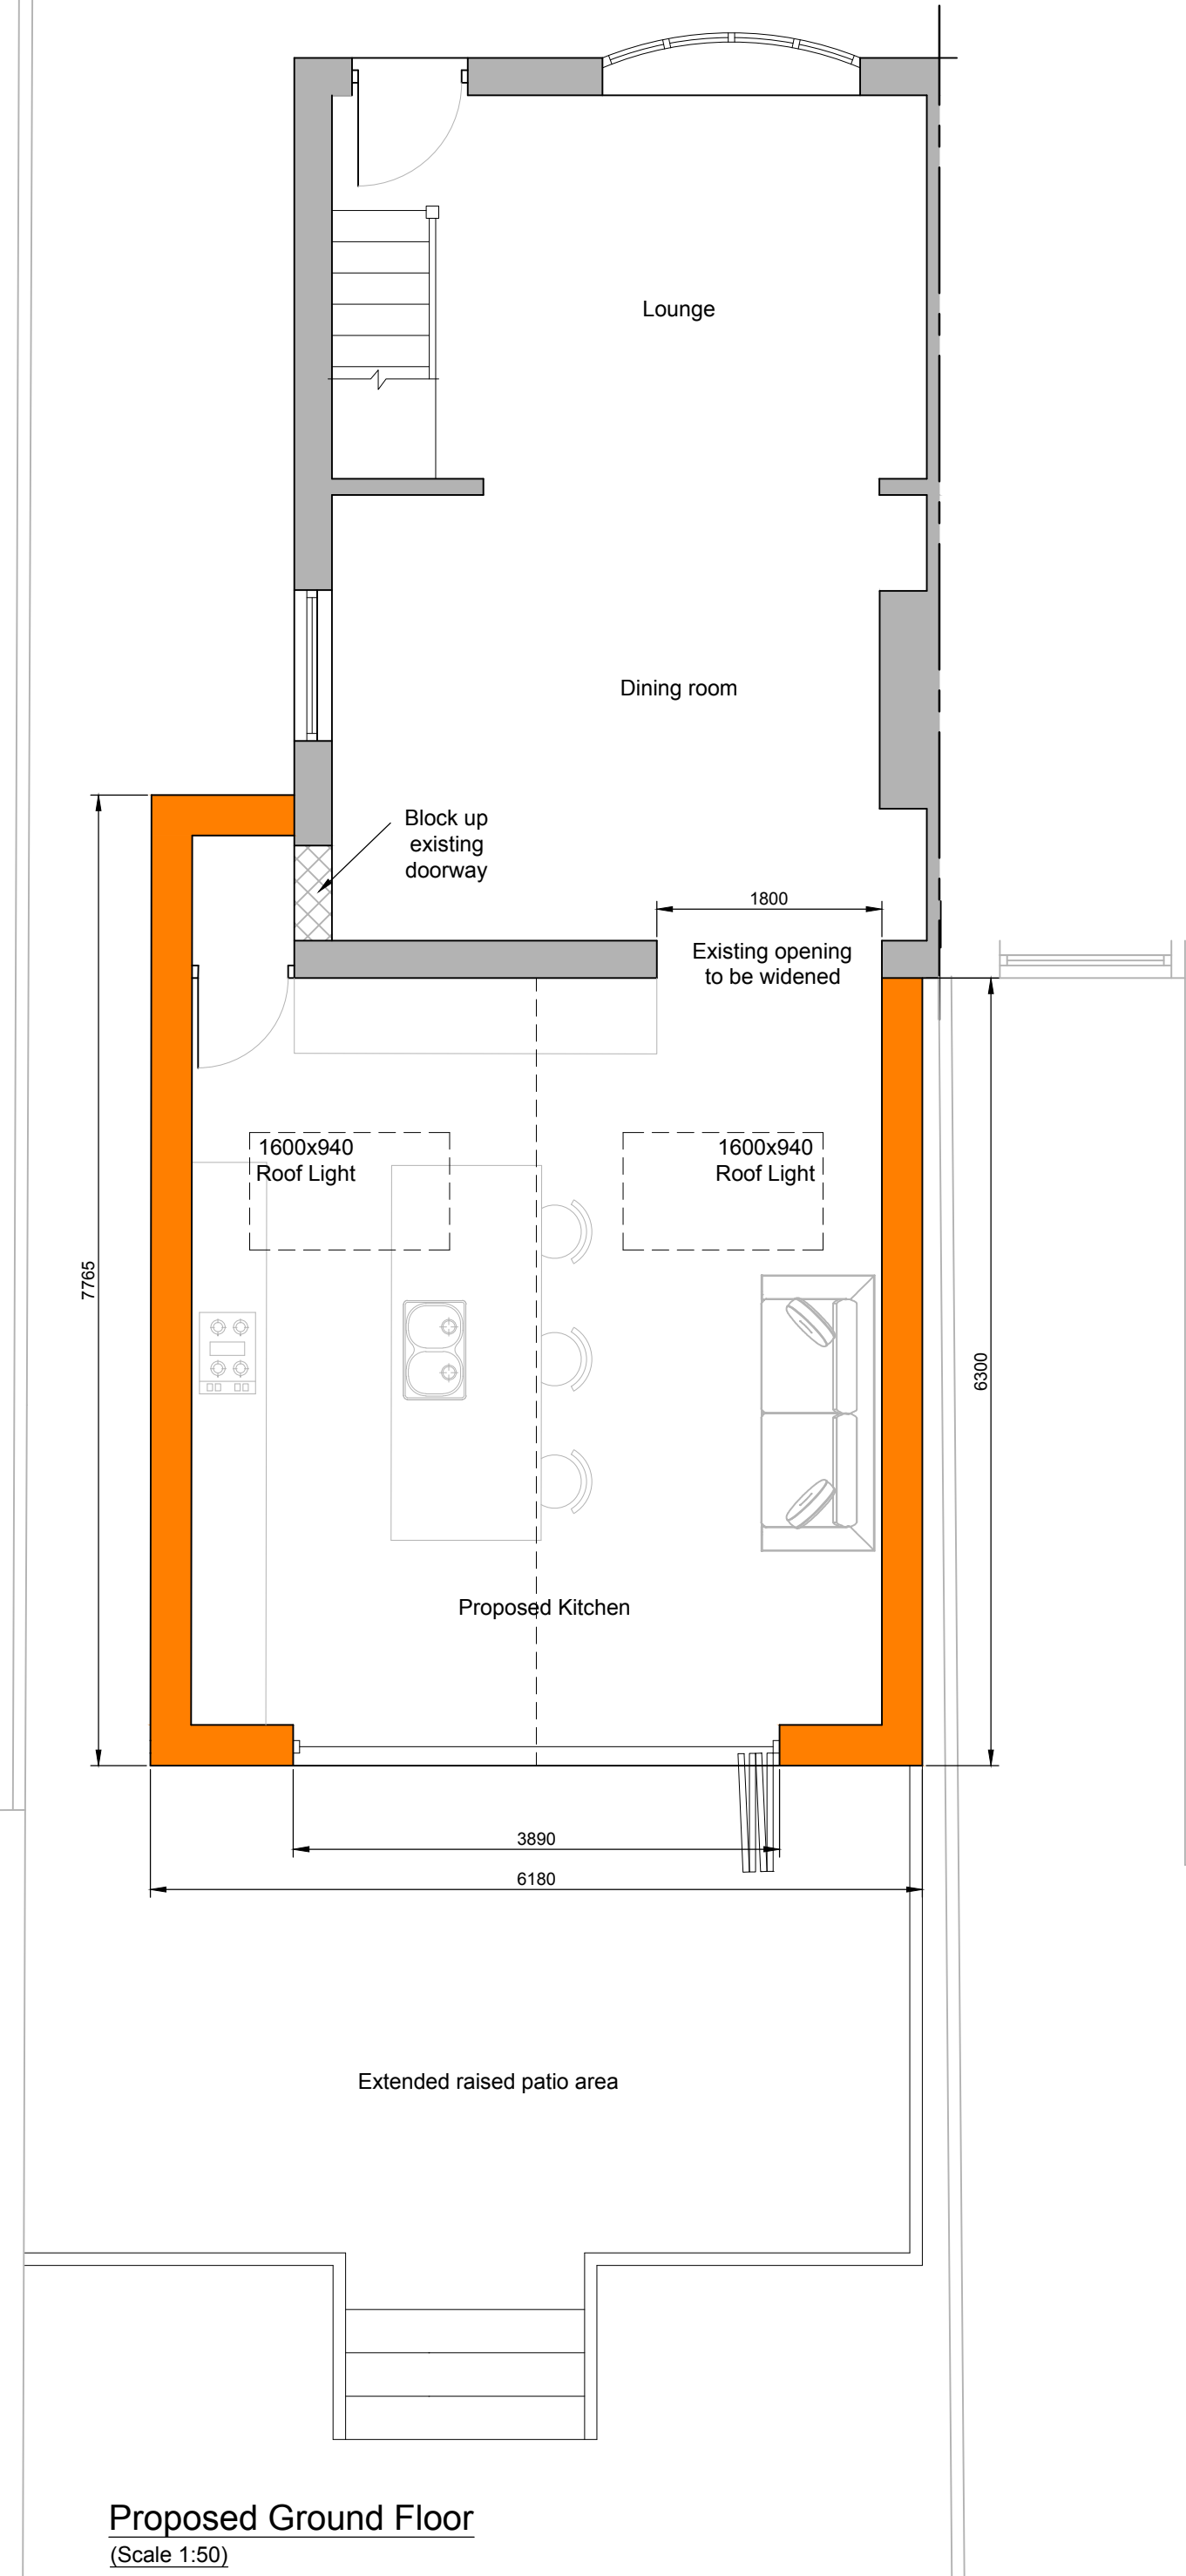
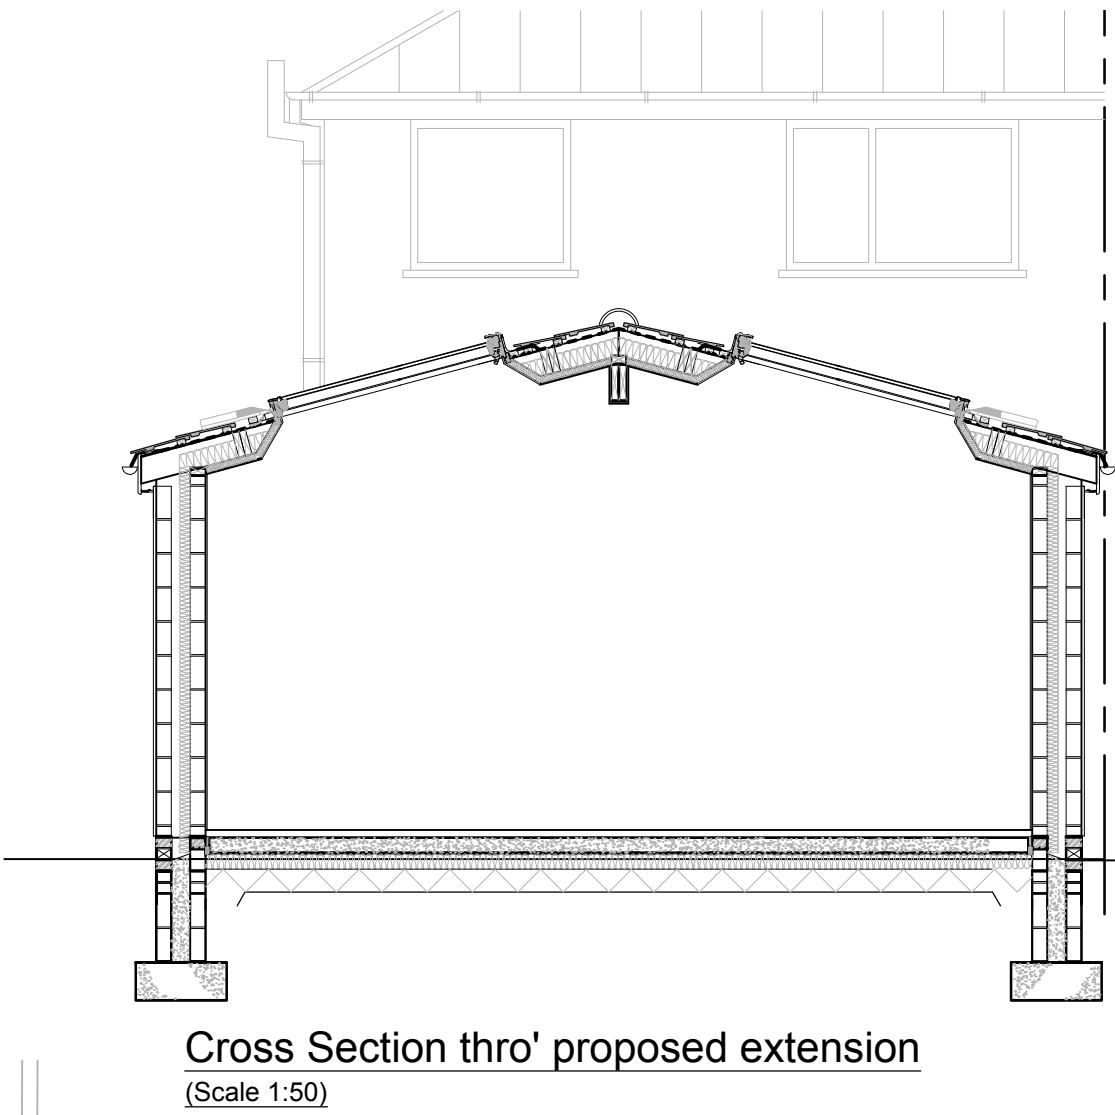
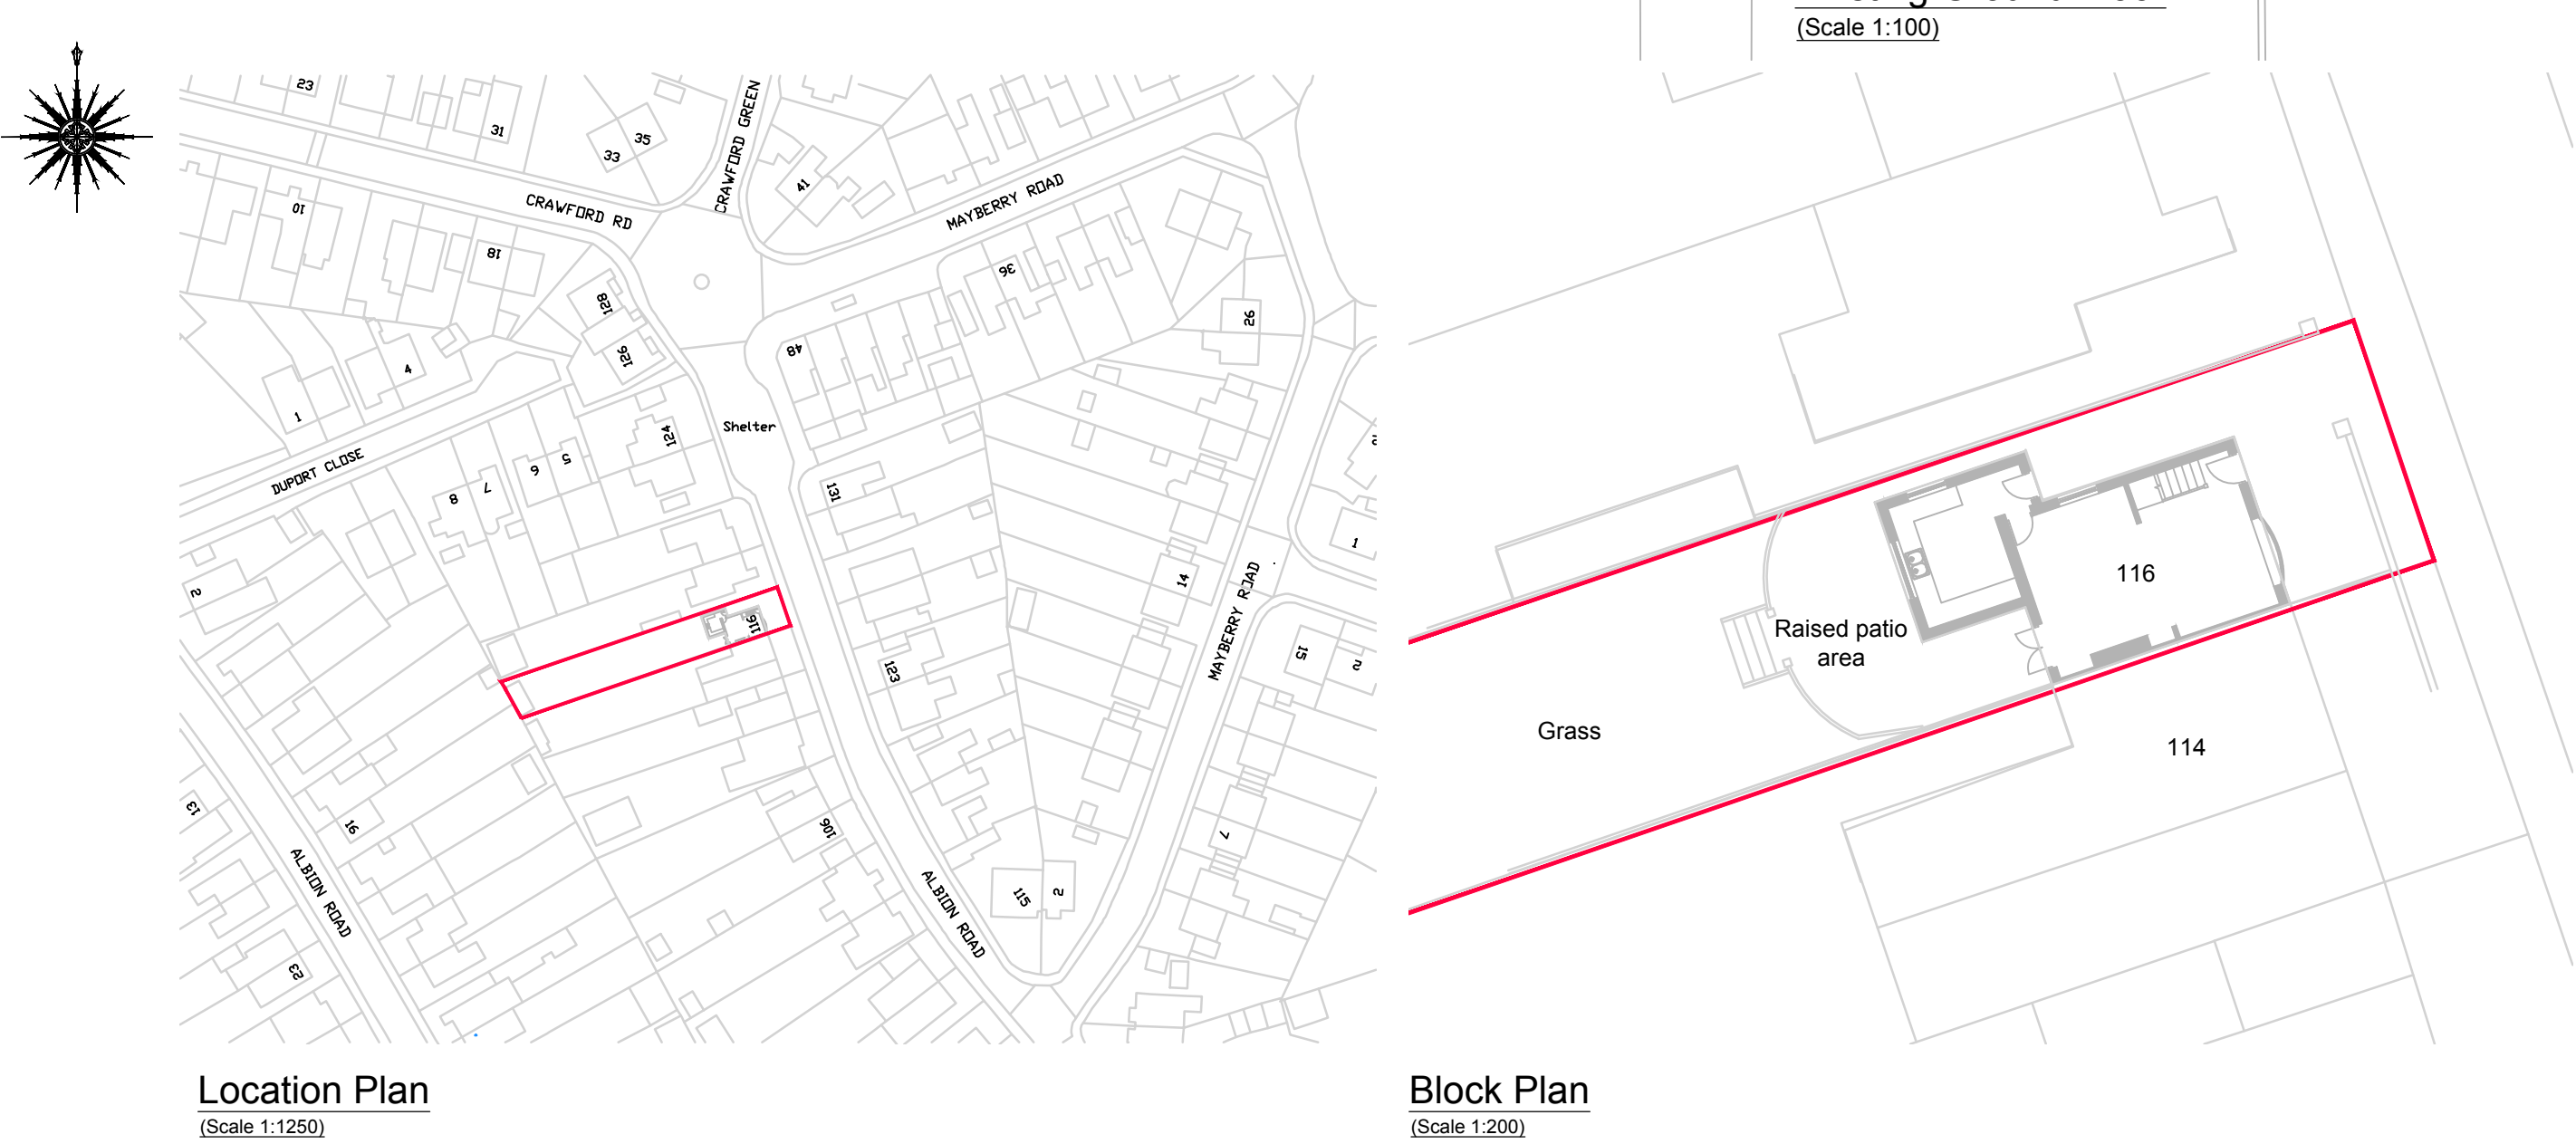
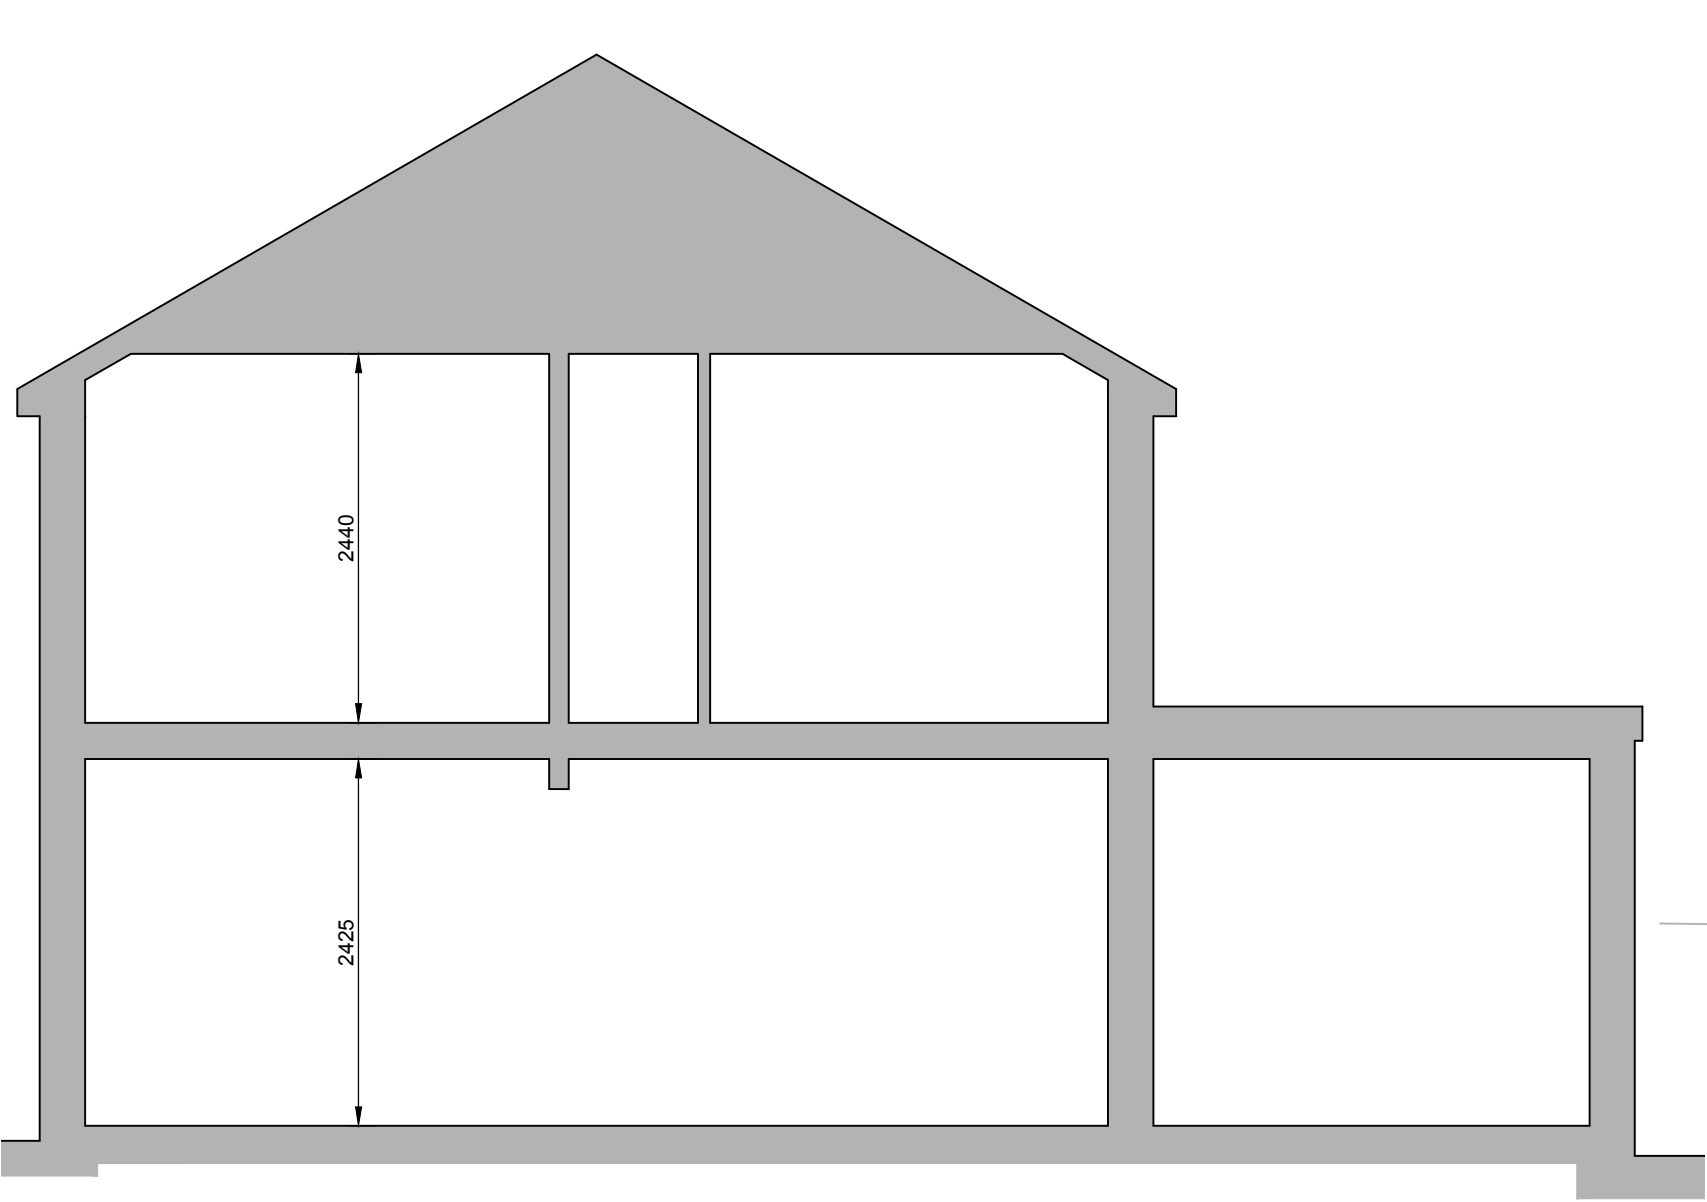
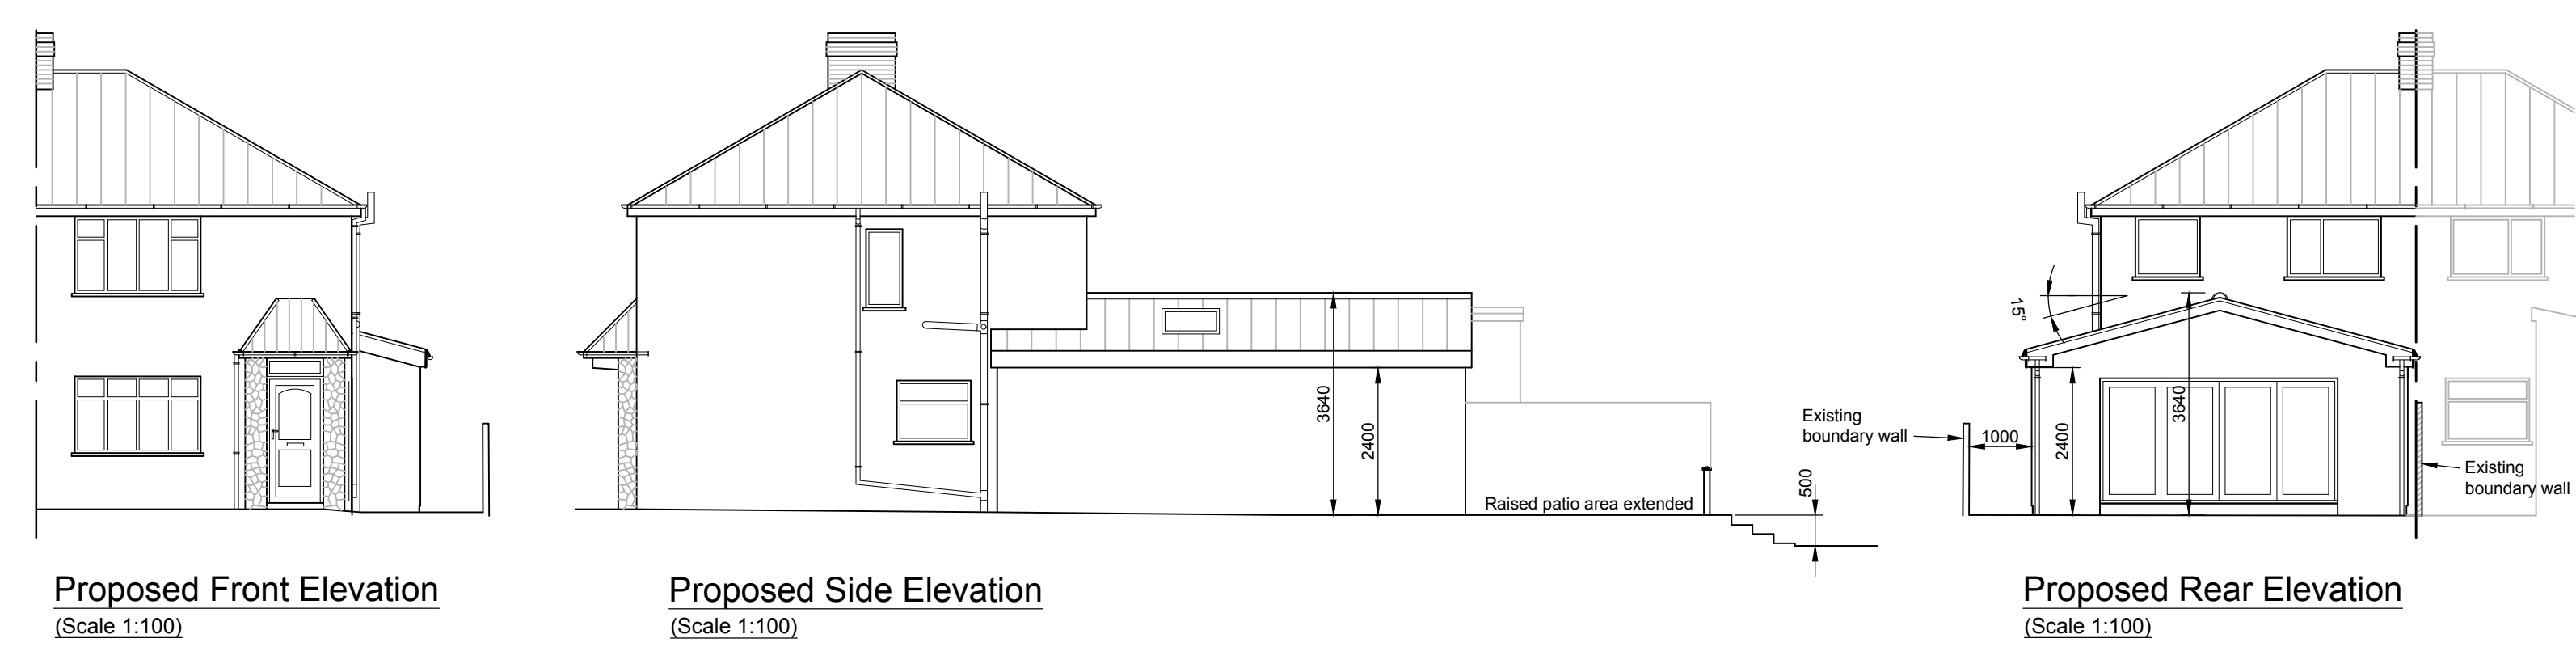


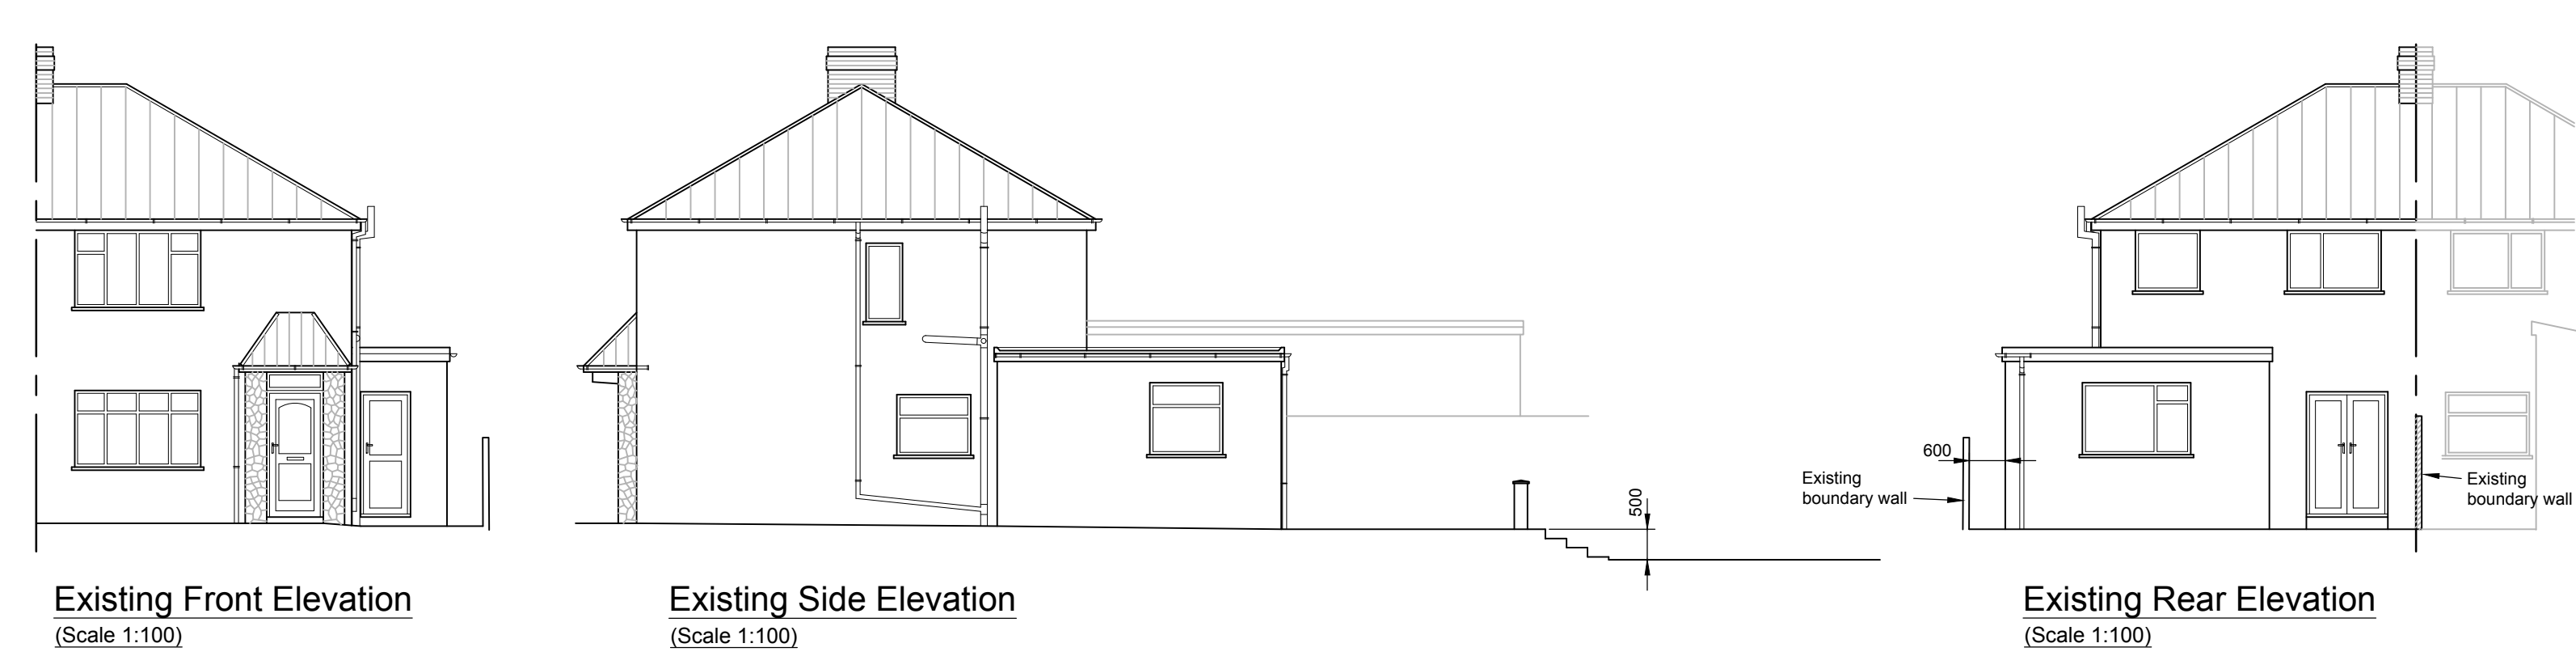

External Finishes
New pitched roof - Concrete tiles to match existing
External walls - Render to match existing
Facia and Gutters - To match existing