


Superseded

48 Park Avenue, SA11 5DR

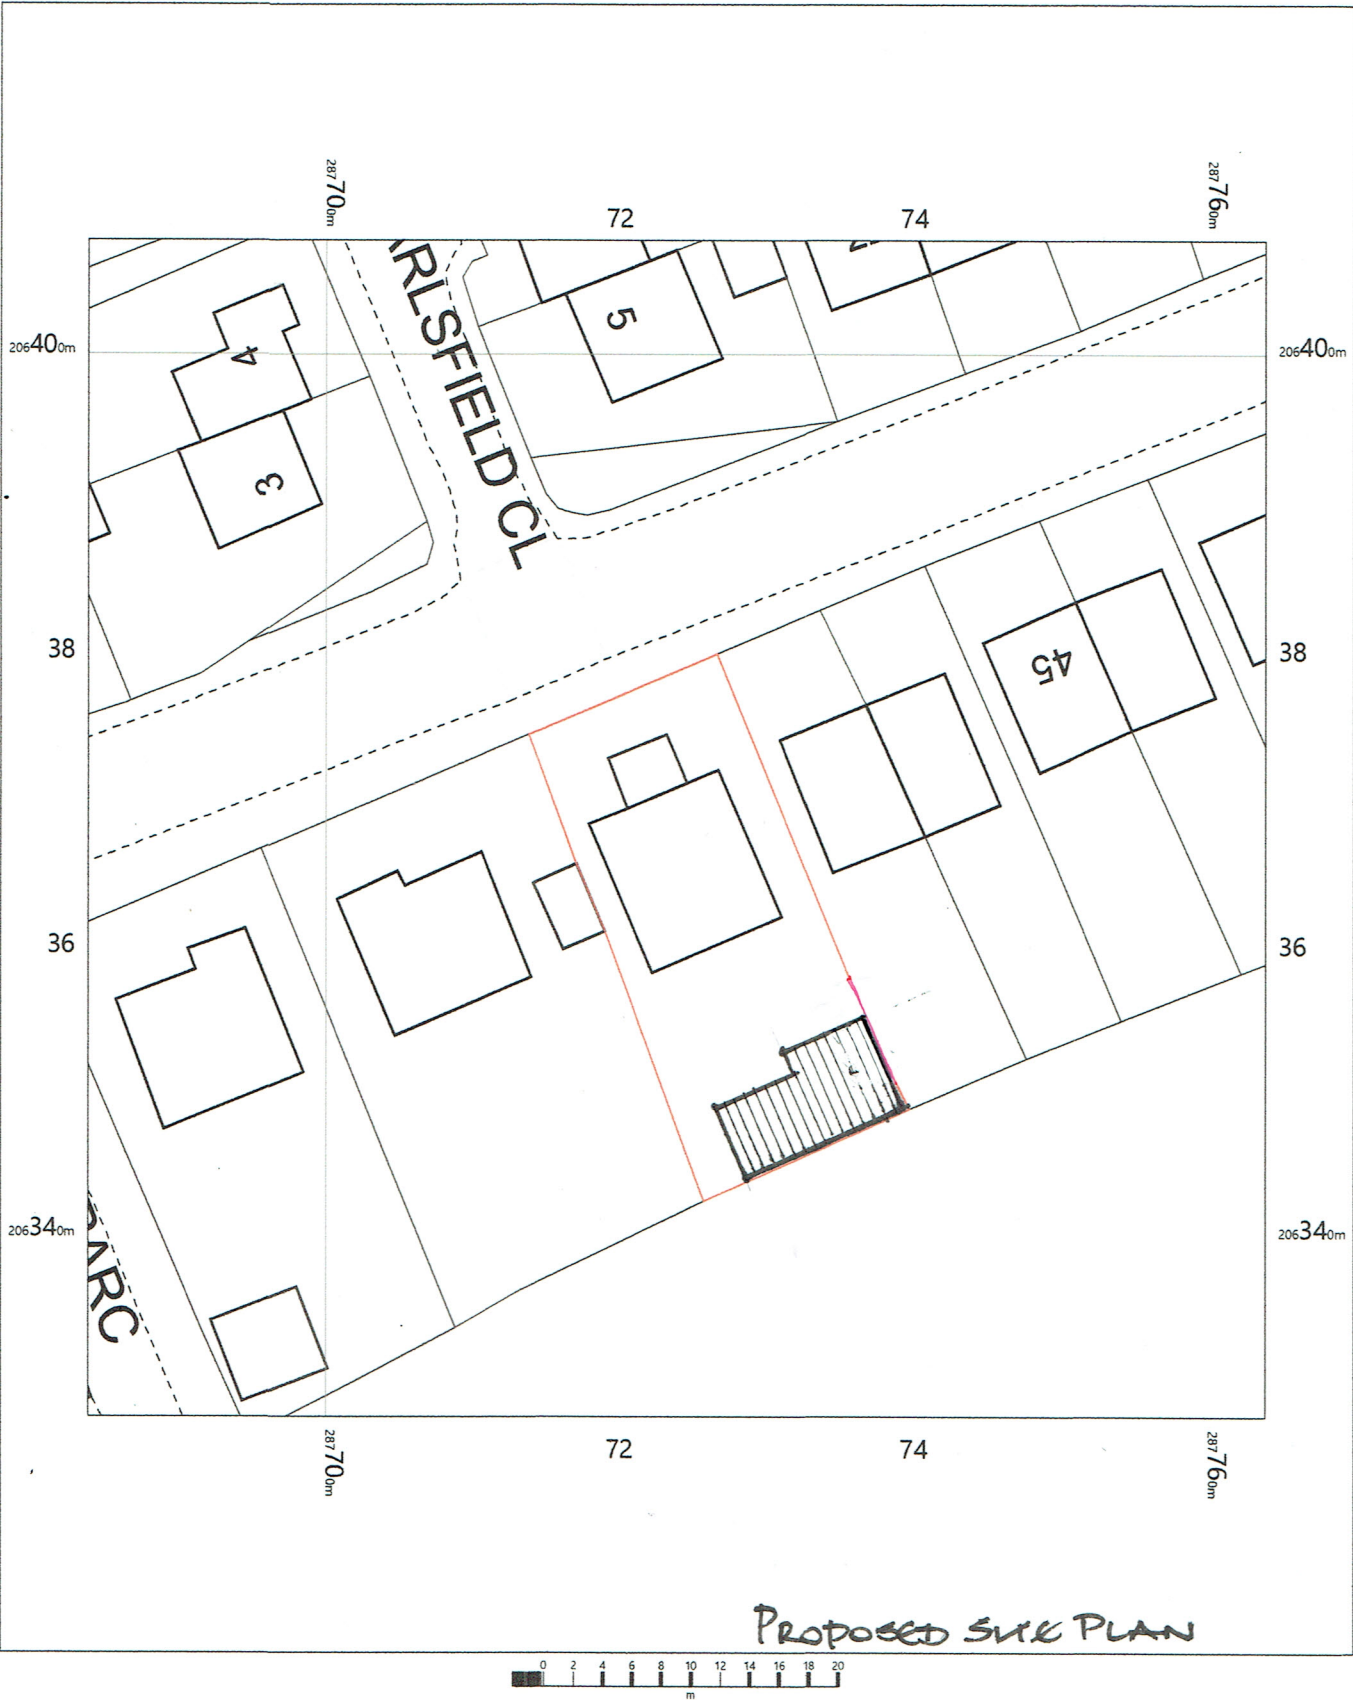

48 Park Avenue,
Neath,
Glynneath,
Neath Port Talbot
SA11 5DR

OS MasterMap 1250/2500/10000 scale
Saturday, August 15, 2020, ID: MPMBW-00895369
www.blackwellmapping.co.uk
1:500 scale print at A4, Centre: 287724 E, 206368 N
©Crown Copyright Ordnance Survey. Licence no. 100041041



BLACKWELL'S
MAPPING SERVICES
PERSONAL & PROFESSIONAL MAPPING
www.blackwellmapping.co.uk
TEL: 0800 151 2612
maps@blackwell.co.uk