


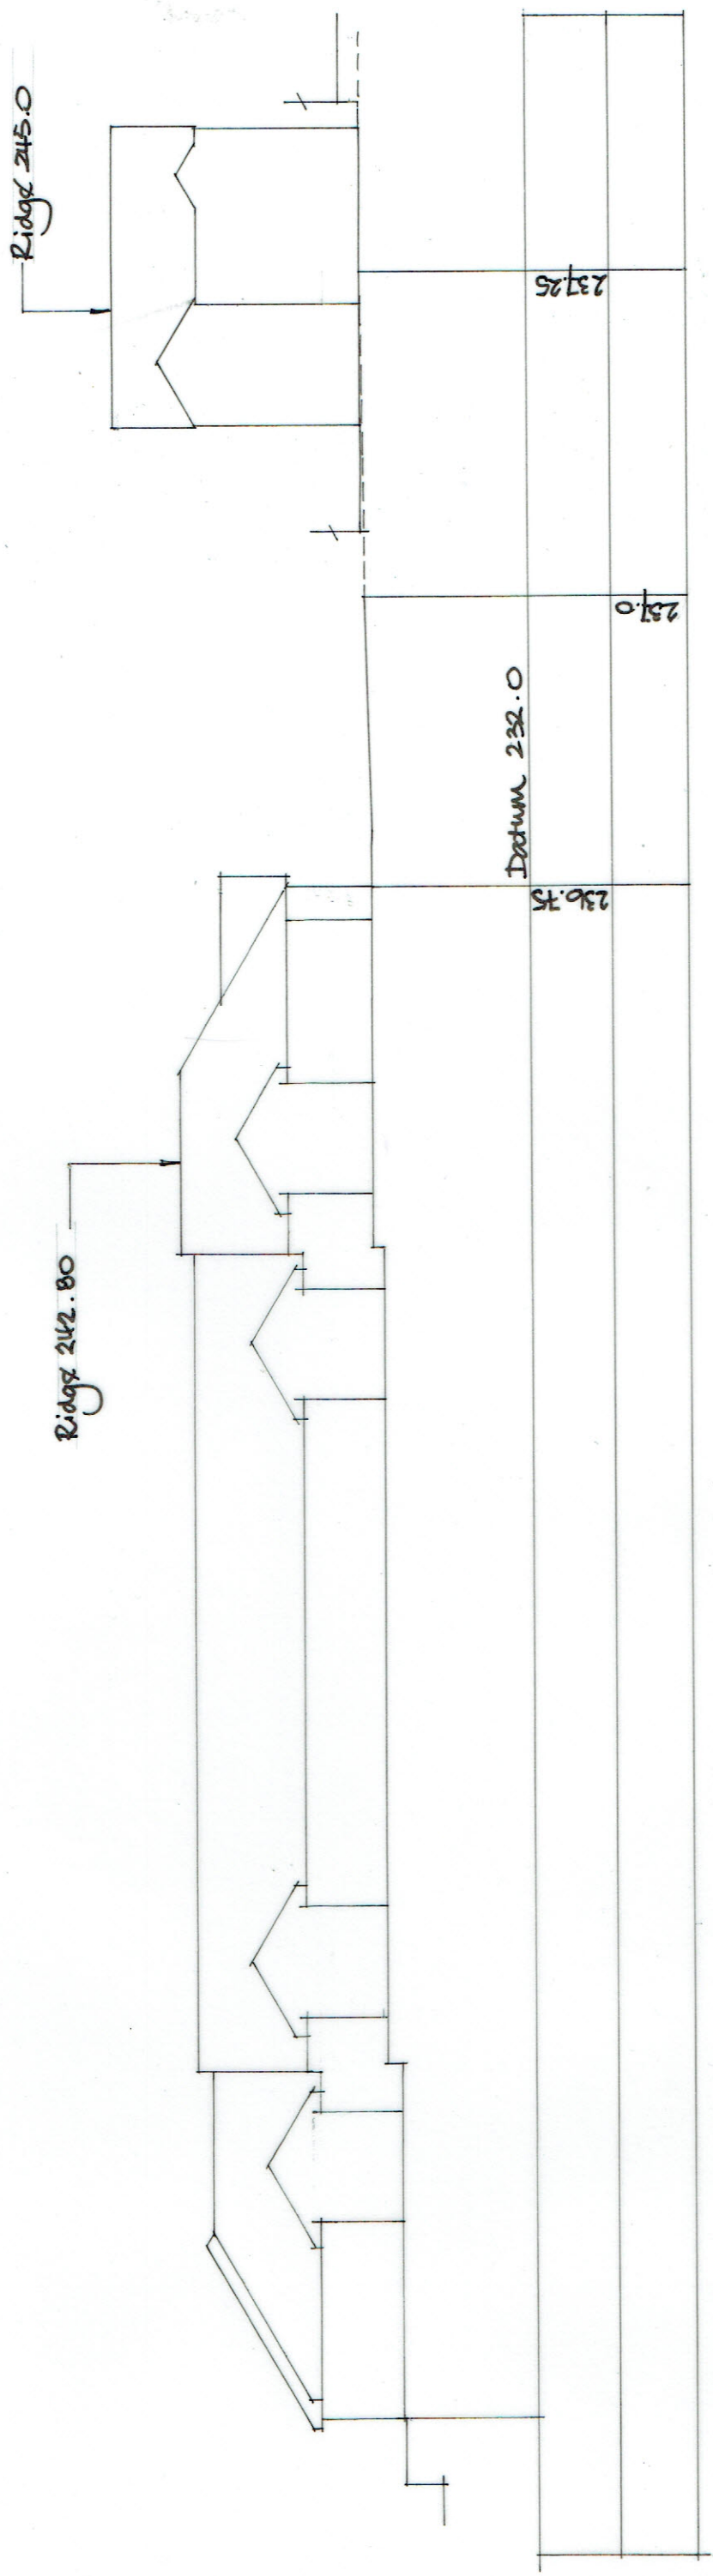

New Tŷ Maes Marchnog Residential Care Home

Plot 6

Continuation of Section G-G

Longitudinal Section (1/200 Nat)

Drawing N° TMM/DC/09A