


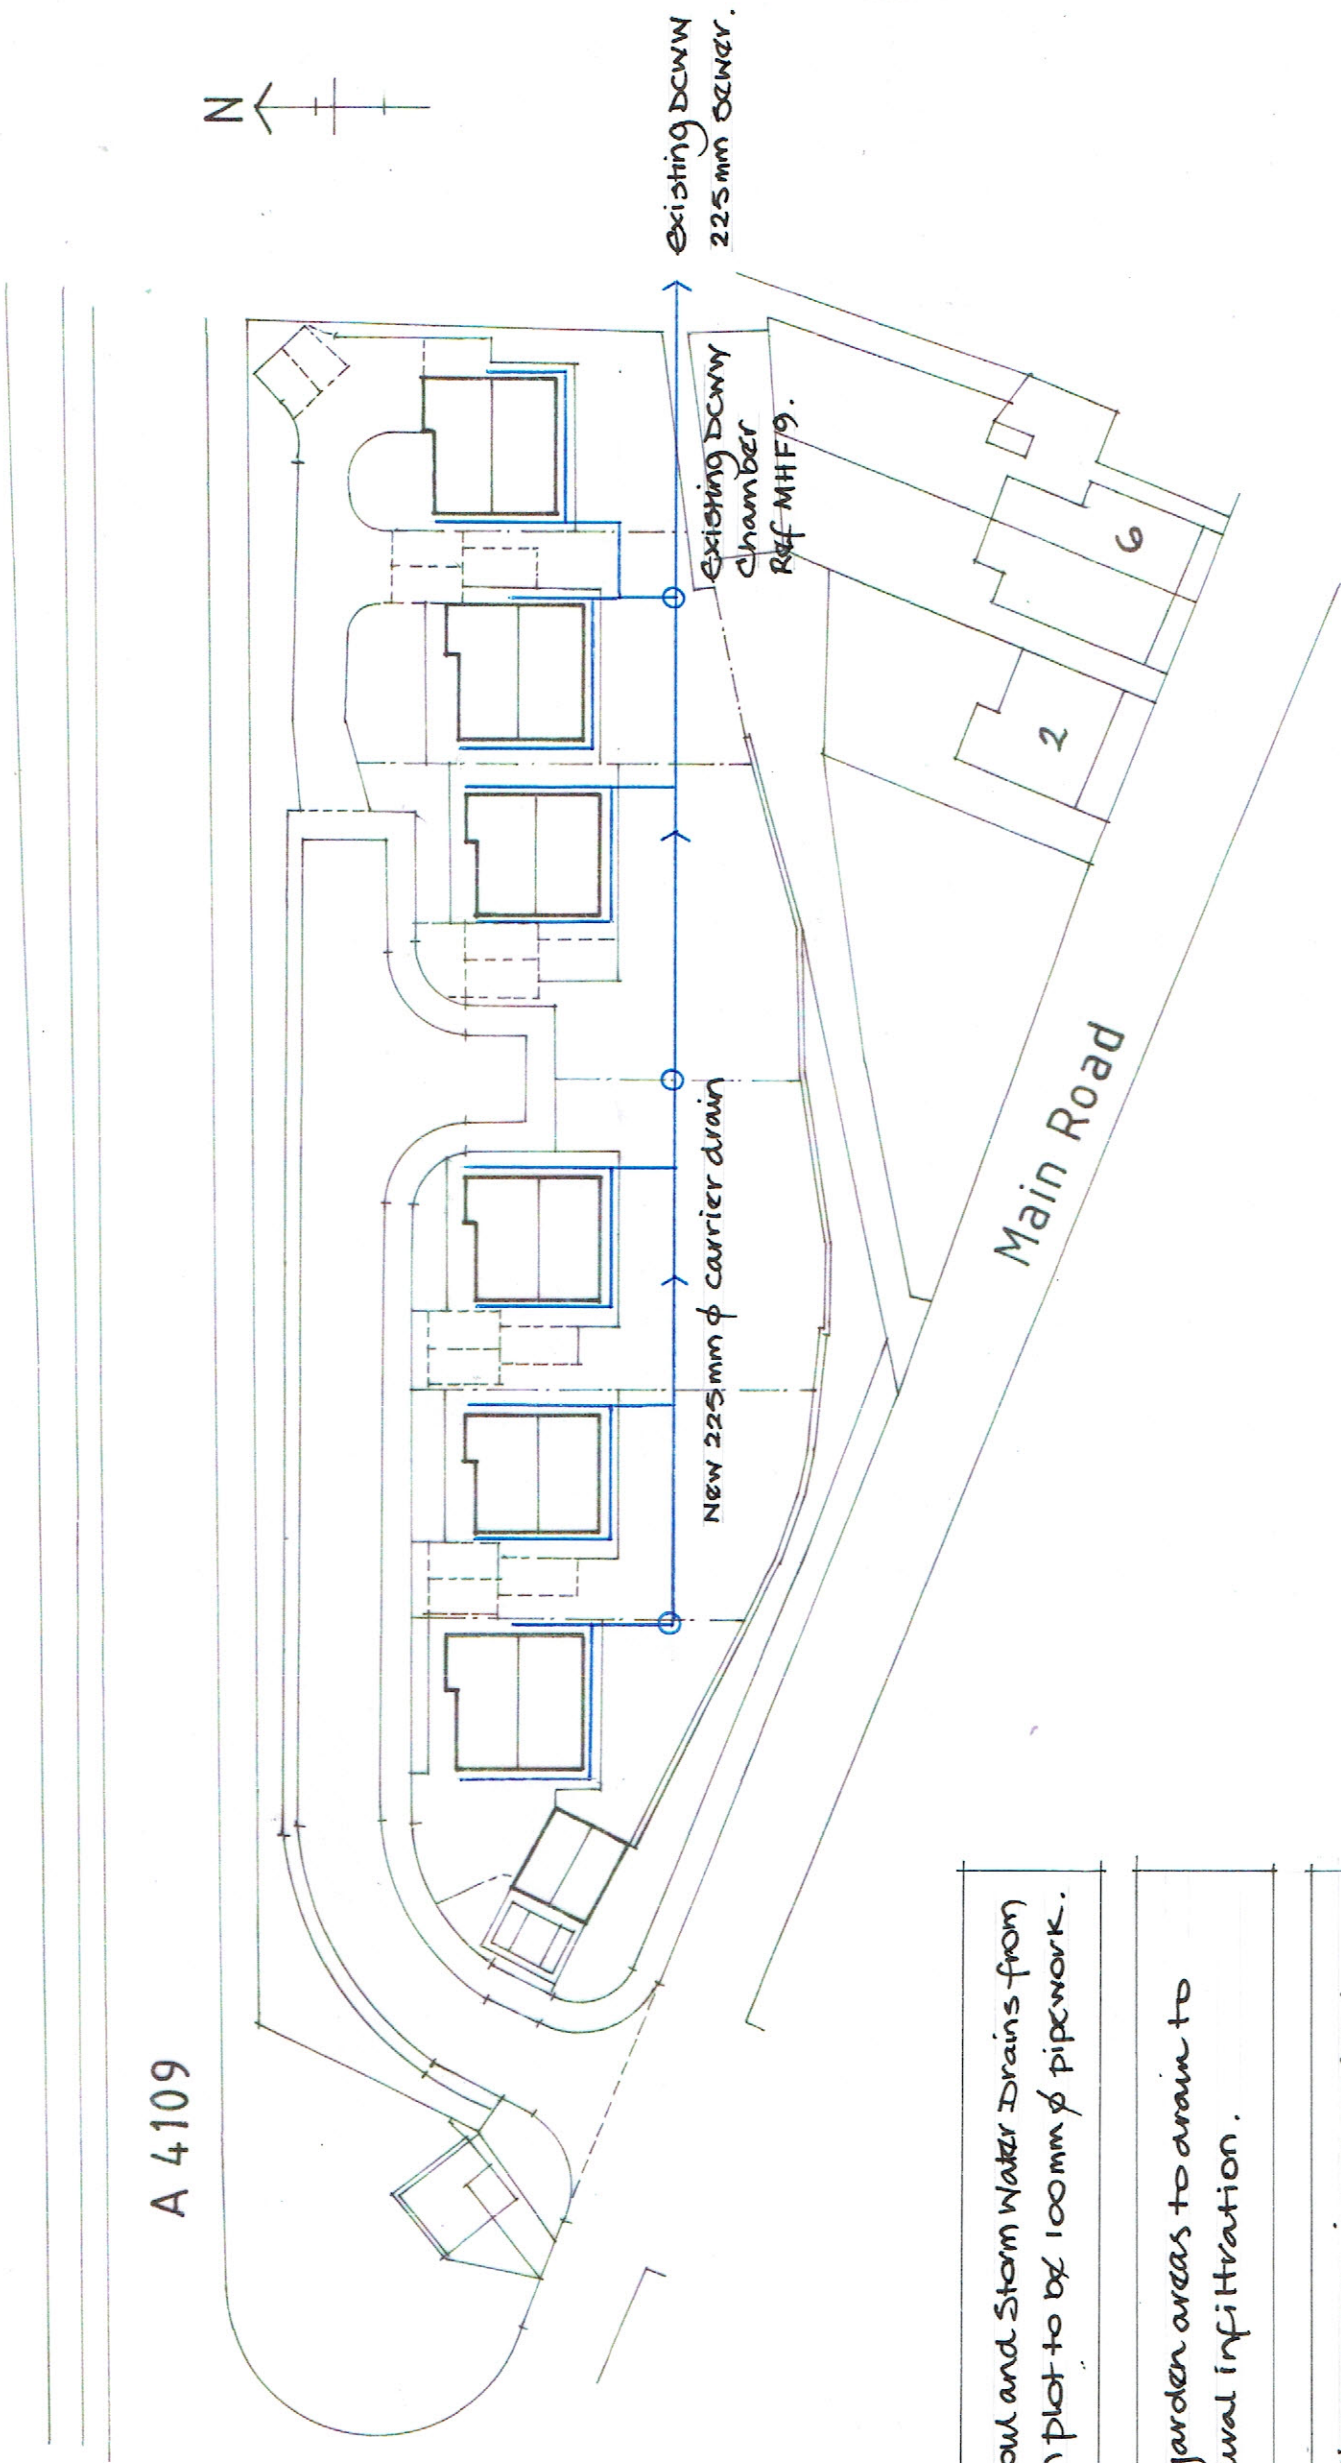

- All Foul and Storm Water Drains from each plot to be 100mm ϕ pipework.
- All garden areas to drain to natural infiltration.
- For Highway Drainage refer to Drg N° TMM/DC/11.
- For full drainage details refer to Report on Scheme for Proposed Foul and Surface Water Drainage

Foul and Storm Water Drainage

Drg N° TMM/DC/10