


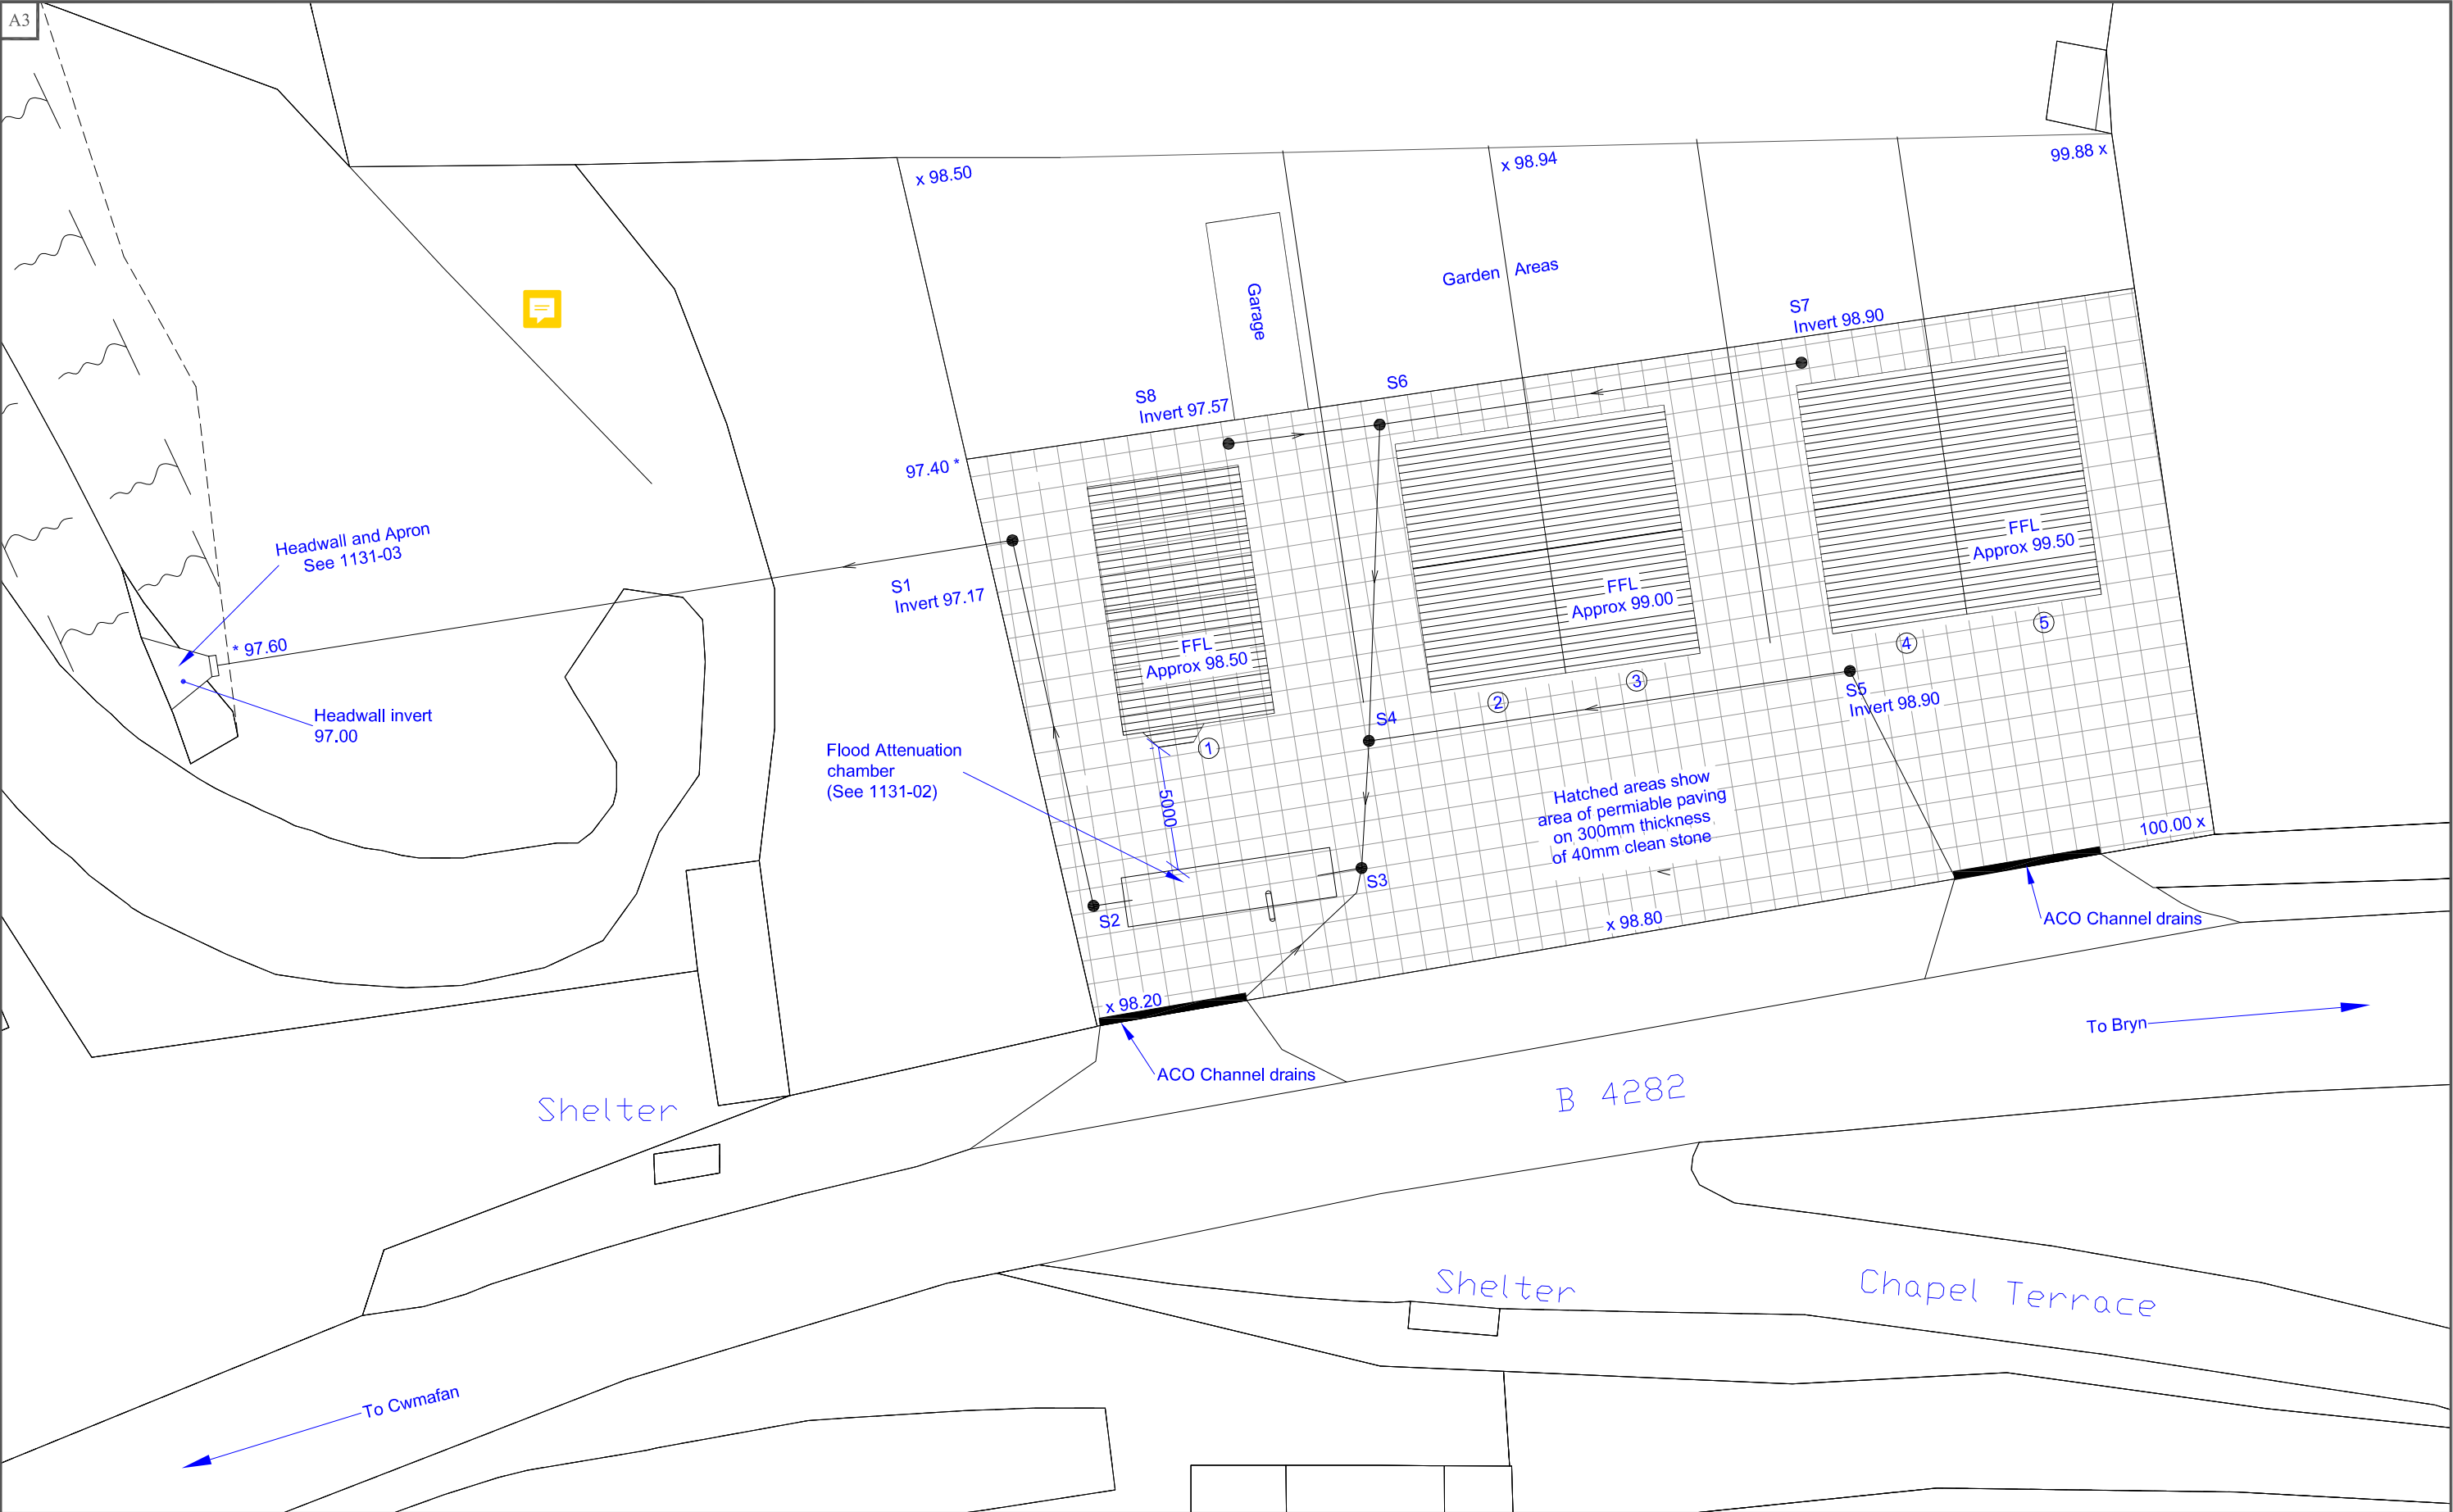

C	Outlet from ACO Drains redirected to S5	21/01/16	NOTES			Project: 5 New Houses at former Bryun Garage Bryn, Port Talbot	PLANABUILD 3 Laburnum Drive, Porthcawl CF36 5UA Tel: 01656 784674 Email: planabuild@btinternet.com © Drawing Copyright Planabuild 2016	
B	ACO Drains and Chamber Moved	17/01/16	x Levels from Invicta 9/12/2015 * Levels from NS 11/12/2015					
A	Levels Altered and Renumbered	11/12/15	Scale	1:250	1131-01	C		Title: Proposed Site Plan Surface Water Drainage
REV.	DESCRIPTION	DATE	Date	08/12/2015				
			Drawn	MP				