


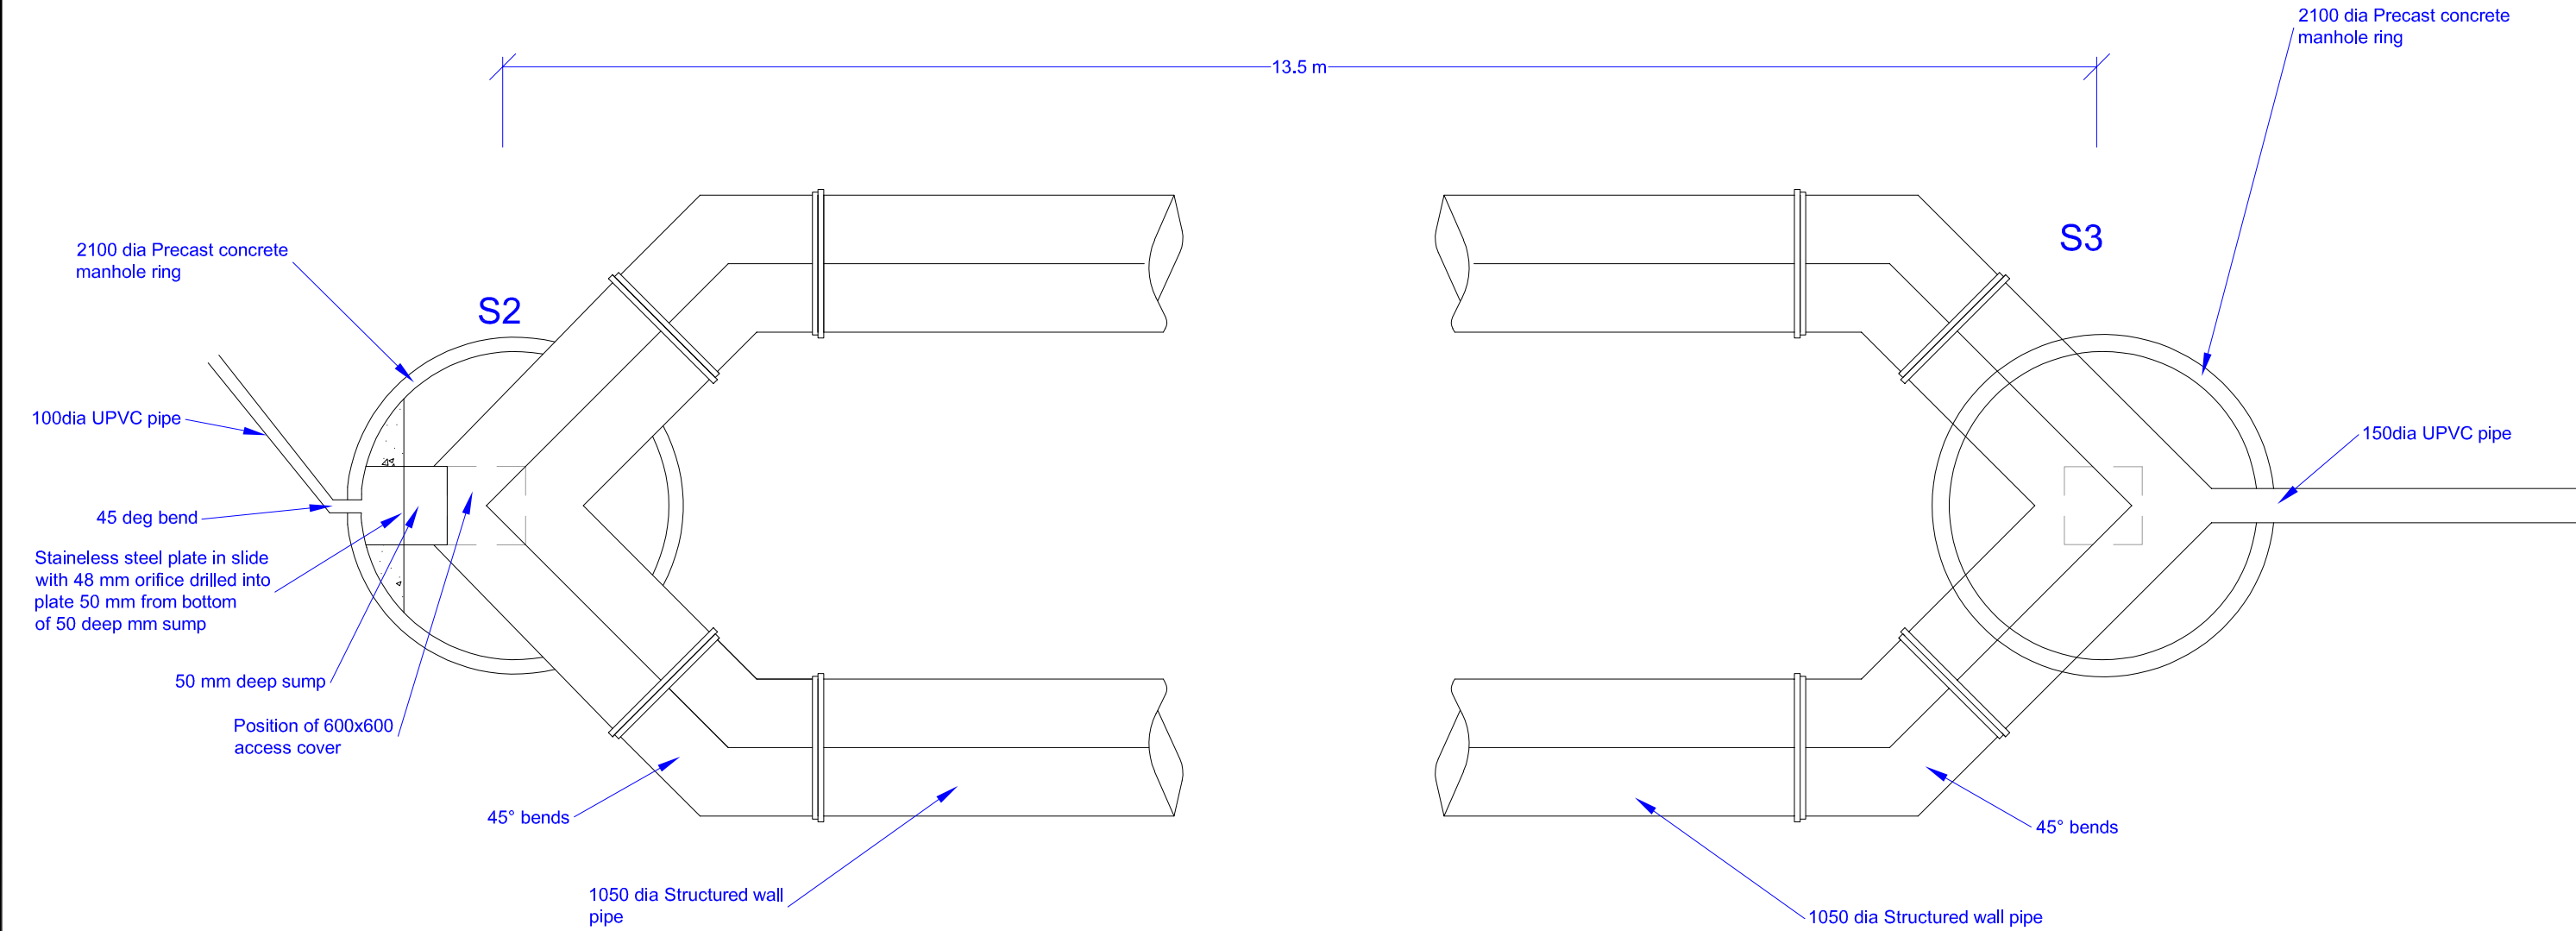

			NOTES				Project: 1-5 The Willows Bryn, Port Talbot, SA13 2SN	PLANABUILD 8 Ely Court, Francis Street Tonyrefail, CF39 8EP Tel: 01443 674935 Email: planabuild@btinternet.com © Drawing Copyright Planabuild 2018
A	Pipe length reduced and dia increased	16-08-20	Scale	1:50	1131-20	A.	Title: Arrangement of Attenuation Pipework	
REV.	DESCRIPTION	DATE	Date	21/03/2018				
			Drawn	MP				