


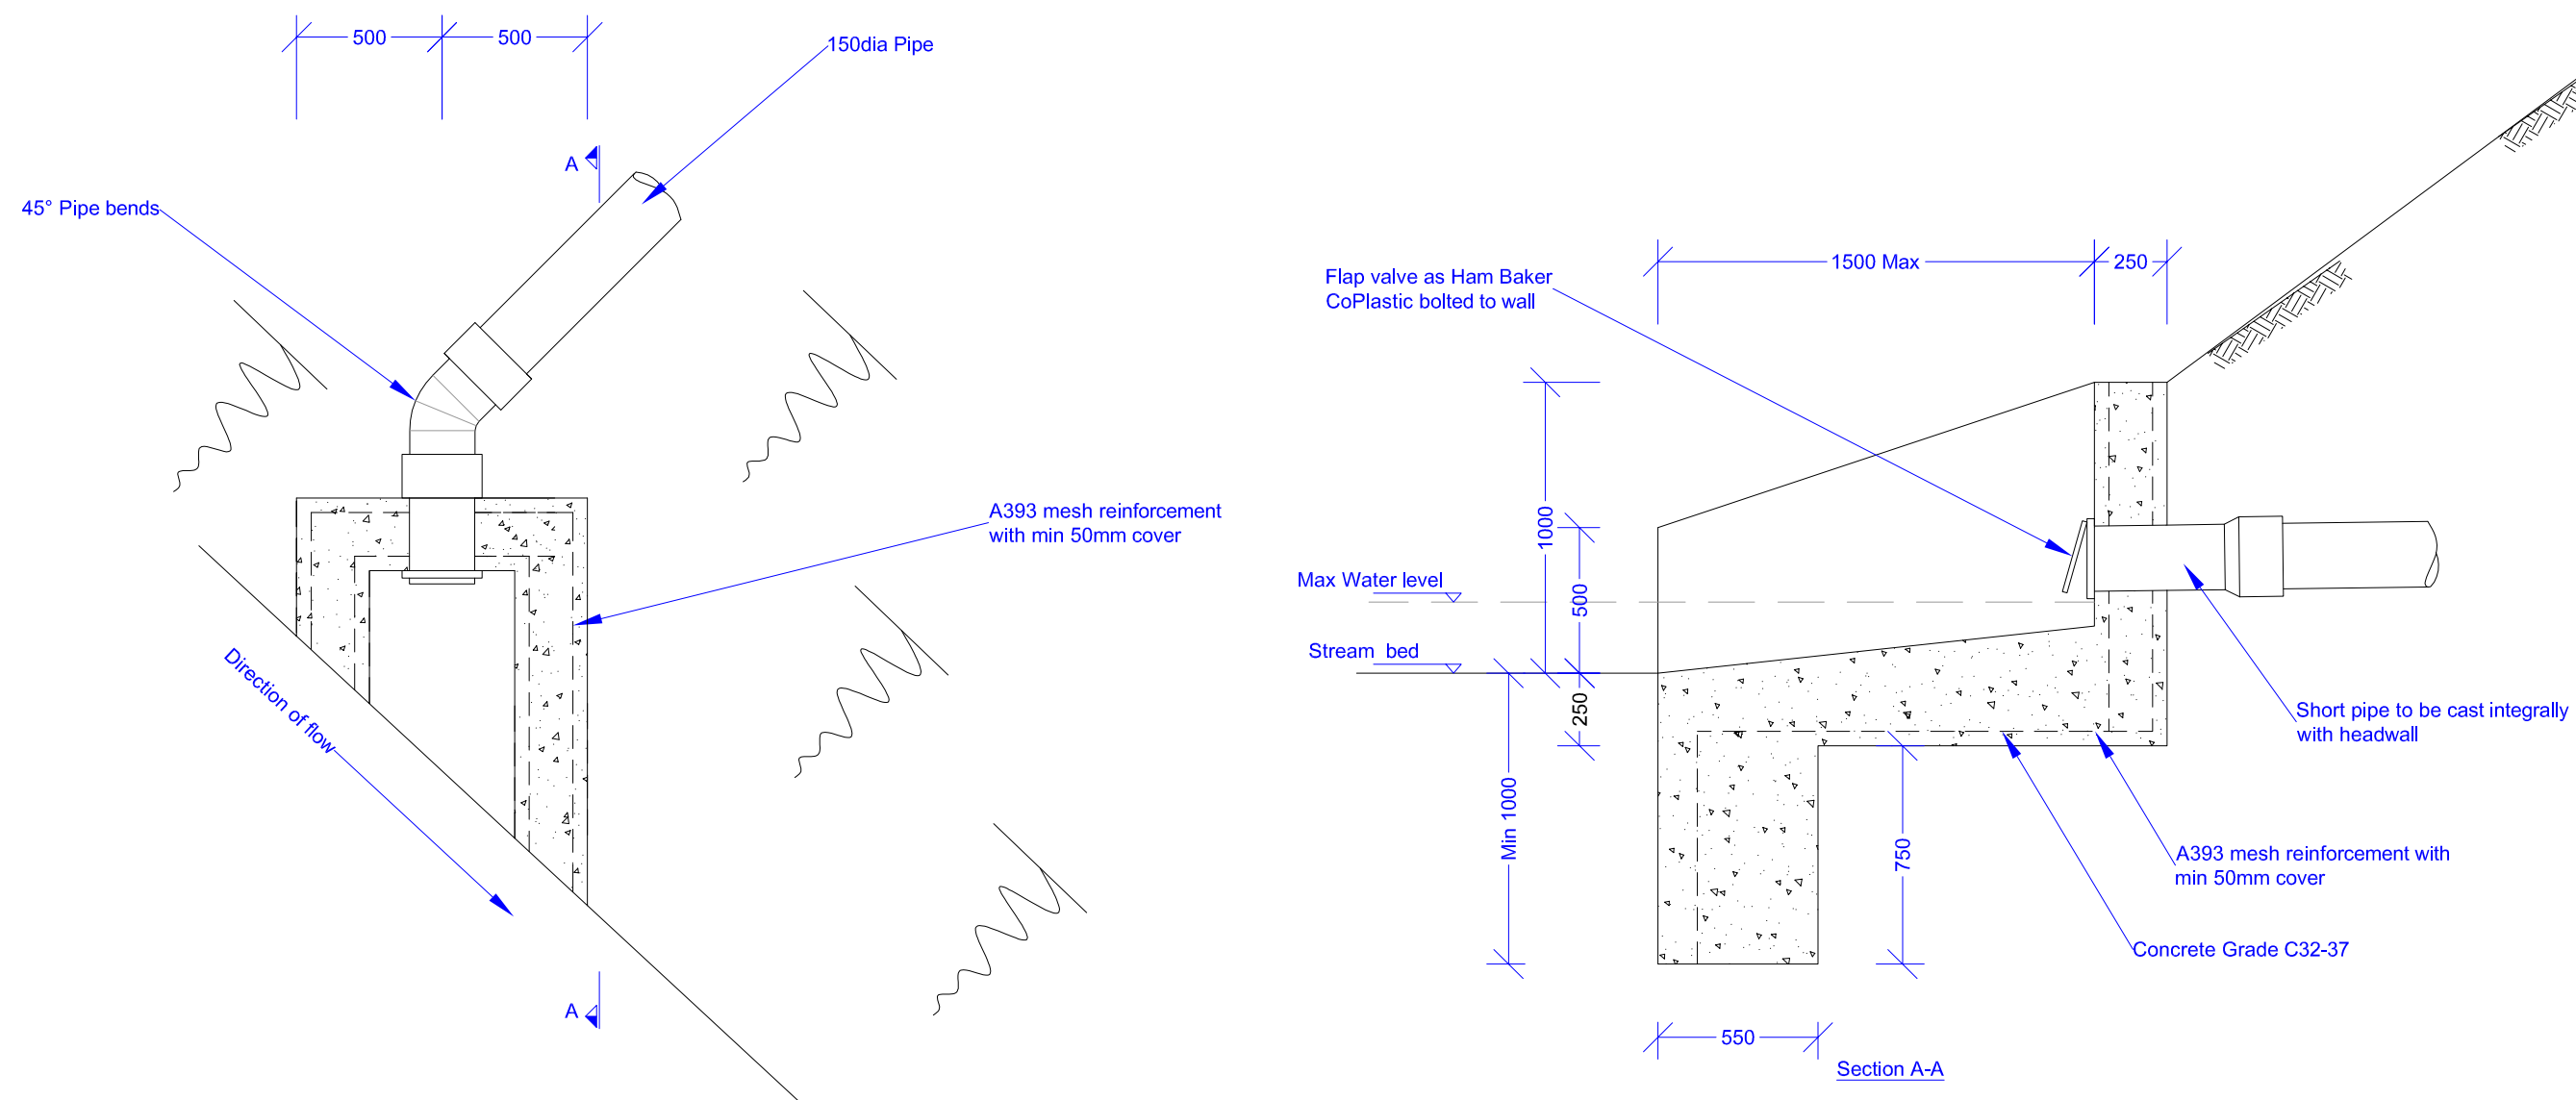

			NOTES				Project: 1-5 The Willows Bryn, Port Talbot, SA13 2SN	PLANABUILD 8 Ely Court, Francis Street Tonyrefail, CF39 8EP Tel: 01443 674935 Email: planabuild@btinternet.com © Drawing Copyright Planabuild 2017
			Fair faced formwork to all exposed faces					
			Scale	1:25	1131-21	.	Title: Headwall Details	
			Date	02/03/2018				
REV.	DESCRIPTION	DATE	Drawn	MP				